




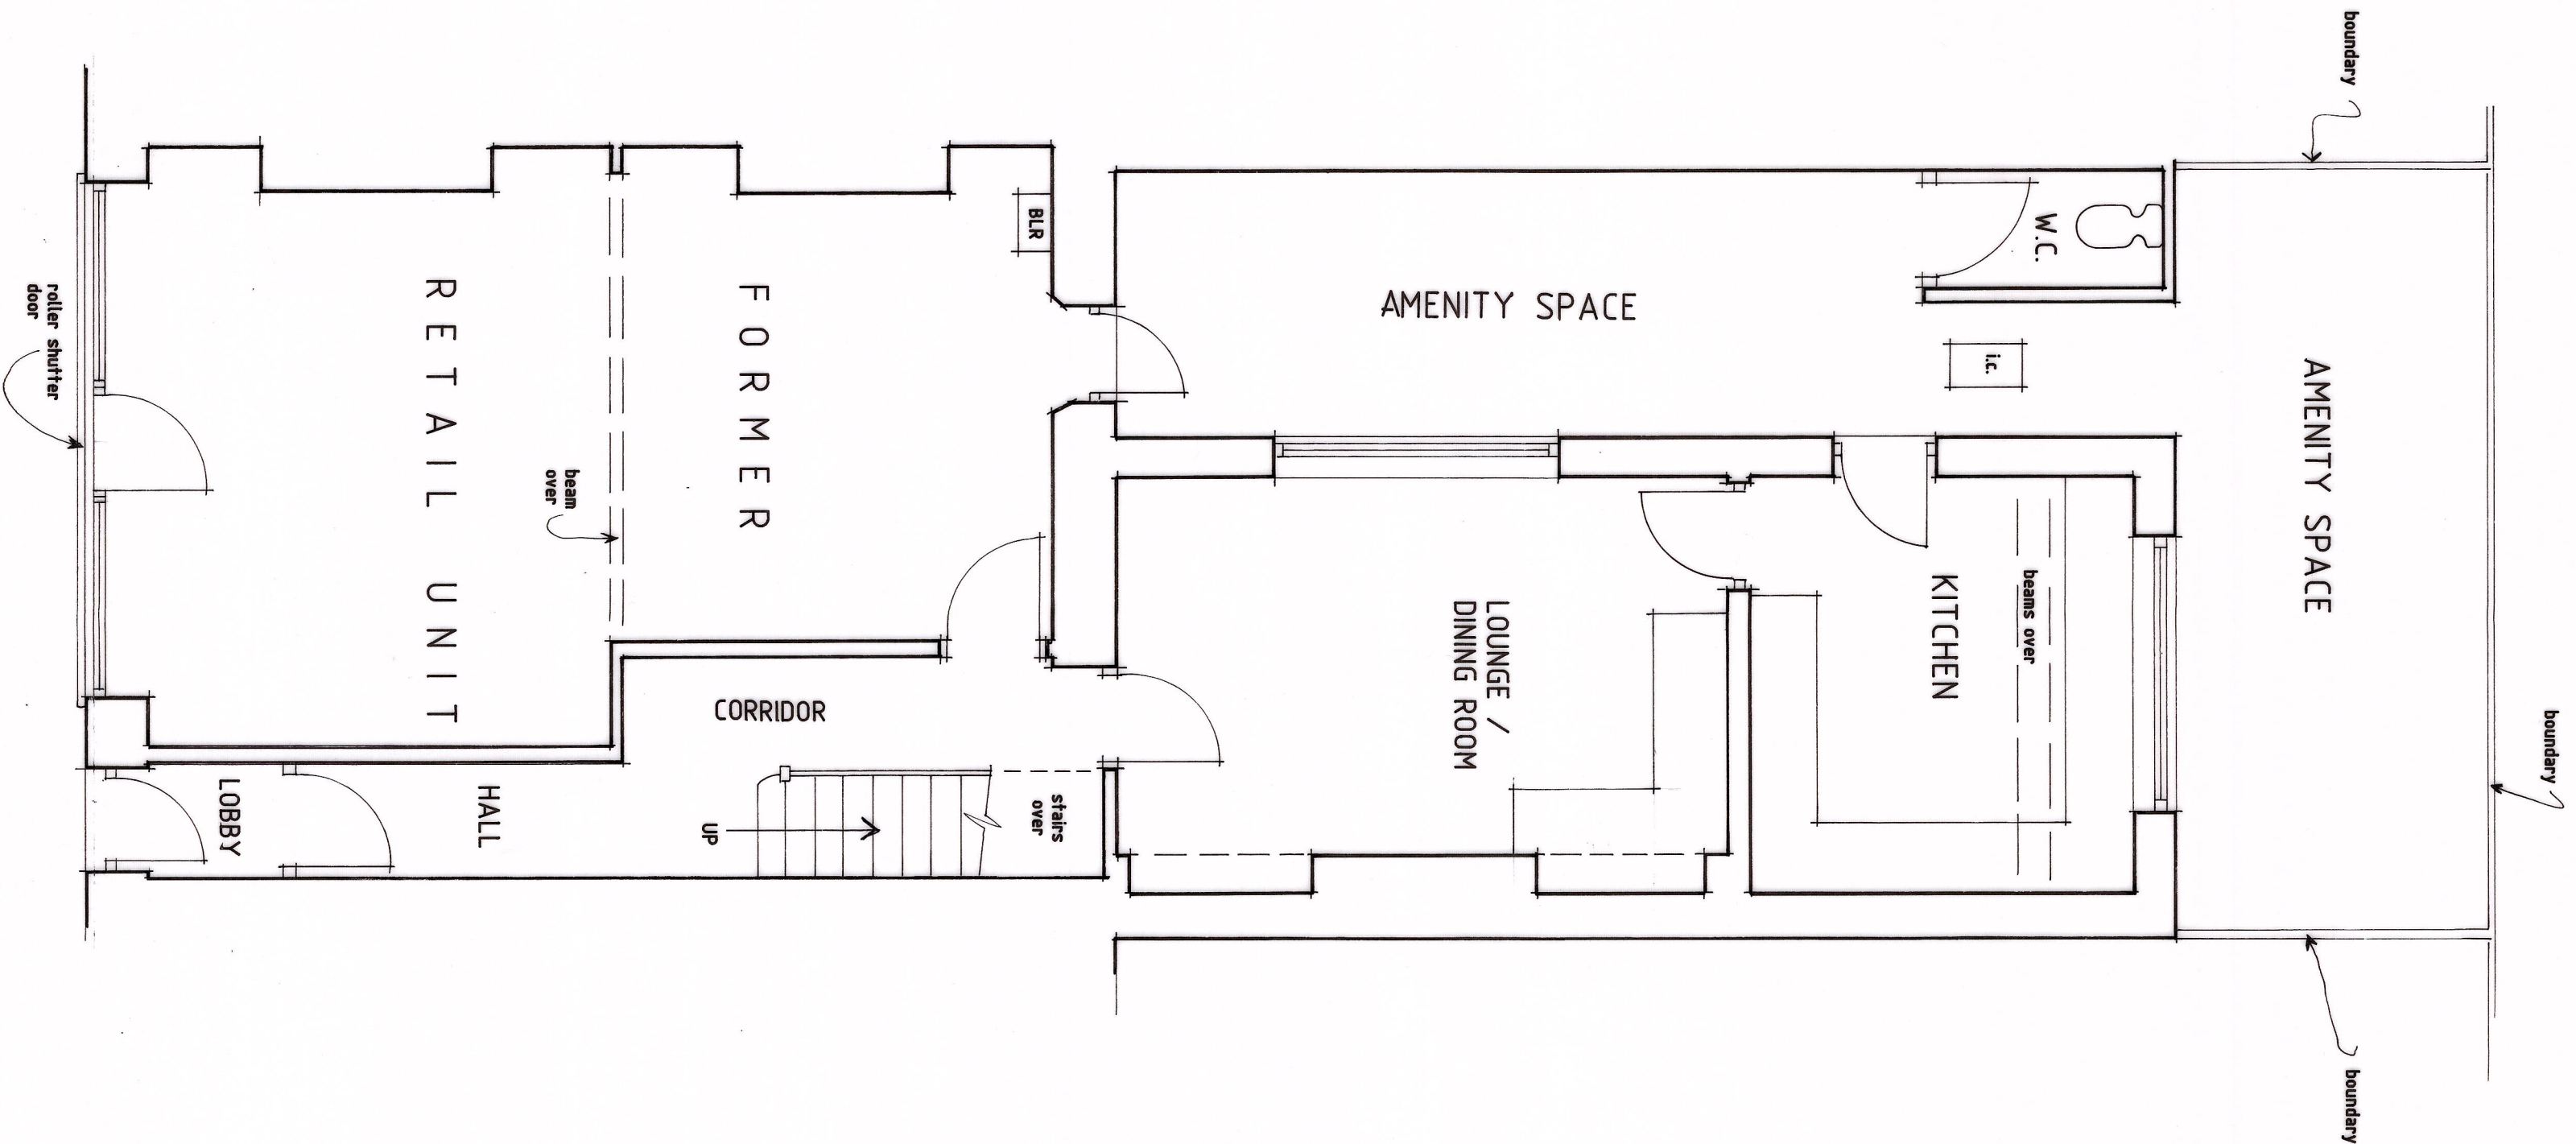


EXISTING GROUND FLOOR PLAN

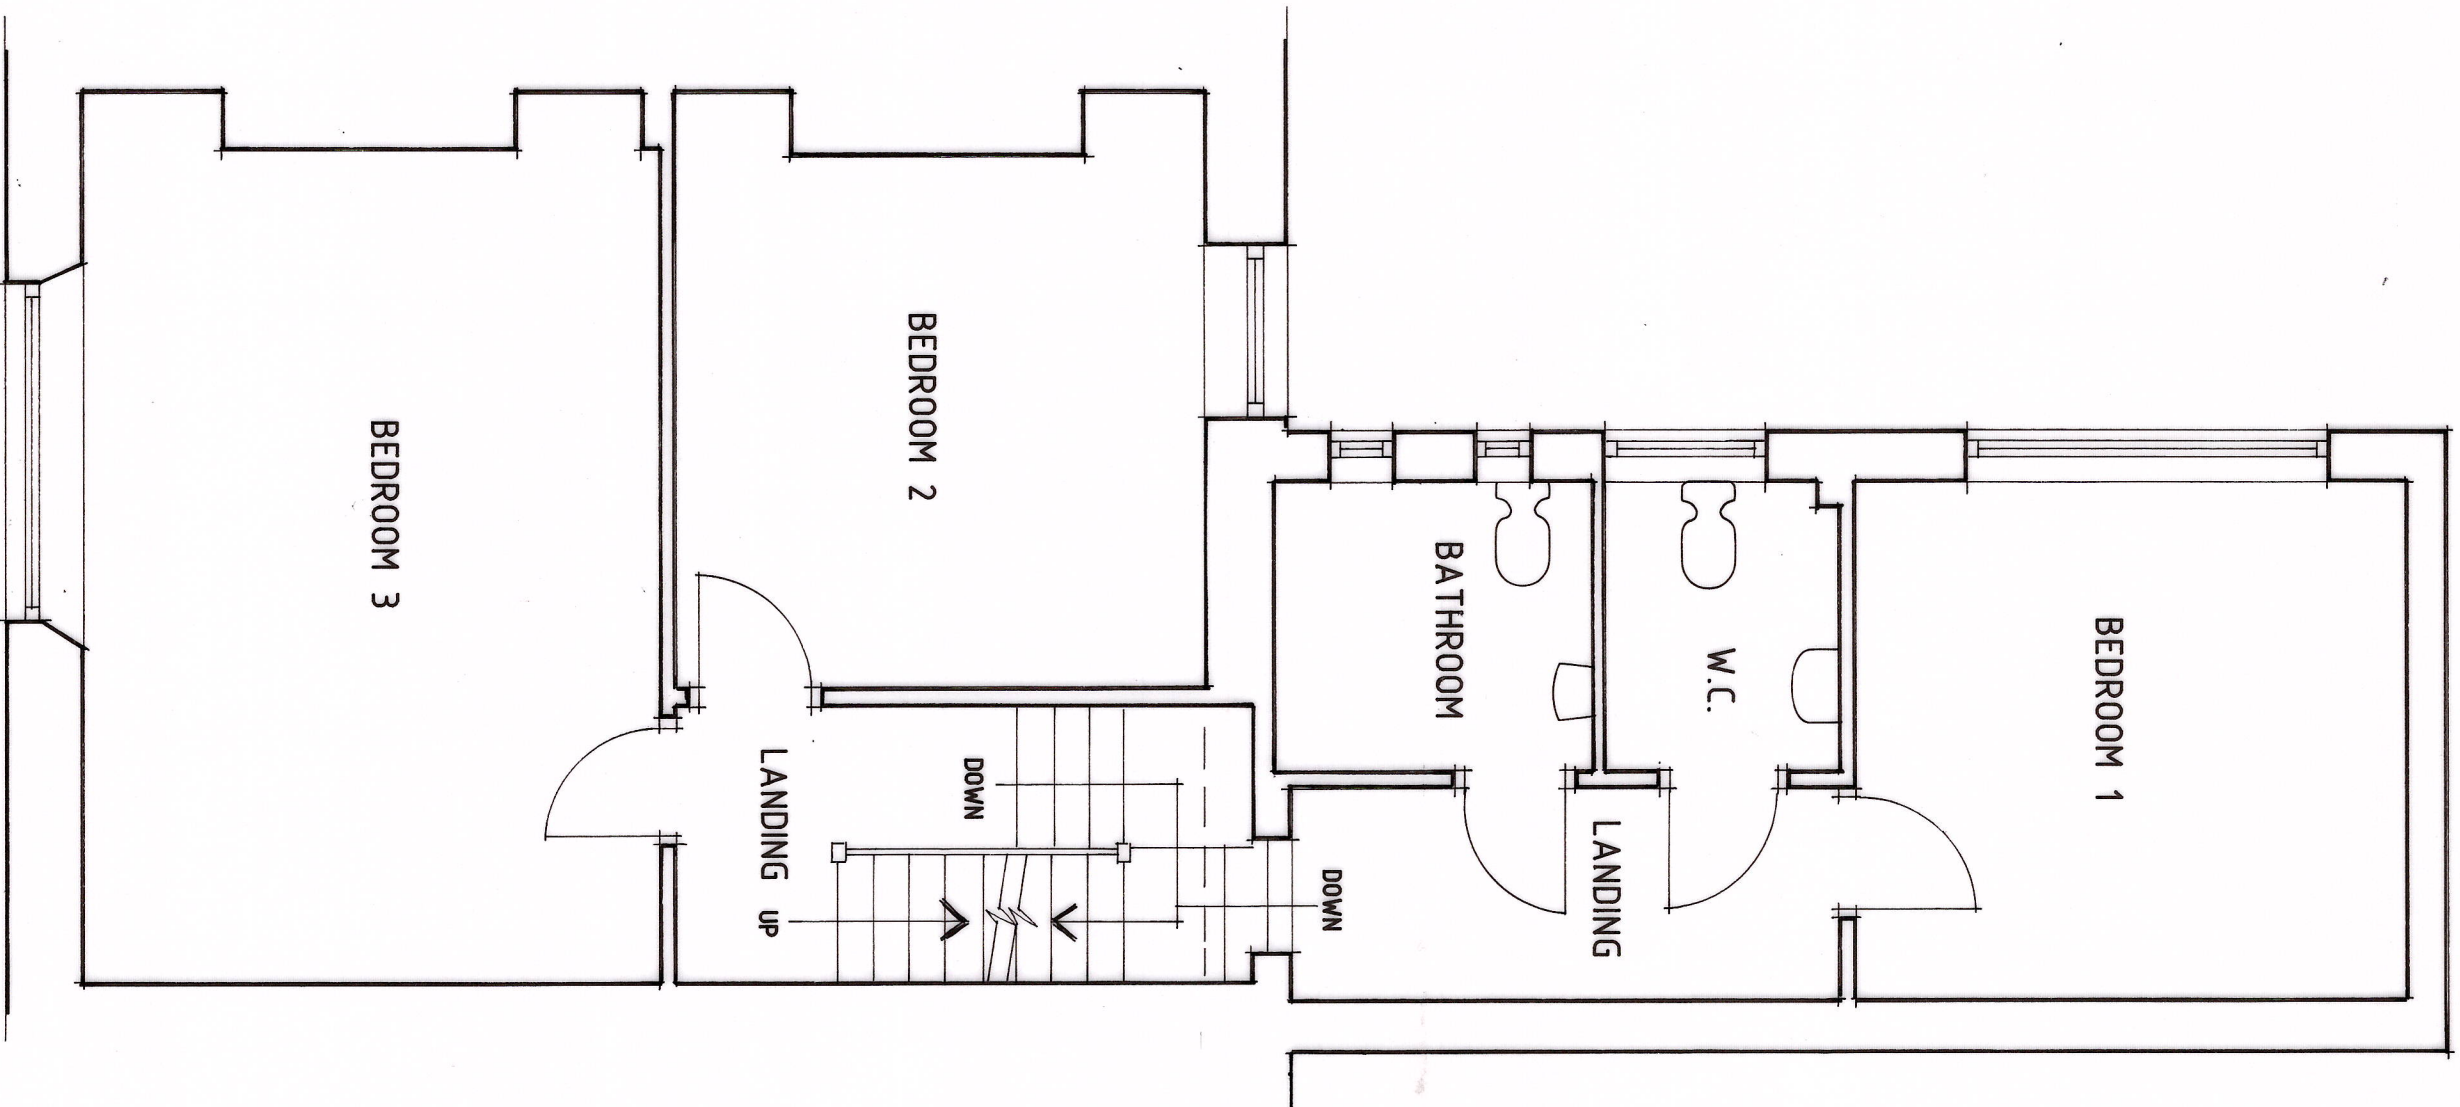


EXISTING FIRST FLOOR PLAN

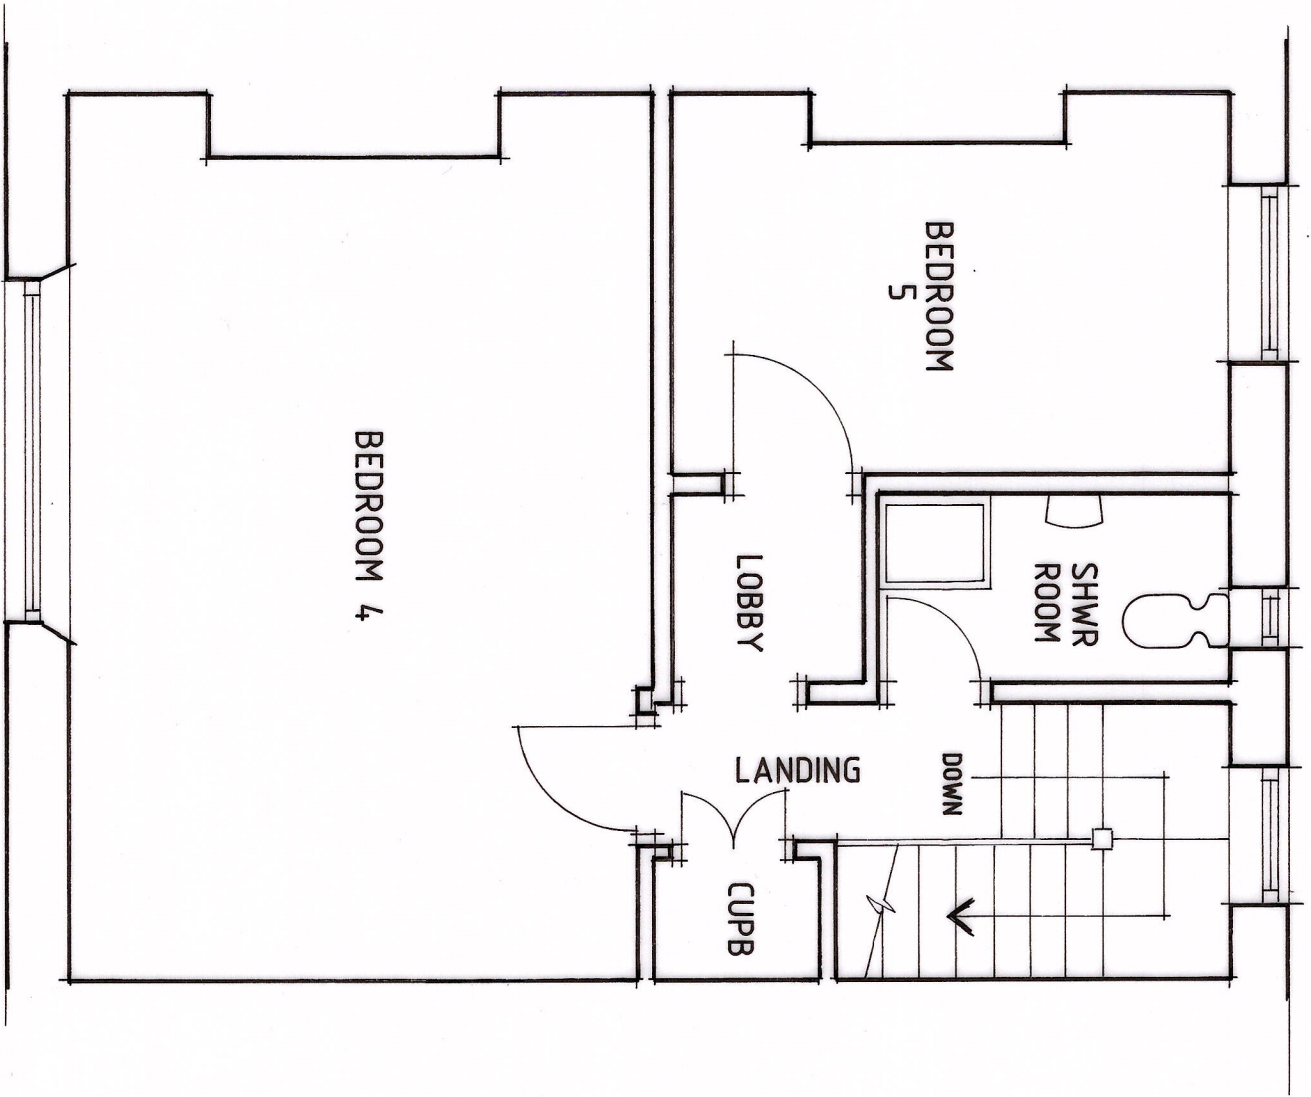


EXISTING SECOND FLOOR PLAN

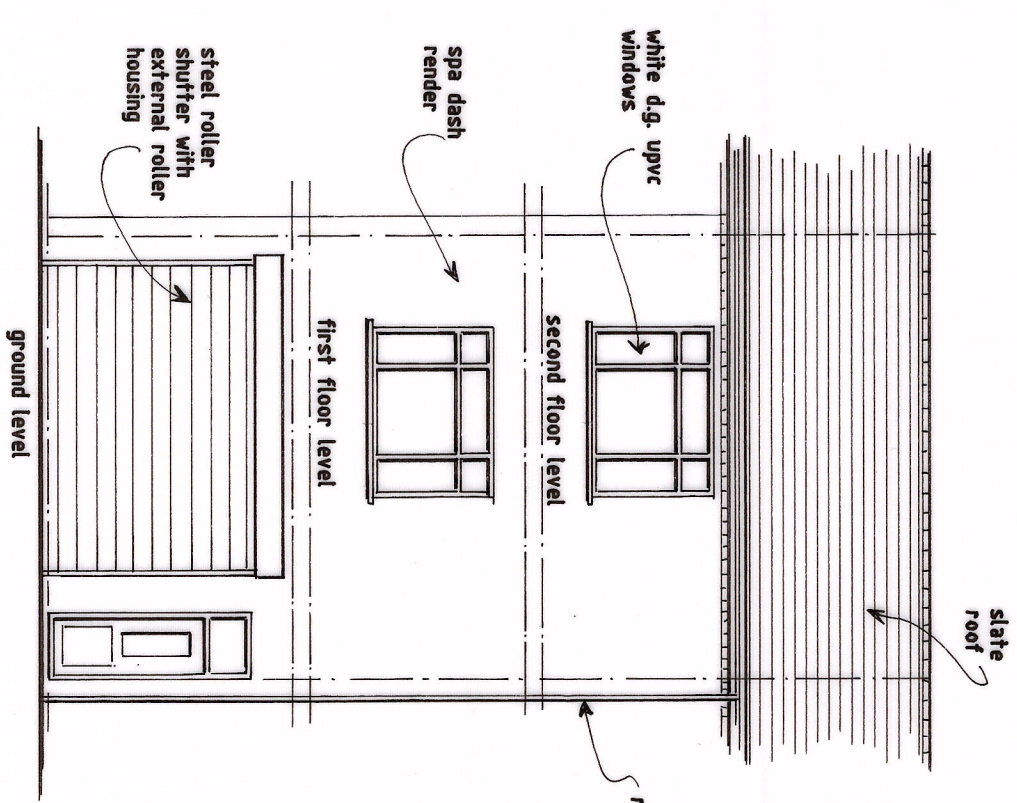

EXISTING FRONT ELEVATION
SCALE - 1:100

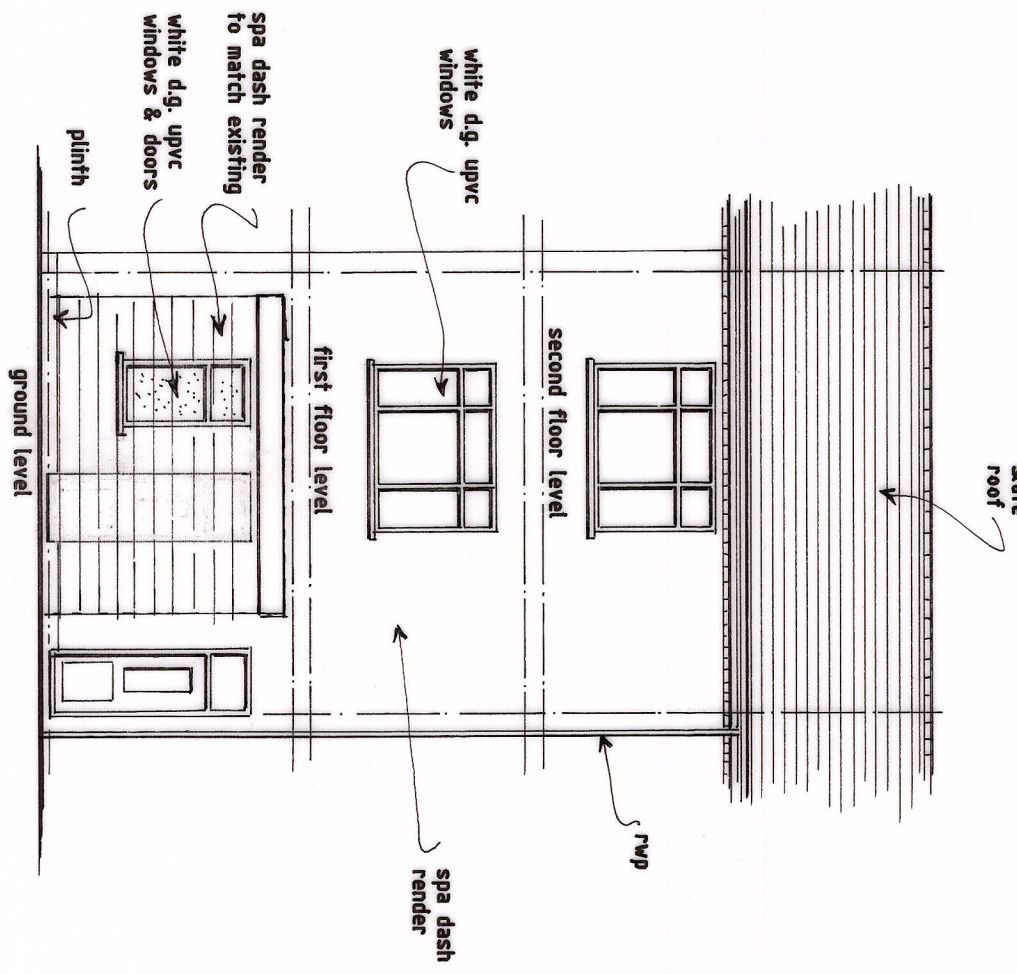

PROPOSED FRONT ELEVATION

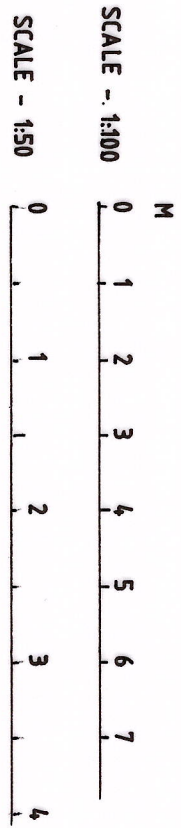

REVISIONS		
Ref	Date	Description

K.W. DORRINGTON MCRAT MCABE
ARCHITECTURAL ASSOCIATES
Tel:(01633) 857566

PROPOSED CHANGE OF USE TO 6 BED.
H.M.O. & ALTERATIONS AT -
6, ALEXANDRA ROAD, NEWPORT,
SOUTH WALES. NP20 2GY.

EXISTING PLANS & ELEVATIONS

date: MARCH 2026

Scale: PLANS - 1:50 & ELEVATIONS - 1:100 AT A1

drawing number:

KD2059/1