




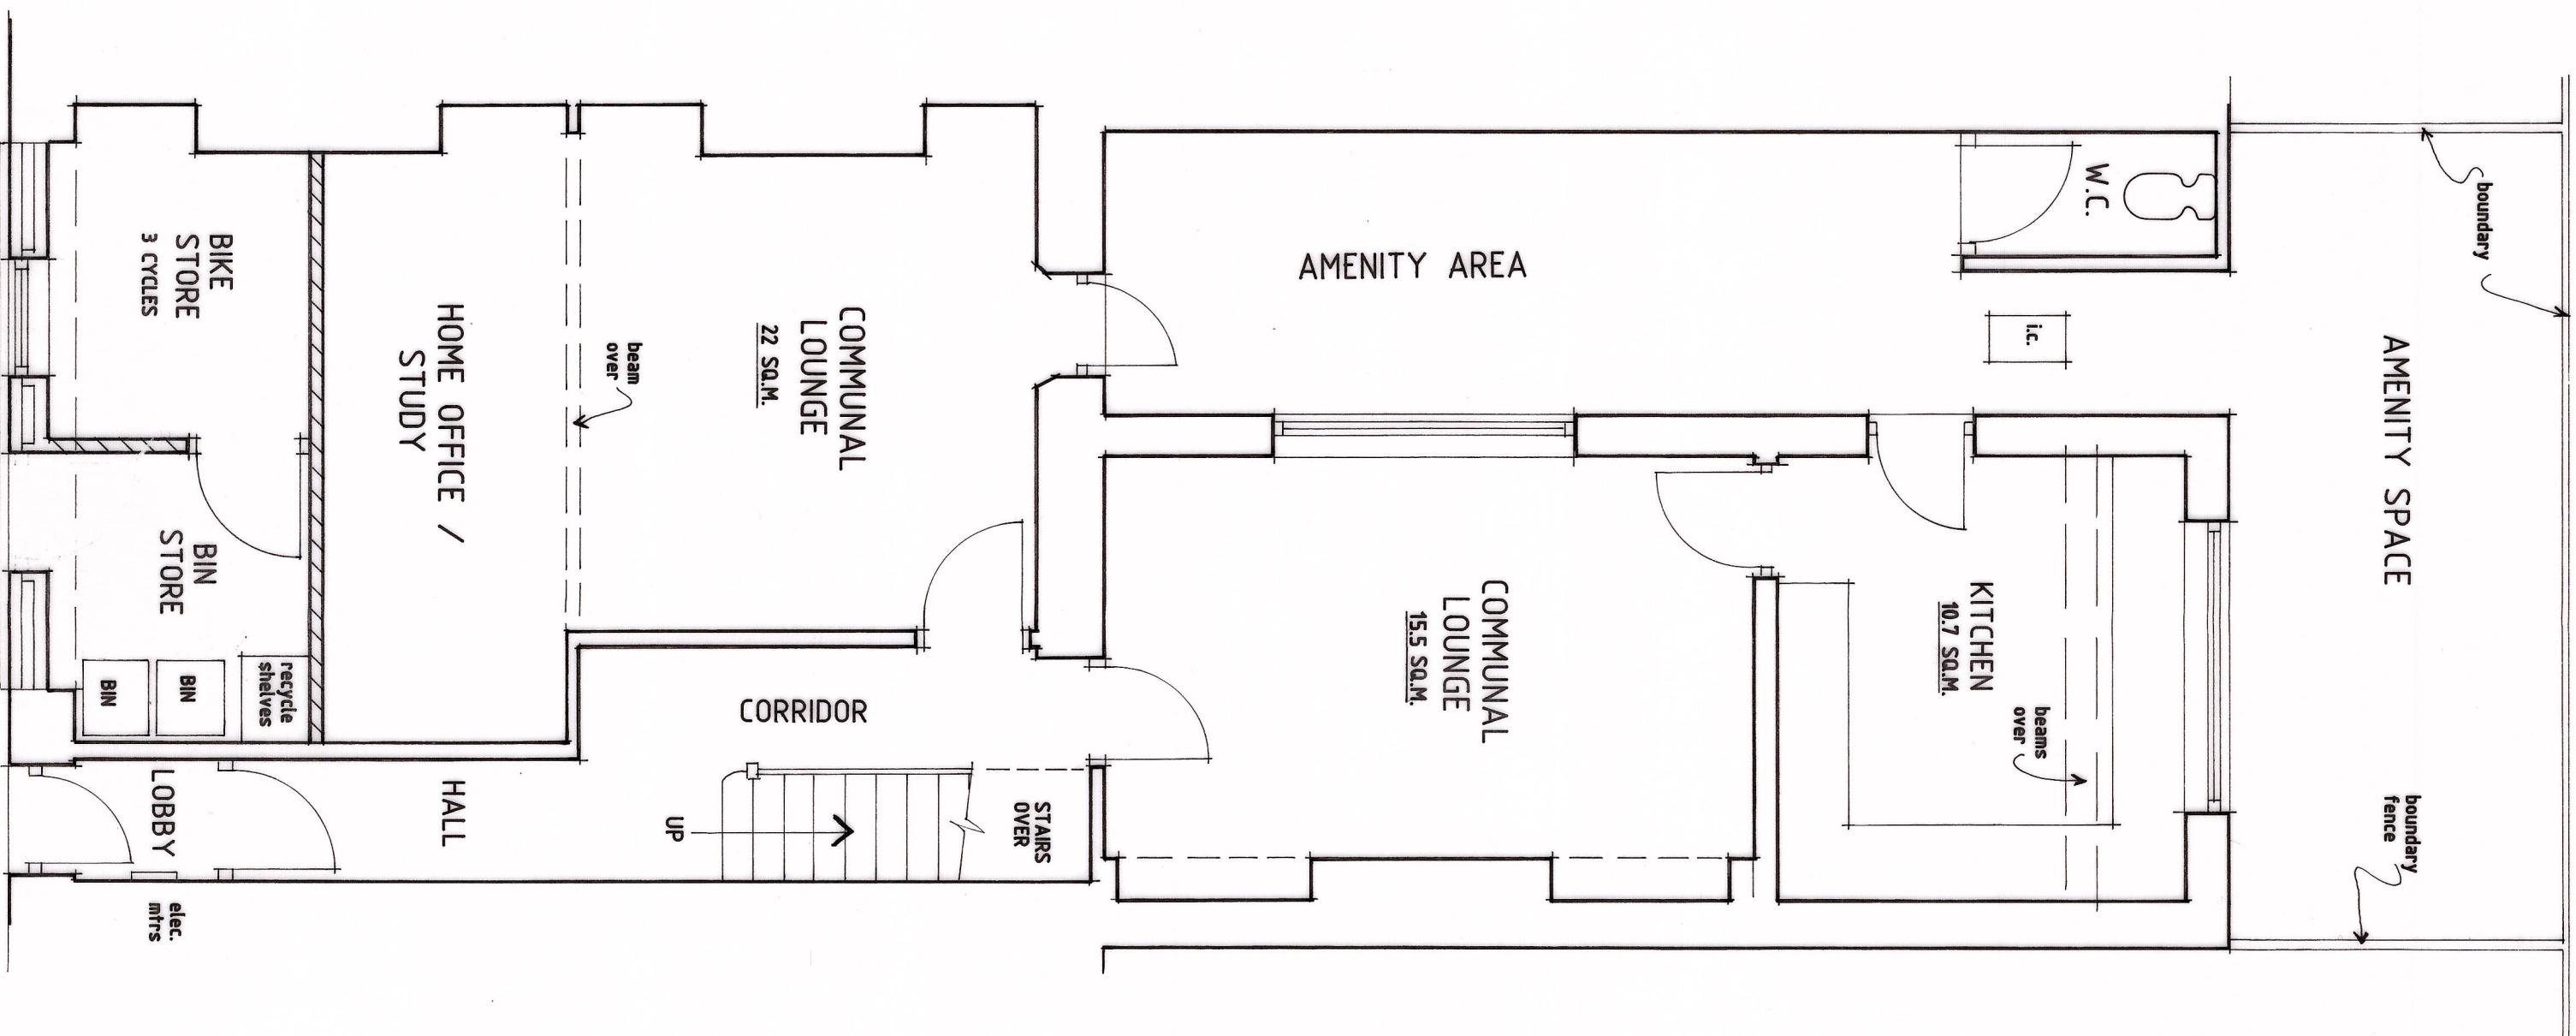

PROPOSED GROUND FLOOR PLAN

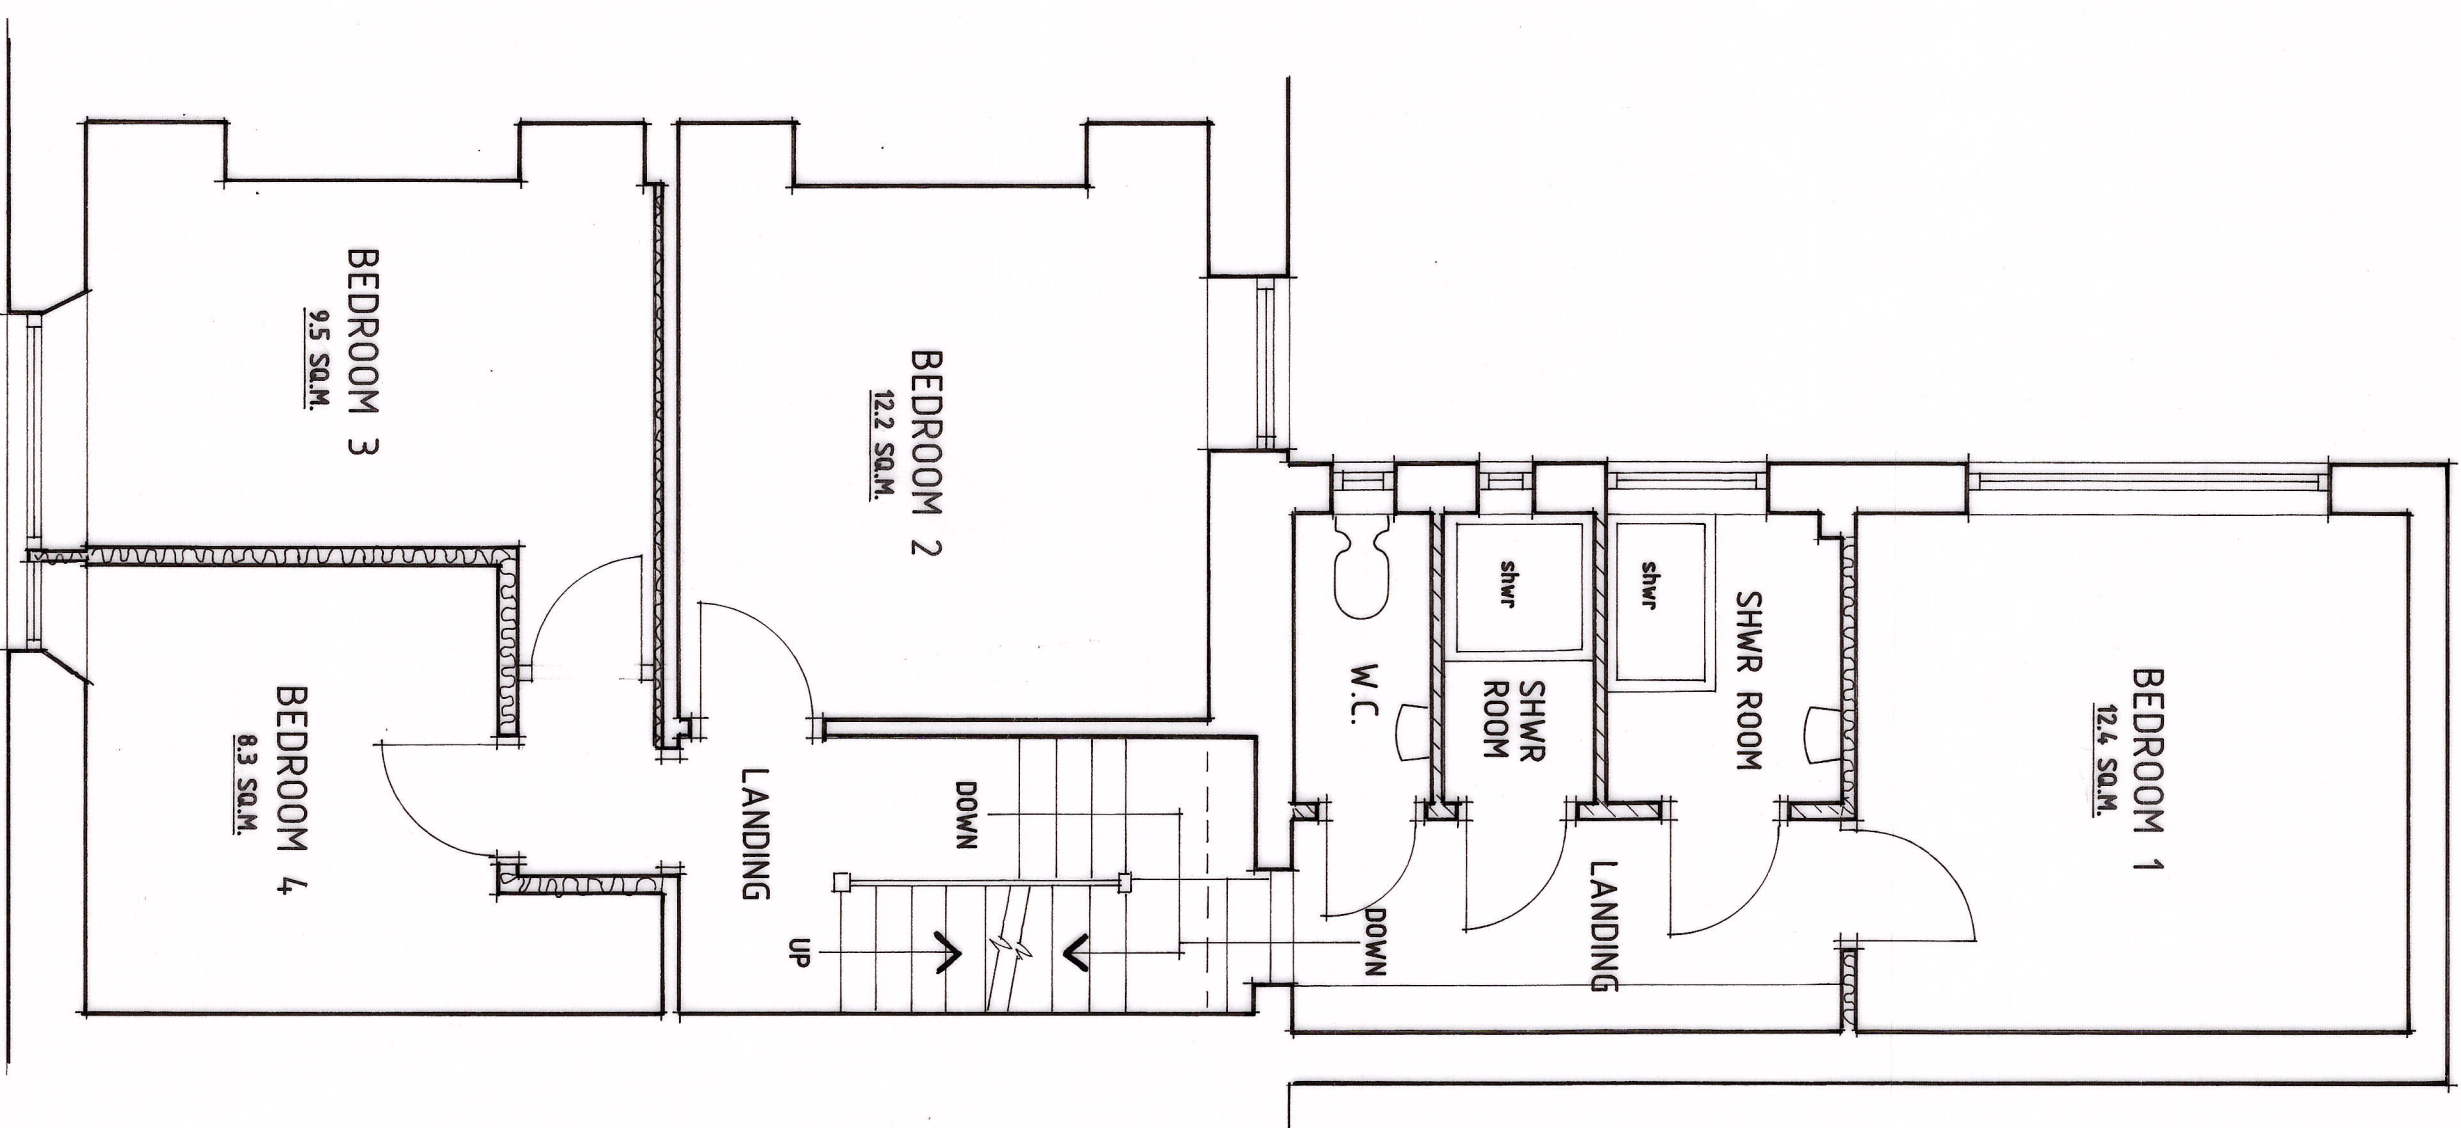


PROPOSED FIRST FLOOR PLAN

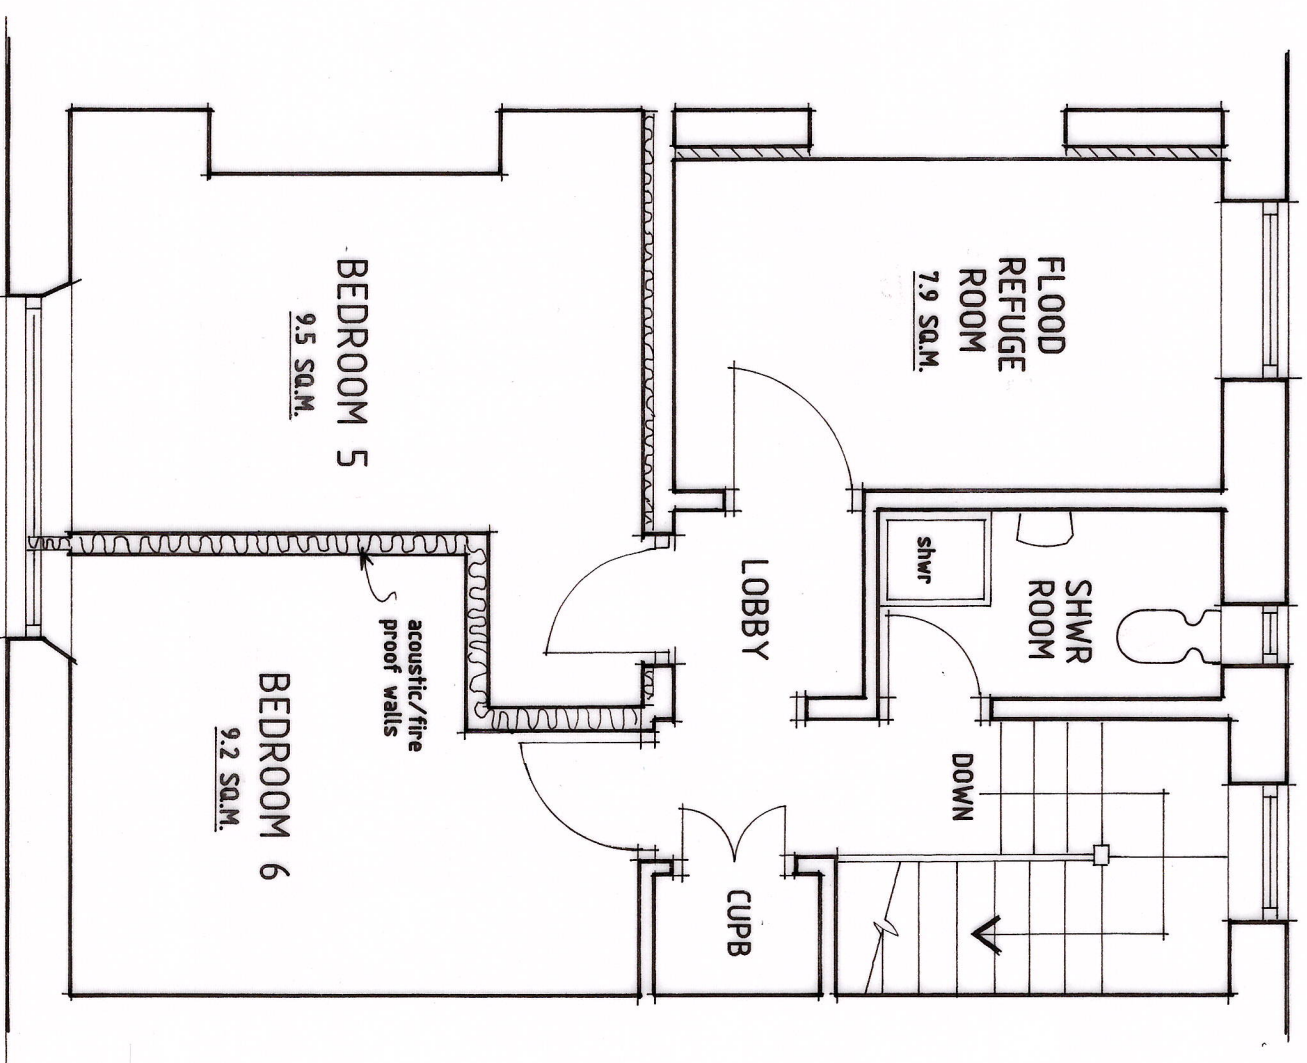

PROPOSED SECOND FLOOR PLAN

NOTE - BEDROOM SIZES DENOTES USEABLE FLOOR AREA

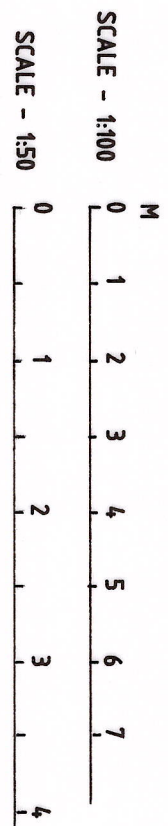

Revisions	
Ref	Description

K.W. DORRINGTON HIGGAT MCLARE
ARCHITECTURAL ASSOCIATES
Tel:01633)857566

PROPOSED CHANGE OF USE TO 6 BED.
H.M.O. & ALTERATIONS AT -
6, ALEXANDRA ROAD, NEWPORT,
SOUTH WALES. NP20 2GY.

PROPOSED

date: MARCH 2026

scale: PLANS - 150 AT A1

drawing number:
KD2059/2