


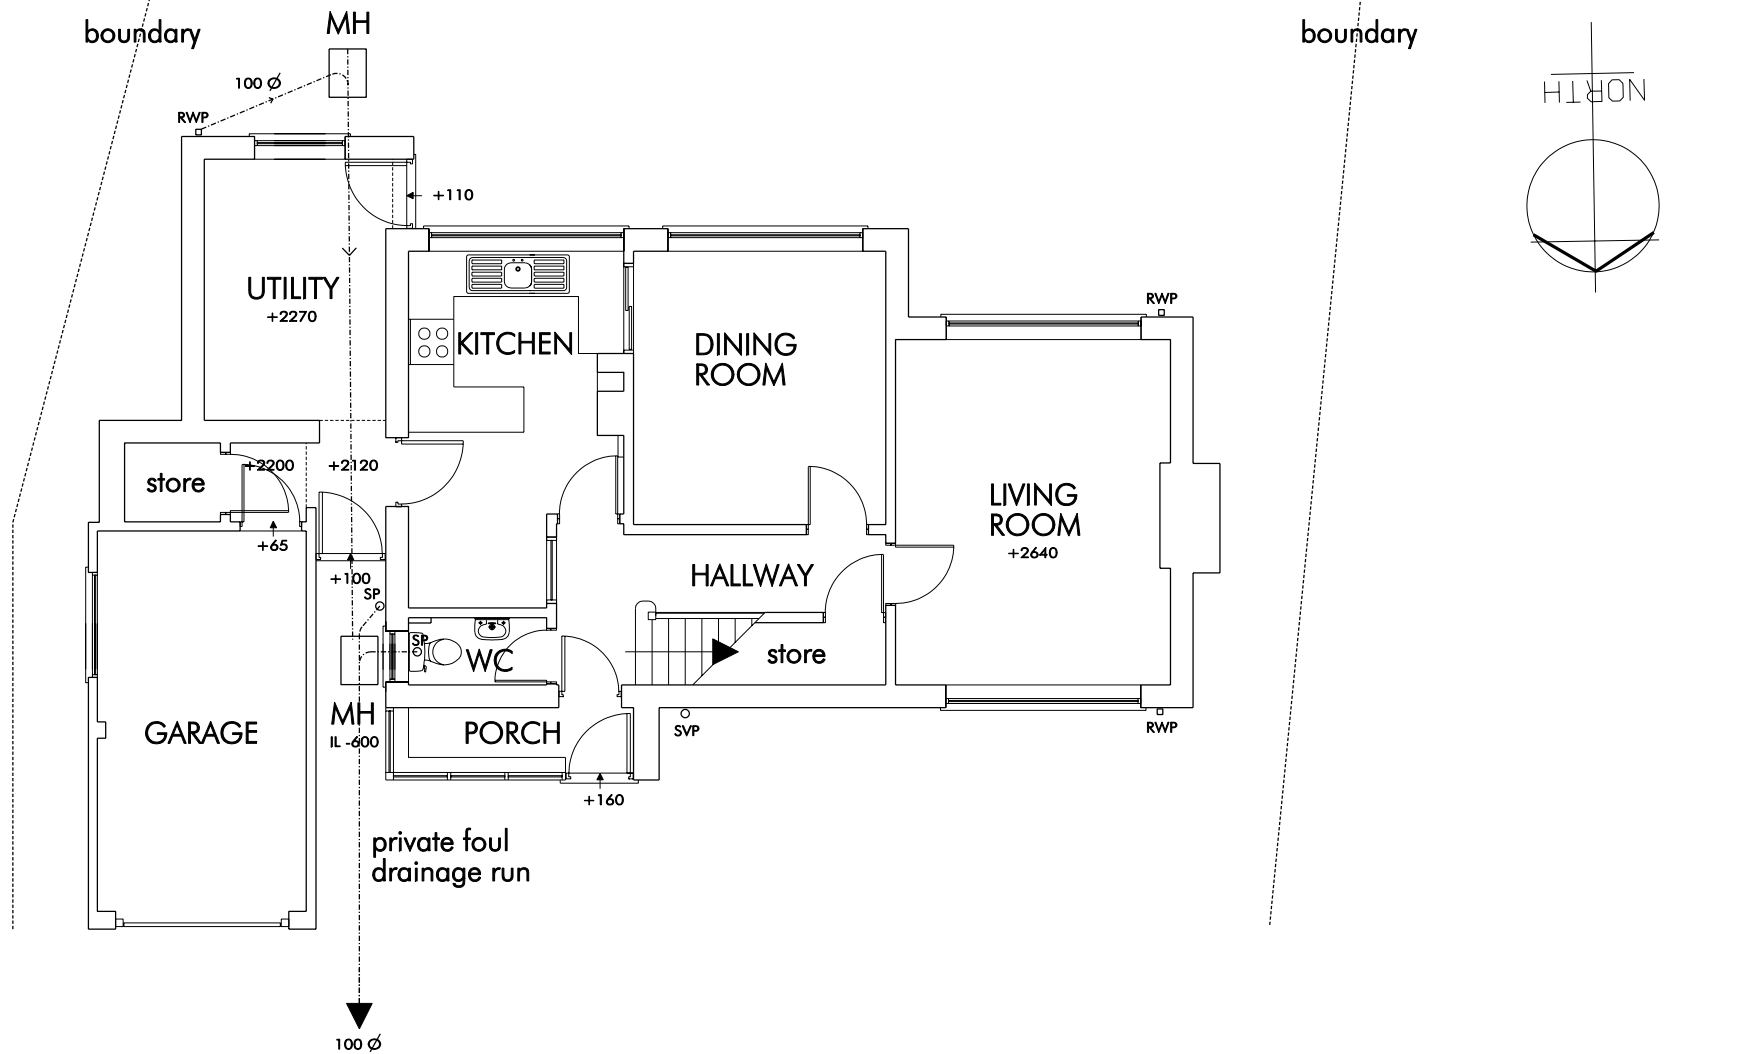

GROUND FLOOR PLAN

NOTES All dimensions are in millimetres unless stated otherwise. All discrepancies must be reported to the Client MIKE YEARSLEY COPYRIGHT 2025		PROJECT 25, Caerphilly Road, Bassaleg, Newport			
		CLIENT Judith Willetts			
		DRAWING TITLE EXISTING GROUND FLOOR PLAN			
		DRAWN	DATE 01.25	SCALE 1:100 @ A4	DRWG NO. 542-E-03
		REV			

NOTES: All dimensions are in millimetres unless stated otherwise. All discrepancies must be reported to the Client
This drawing is the property of the Client and the drawing is issued on the condition that it is not copied, reproduced, retained or disclosed to any unauthorised person, either wholly or in part without the consent in writing of the Client

C2025