


1068/11

REVISIONS


Rev:

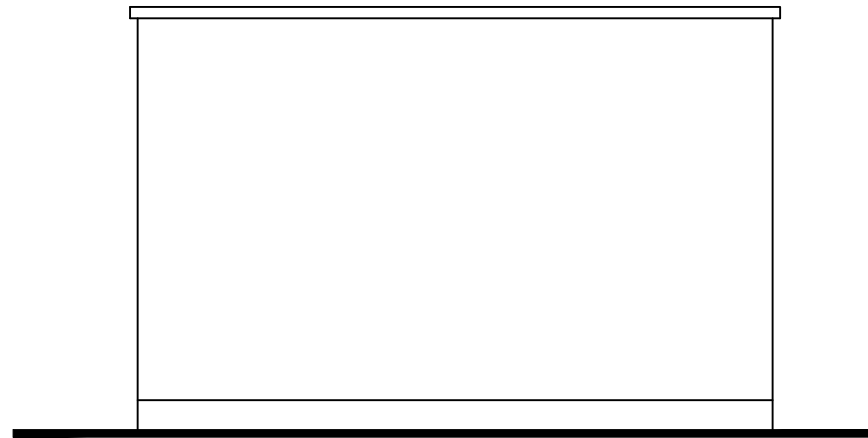

Side Elevation 1



Side Elevation 2

 

Rear Elevation



ORIEL DESIGN LIMITED
The Studio, No. 1, Sycamore Street,
Taffs Well, CF15 7PU
tel: 029 2038 8663 email: info@orielarchitects.co.uk

**REPLACEMENT OUTBUILDING
SOMERTON PRIMARY SCHOOL
NEWPORT.**

EXIST. REAR & SIDE ELVATIONS.

Drg No. 1068/11 | Rev: | Scale: 1:50@A3 | Date: Jan. 2026

DO NOT SCALE THIS DRAWING IS COPYRIGHT