

1068/26A

REVISIONS

Rev: A 11/01 Client Update

Bird Box

2No. RSPB Classic nest boxes secured to side and rear elevations as shown. Boxes to be located at a level which will limit access by pupils and staff but remain accessible, by ladder, for seasonal cleaning. Box to be securely fixed to limit movement whilst in use or during high winds etc.

New unit to be finished in vertically fixed stained larch board timber cladding, secured in lapped arrangement in overlapping pattern to allow for free movement / expansion and contraction of timber. Self finished board fascia to all faces. Rainwater goods to comprise black UPVC square section gutters and downpipes.

Sub structure works / below finished floor level to be finished in face brickwork plinth - minimum 3No. courses - timber cladding to overlap external lap of plinth.




ORIEL DESIGN LIMITED
 The Studio, No. 1, Sycamore Street,
 Taffs Well, CF15 7PU
 tel: 029 2038 8663 email: info@orielarchitects.co.uk

**REPLACEMENT OUTBUILDING
 SOMERTON PRIMARY SCHOOL
 NEWPORT.**

PROP. REAR & SIDE ELVATIONS.


Dwg No. 1068/26 | Rev: A | Scale: 1:50@A3 | Date: Jan. 2026

DO NOT SCALE THIS DRAWING IS COPYRIGHT

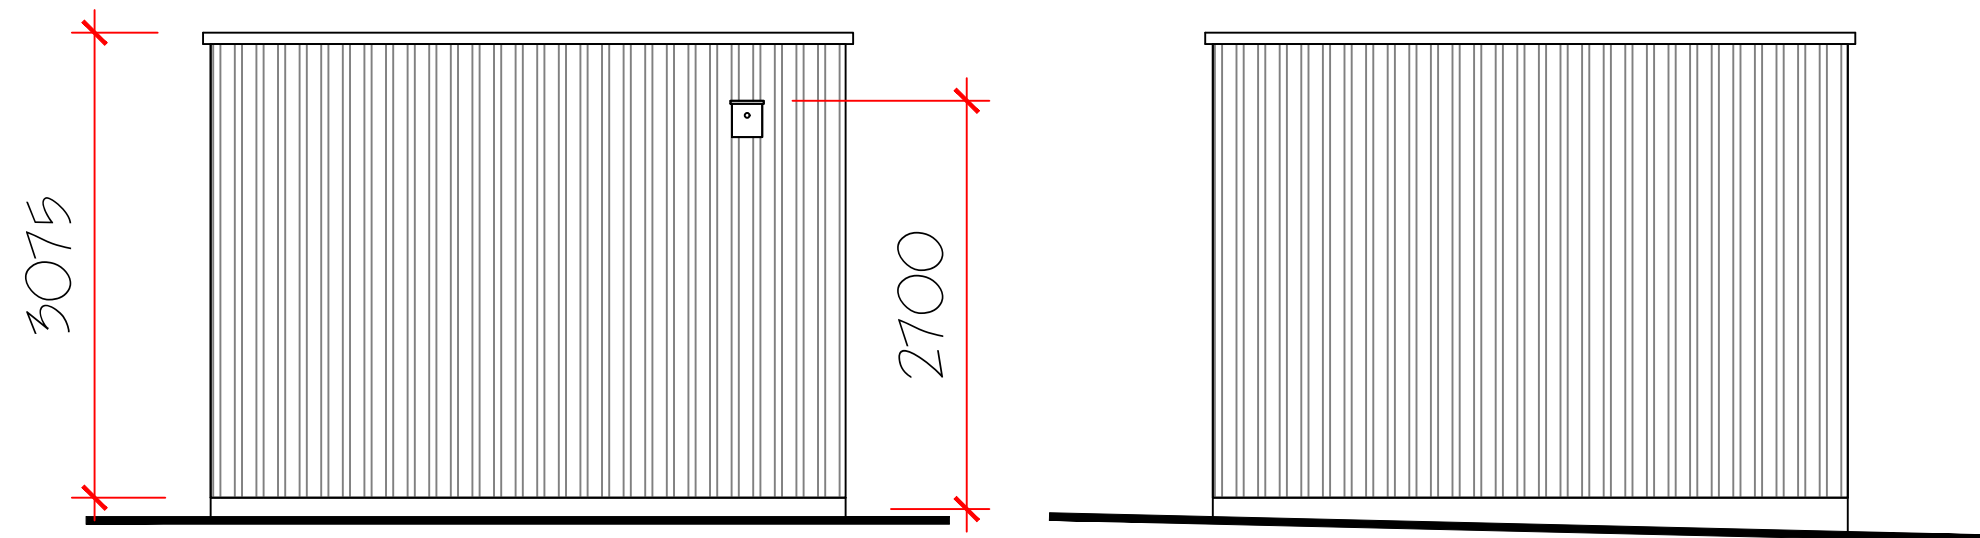

Side Elevation 1

Side Elevation 2

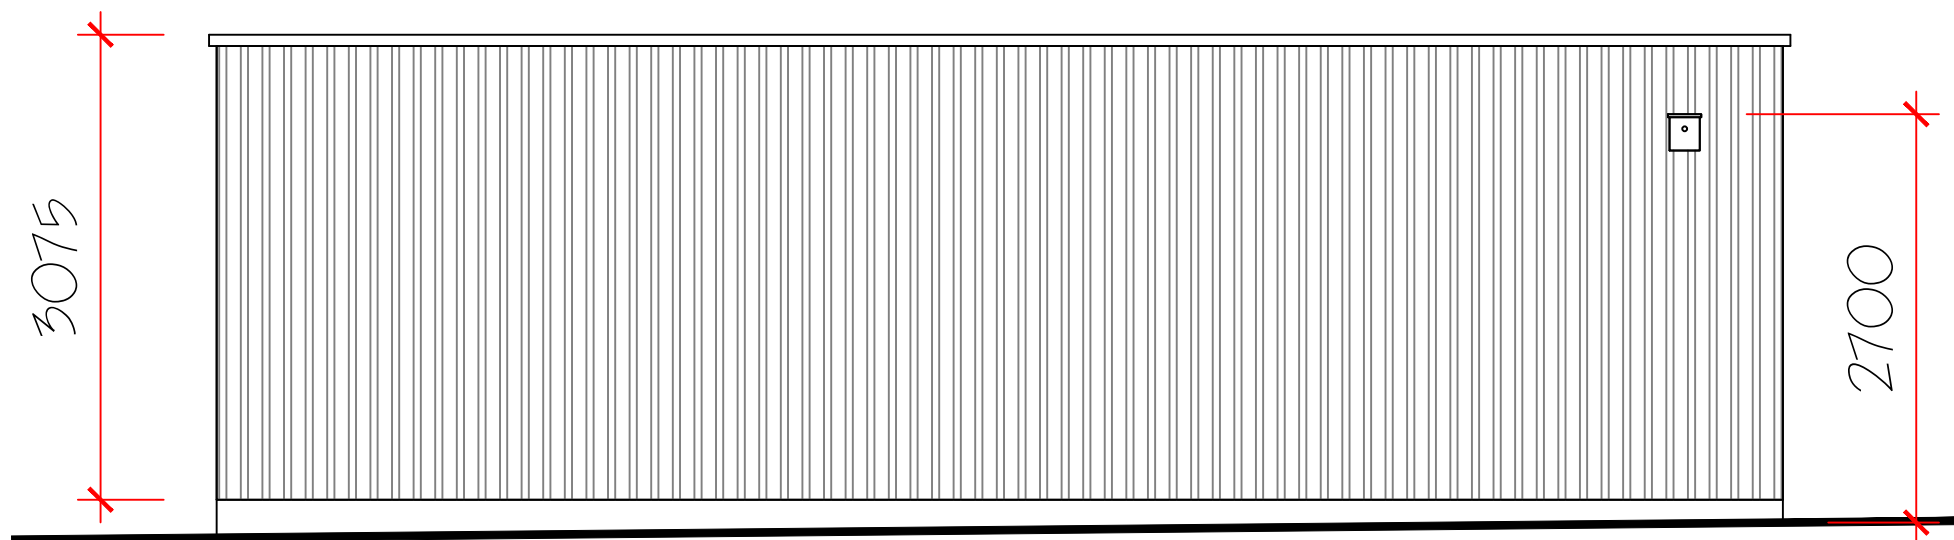

Rear Elevation