
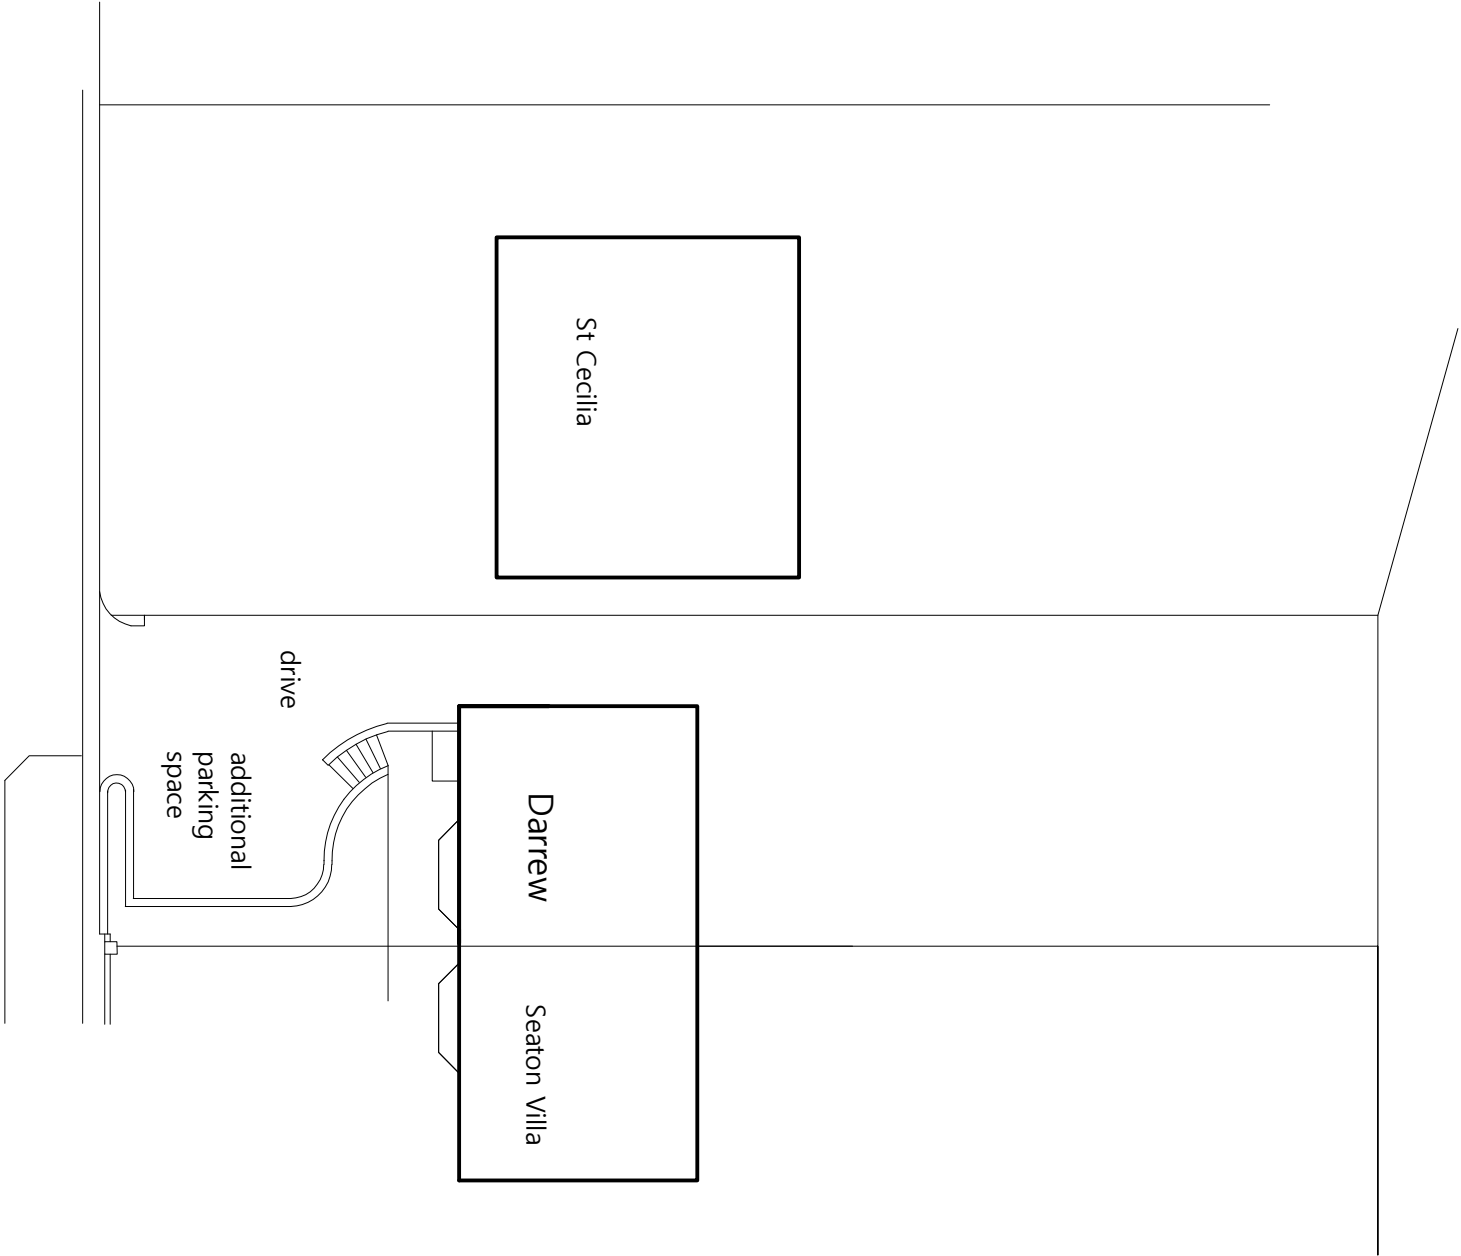


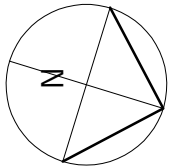

revisions

C. M. Design
Architectural, Building and Planning
Consultants
Stewo, The Park, Pontypool,
Gwent, NP4 8BJ
mob. 07811 324628

drawing	
Existing Site Plan	
Project	
'Darrew', Lodge Road, Caerleon, Newport NP1B 3QX	
scale	date
1:200@A3	Sept 25
drawn	
cm	
project ref.	
drawing No	rev
SC/E/03	