




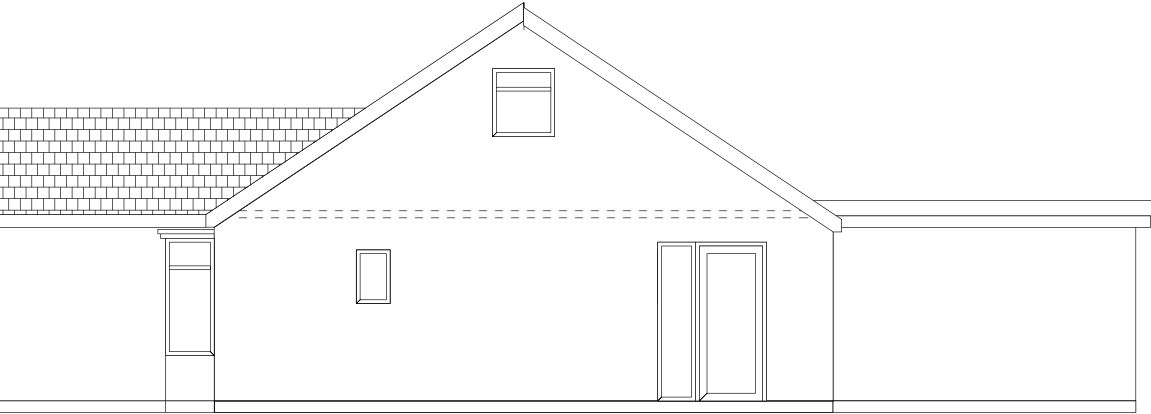


SIDE ELEVATION

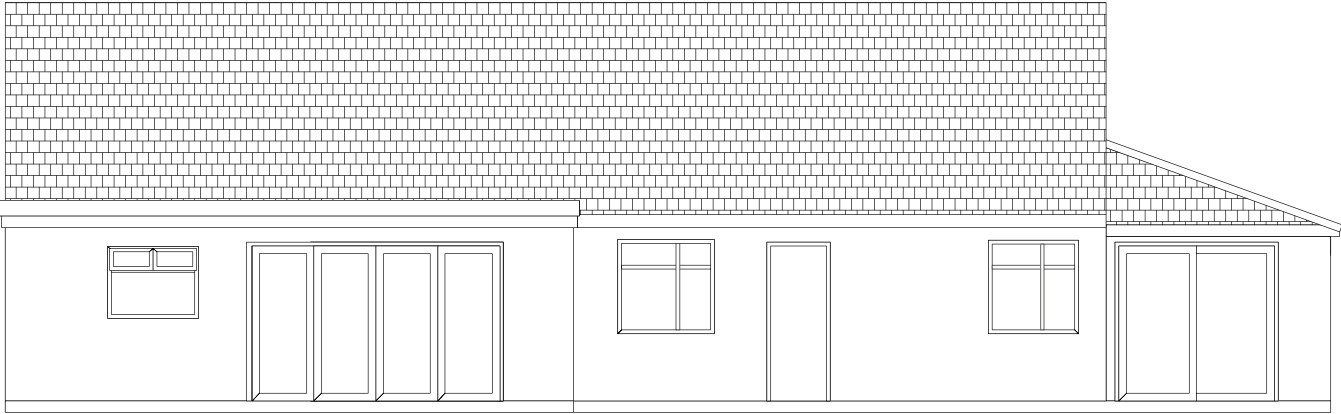

REAR ELEVATION

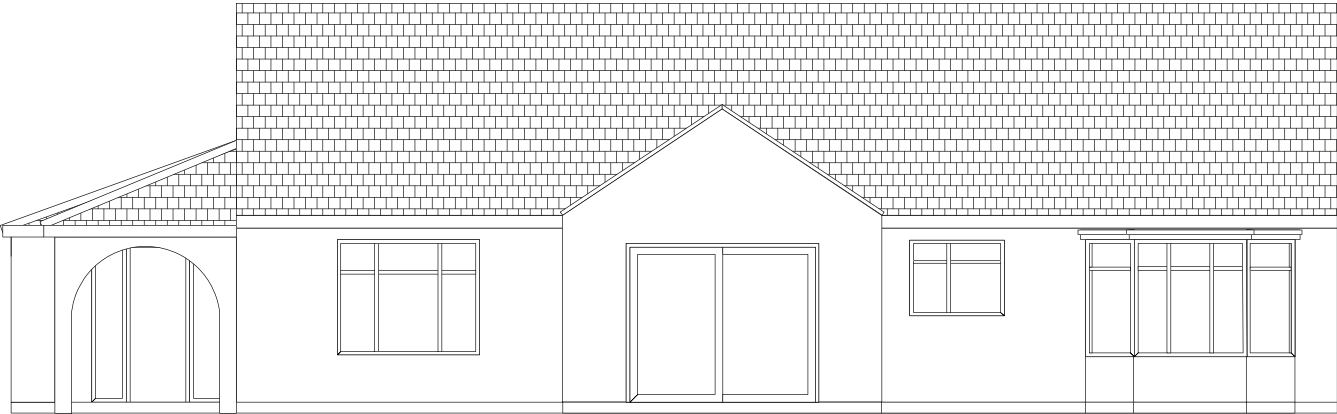

FRONT ELEVATION

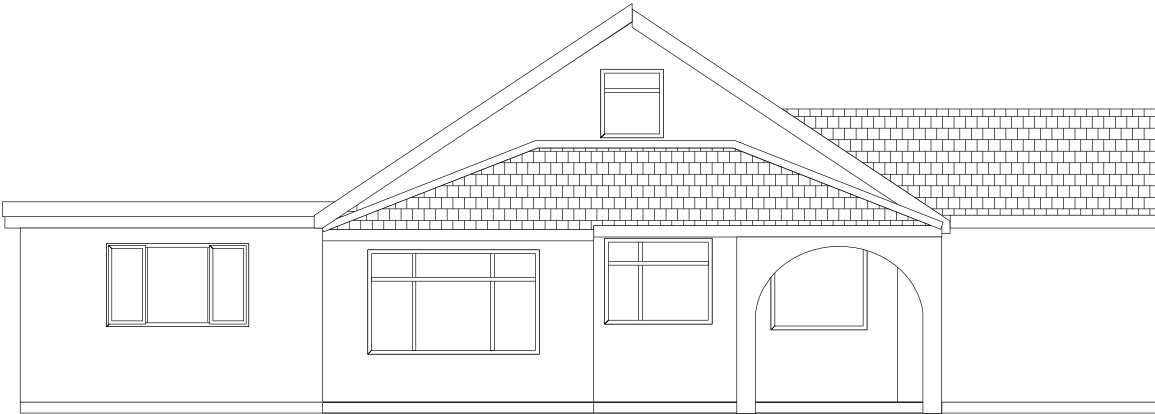

SIDE ELEVATION

A. Dormer Amended
B. Drawing reissued
C. Permitted Development dormer
removed from existing elevation and layout

 Skerryvore Designs Ltd skerryvoredesigns.co.uk Phone 01633 897922 Mobile 07816 934352 contact@skerryvoredesigns.co.uk	JOB TITLE St Helens, Chapel Road, Goldcliff, Newport, NP18 2AW	DRAWING TITLE Existing Elevation	DRAWING No. SD1226 02C
			SCALE 1:100 @ A3
			DATE July 2026