




General layout

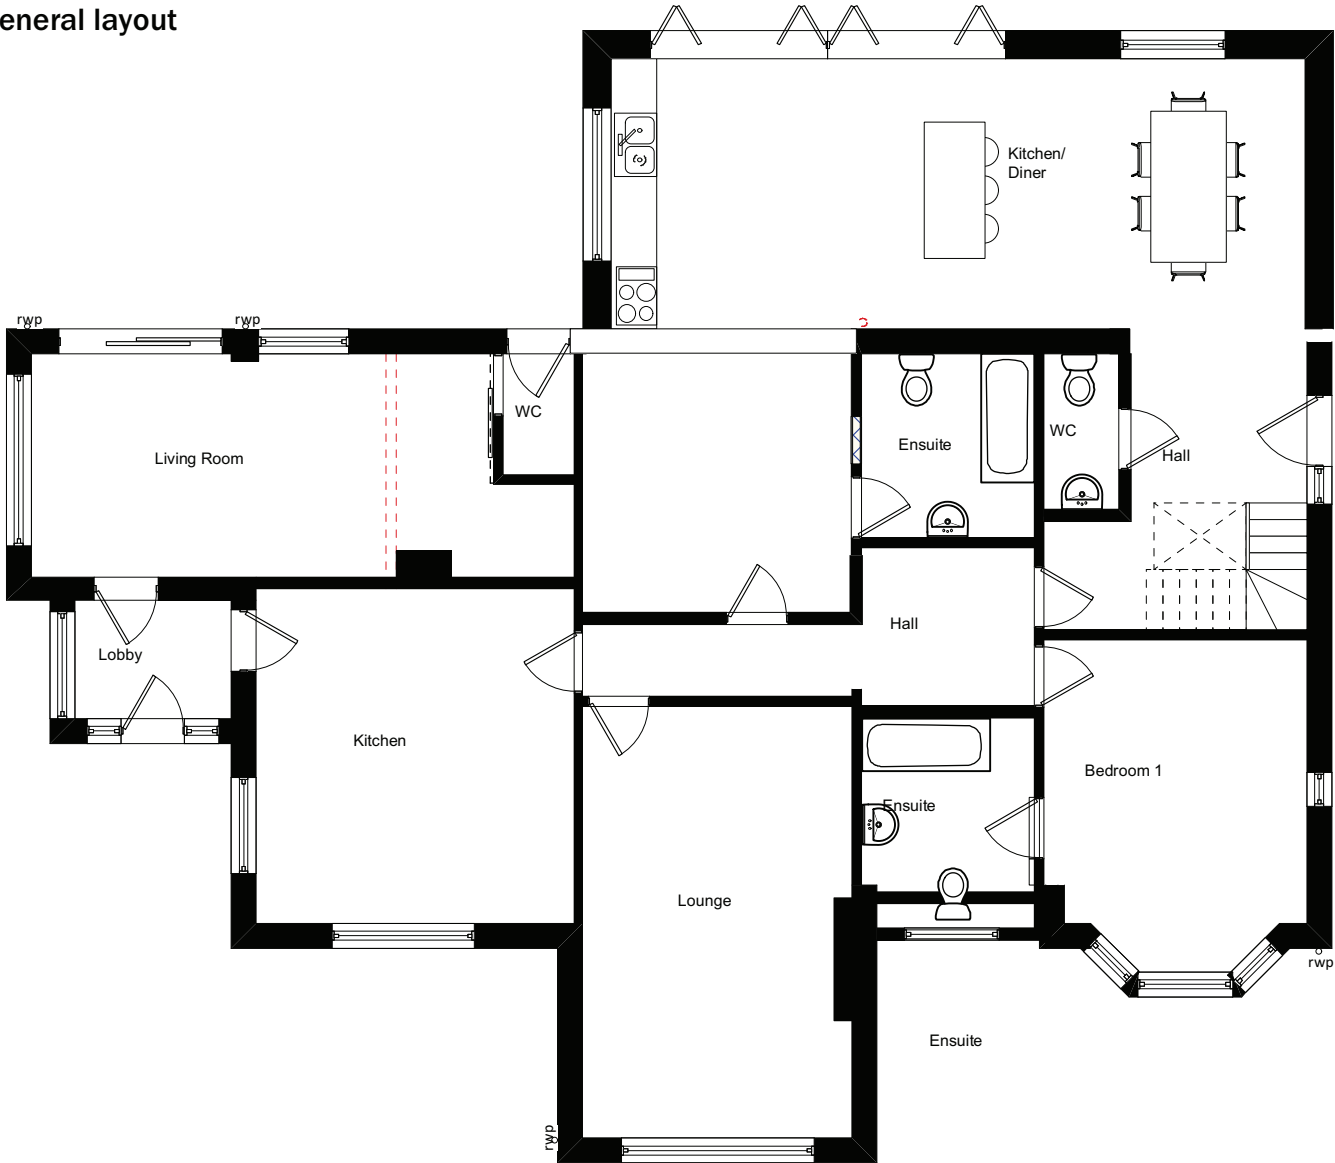

Existing First Floor Layout

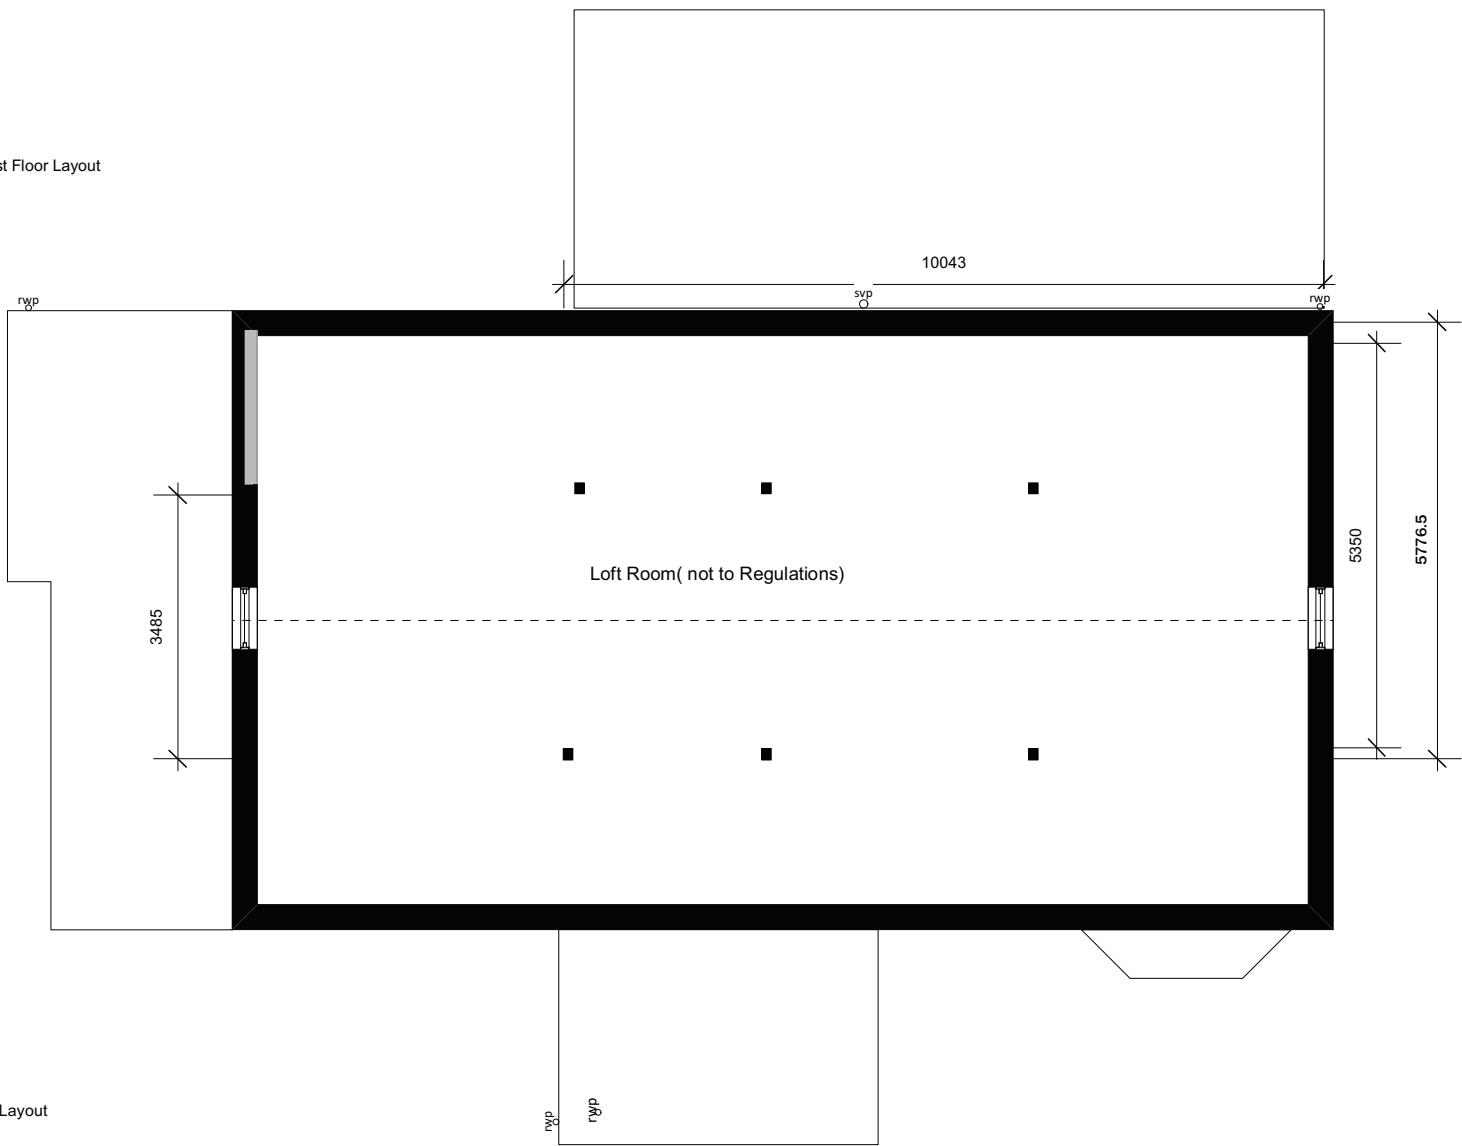

Proposed First Floor Layout

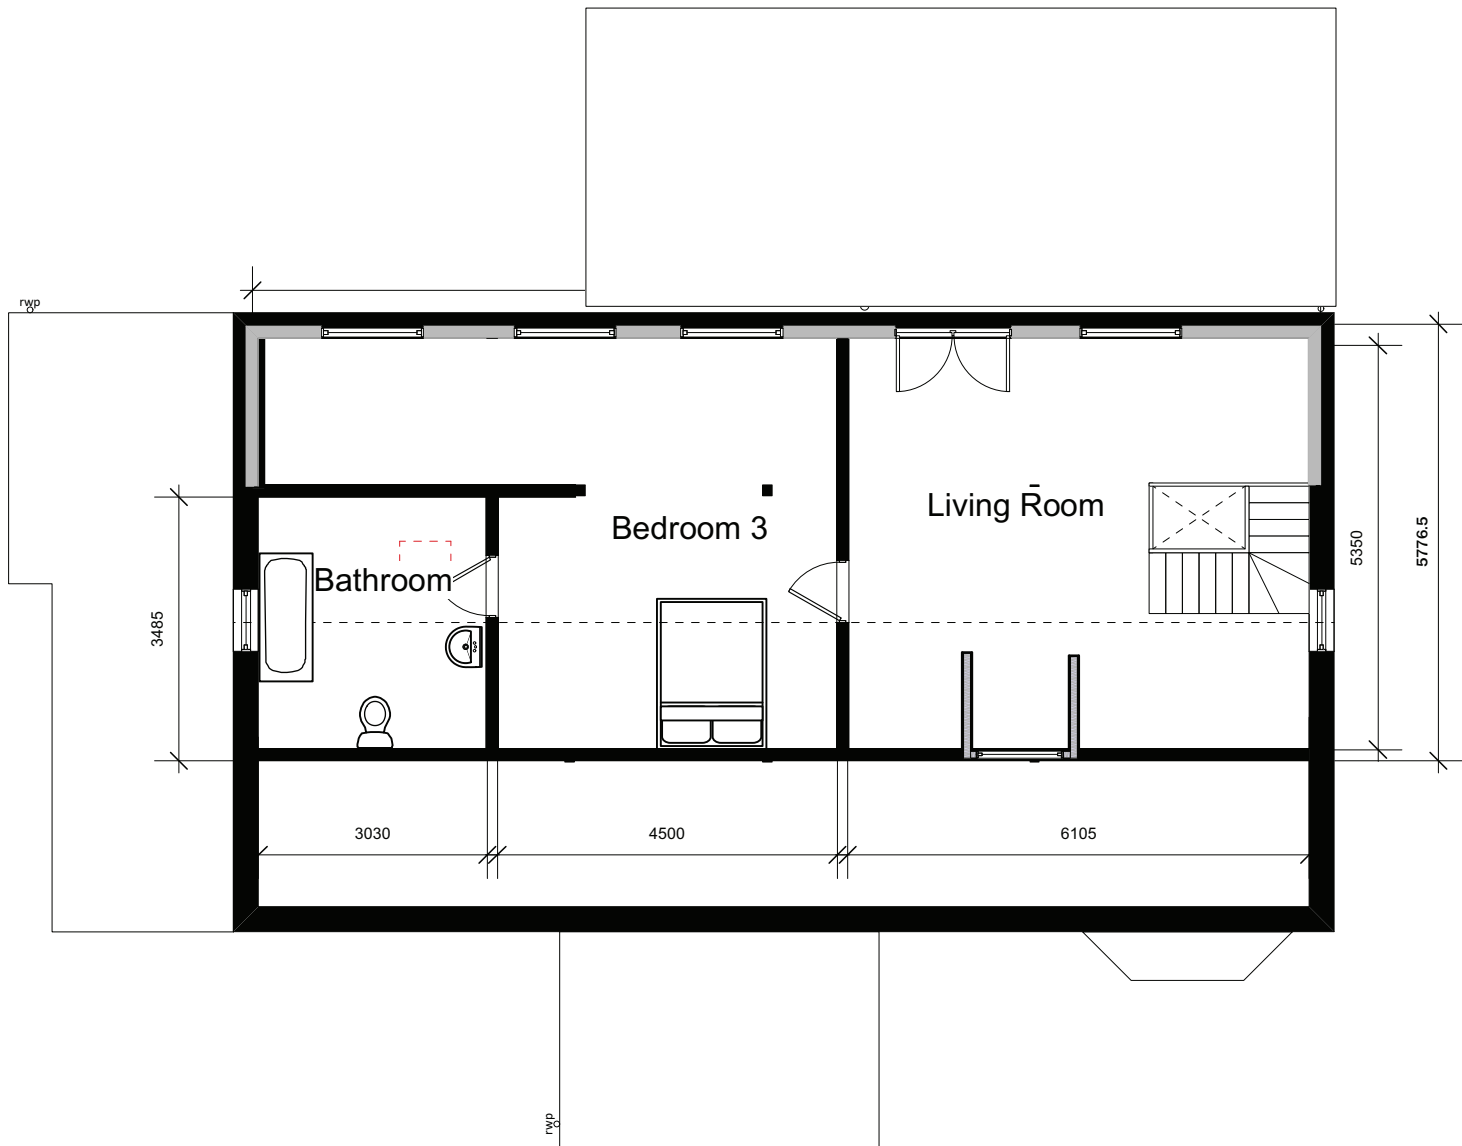

B floor plan changed to prior to Permitted development

 SK SKERRYVORE DESIGNS Skerryvore Designs Ltd skerryvoredesigns.co.uk Phone 01633 897922 Mobile 07816 934352 contact@skerryvoredesigns.co.uk	JOB TITLE St Helens, Chapel Road, Goldcliff, Newport, NP18 2AW	DRAWING TITLE Existing and Proposed plan	DRAWING No. SD1226-03B
			SCALE 1:100 @ A2
			DATE July 2026