






EXISTING FRONT ELEVATION  
SCALE 1:100

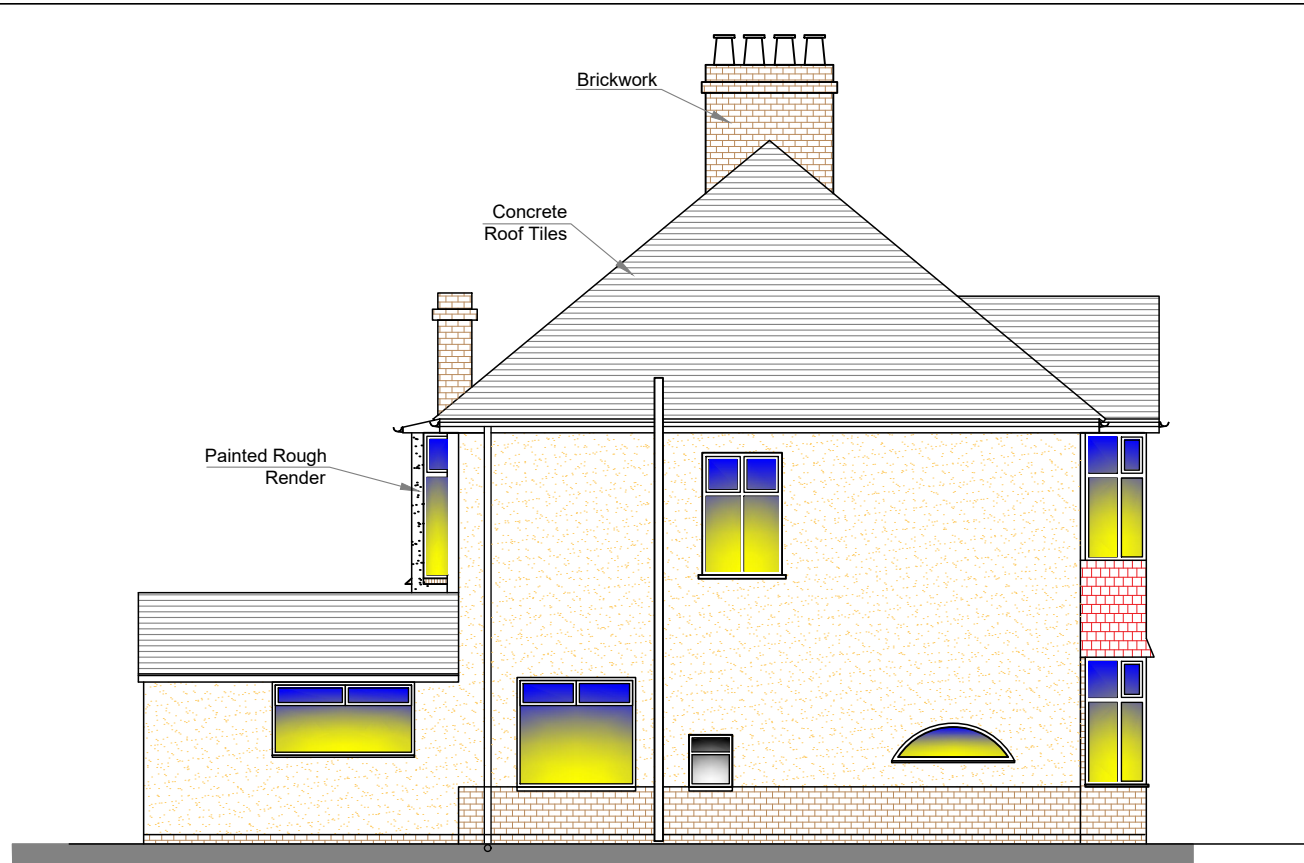


EXISTING SIDE ELEVATION  
SCALE 1:100

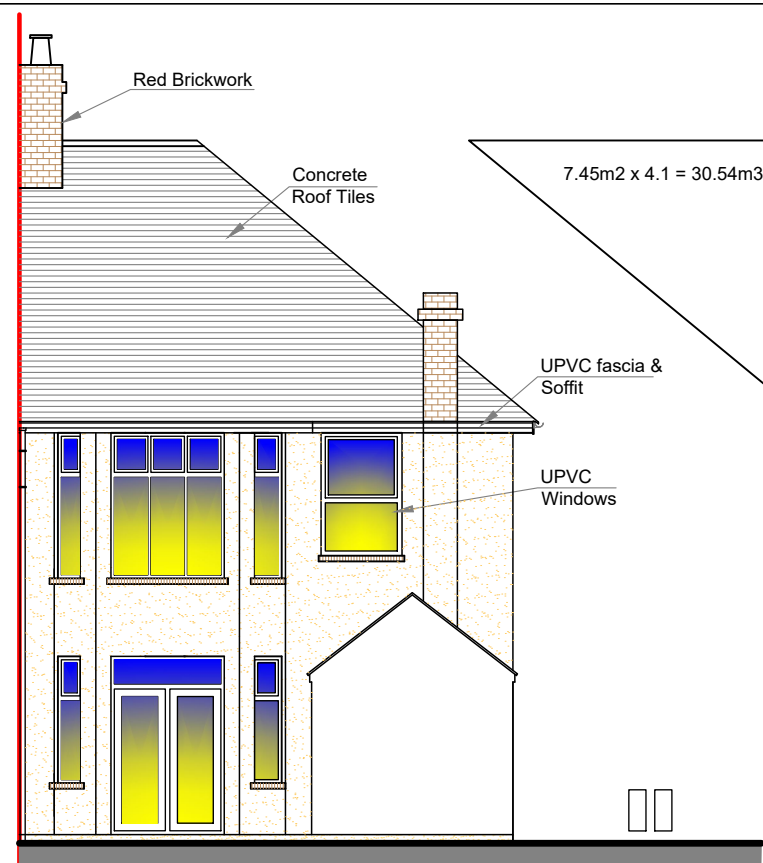

EXISTING REAR ELEVATION  
SCALE 1:100

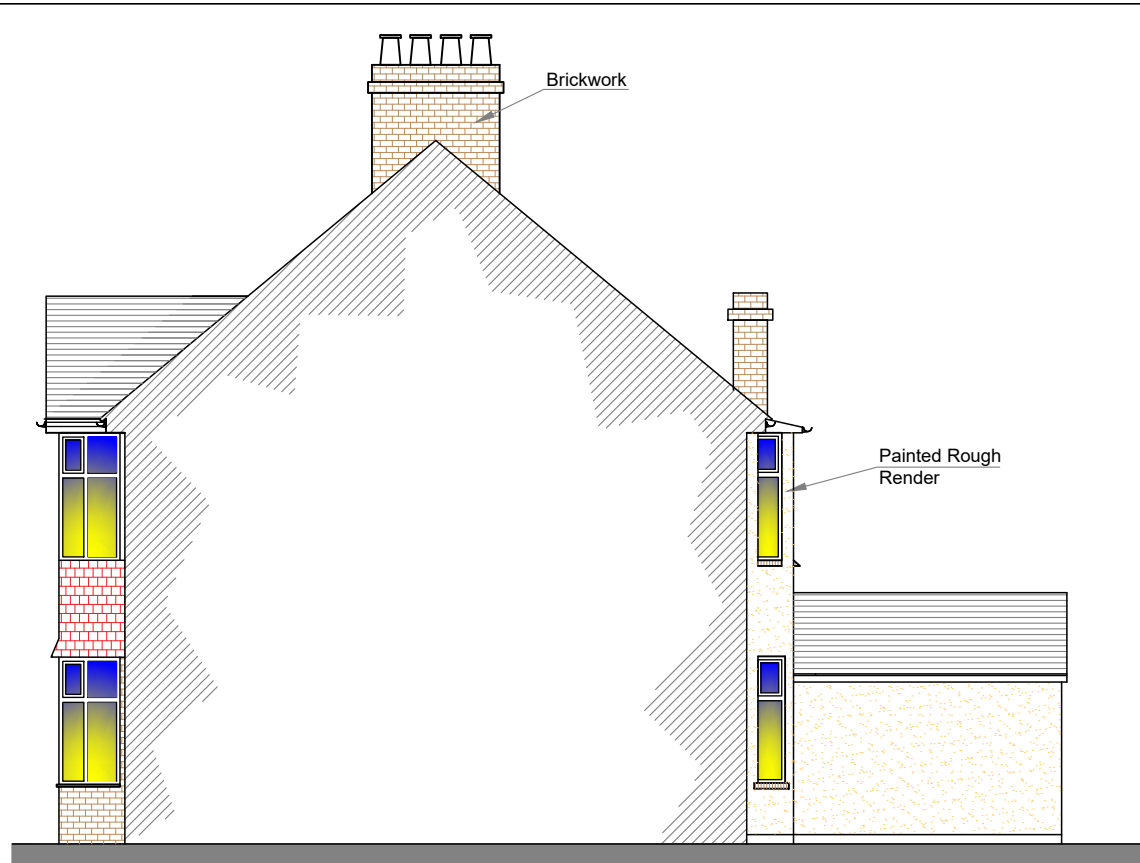


EXISTING SIDE ELEVATION SCALE 1:100

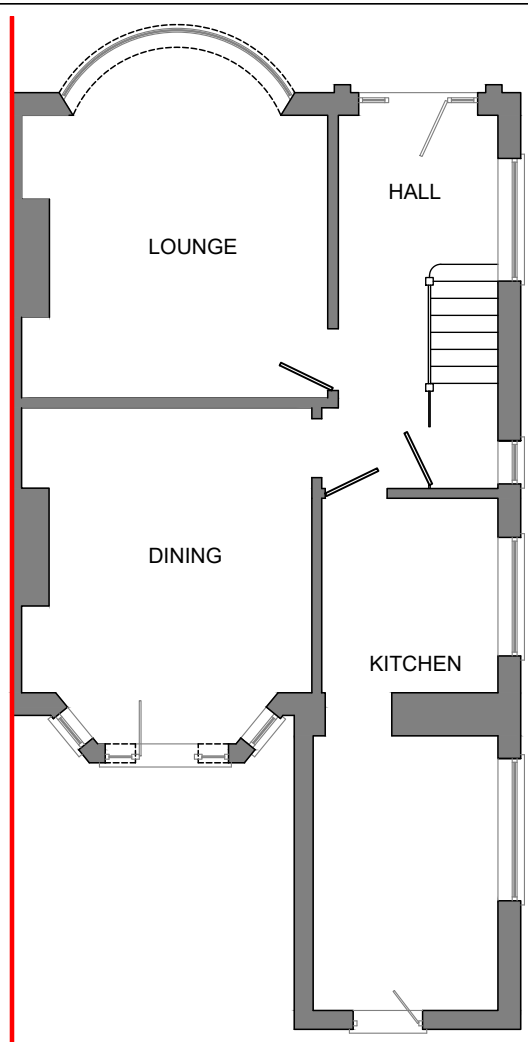


EXISTING GROUND FLOOR PLAN  
SCALE 1:100

- Notes
1. All steelwork dimensions to be checked on site prior to ordering and fabrication.
  2. All dimensions shown in millimeters and this drawing must not be scaled off.
  3. Any numerical discrepancies to be reported to Keystone Structural Engineering immediately.
  4. All internal steelwork to receive two coats of red oxide before erection.
  5. All external steelwork to receive 80um (140um if coastal) thickness of Hot Dip Galvanized coating
  6. The span of the beam is the clear distance between supports, the minimum bearing (use) is 150mm each end.
  7. All Twin Beams to be bolted & sleeved together @800mm ctrs
  8. All Columns or Posts below DPC to be surrounded with min 100mm Gen3 Concrete
  9. All Lintels to be installed in accordance with Manufacturers guidelines
  10. The underside of all Foundations MUST be approved by Building Control prior to pouring.


- Assumed to be Load Bearing Walls
- Assumed Not Load Bearing Walls
- Dense Concrete Block (7.3N)
- Celcon Thermal Block (3.6N)
- Facing Brick (22N)
- Engineering Brick (22N)
- Stud Walls (100mm Wide)
- Insulation
- Walls to be Removed
- Steelwork Beams Or Boundary
- Precast Concrete Lintels
- Timber Fence/Joists
- Precast Padstone
- Concrete Foundations

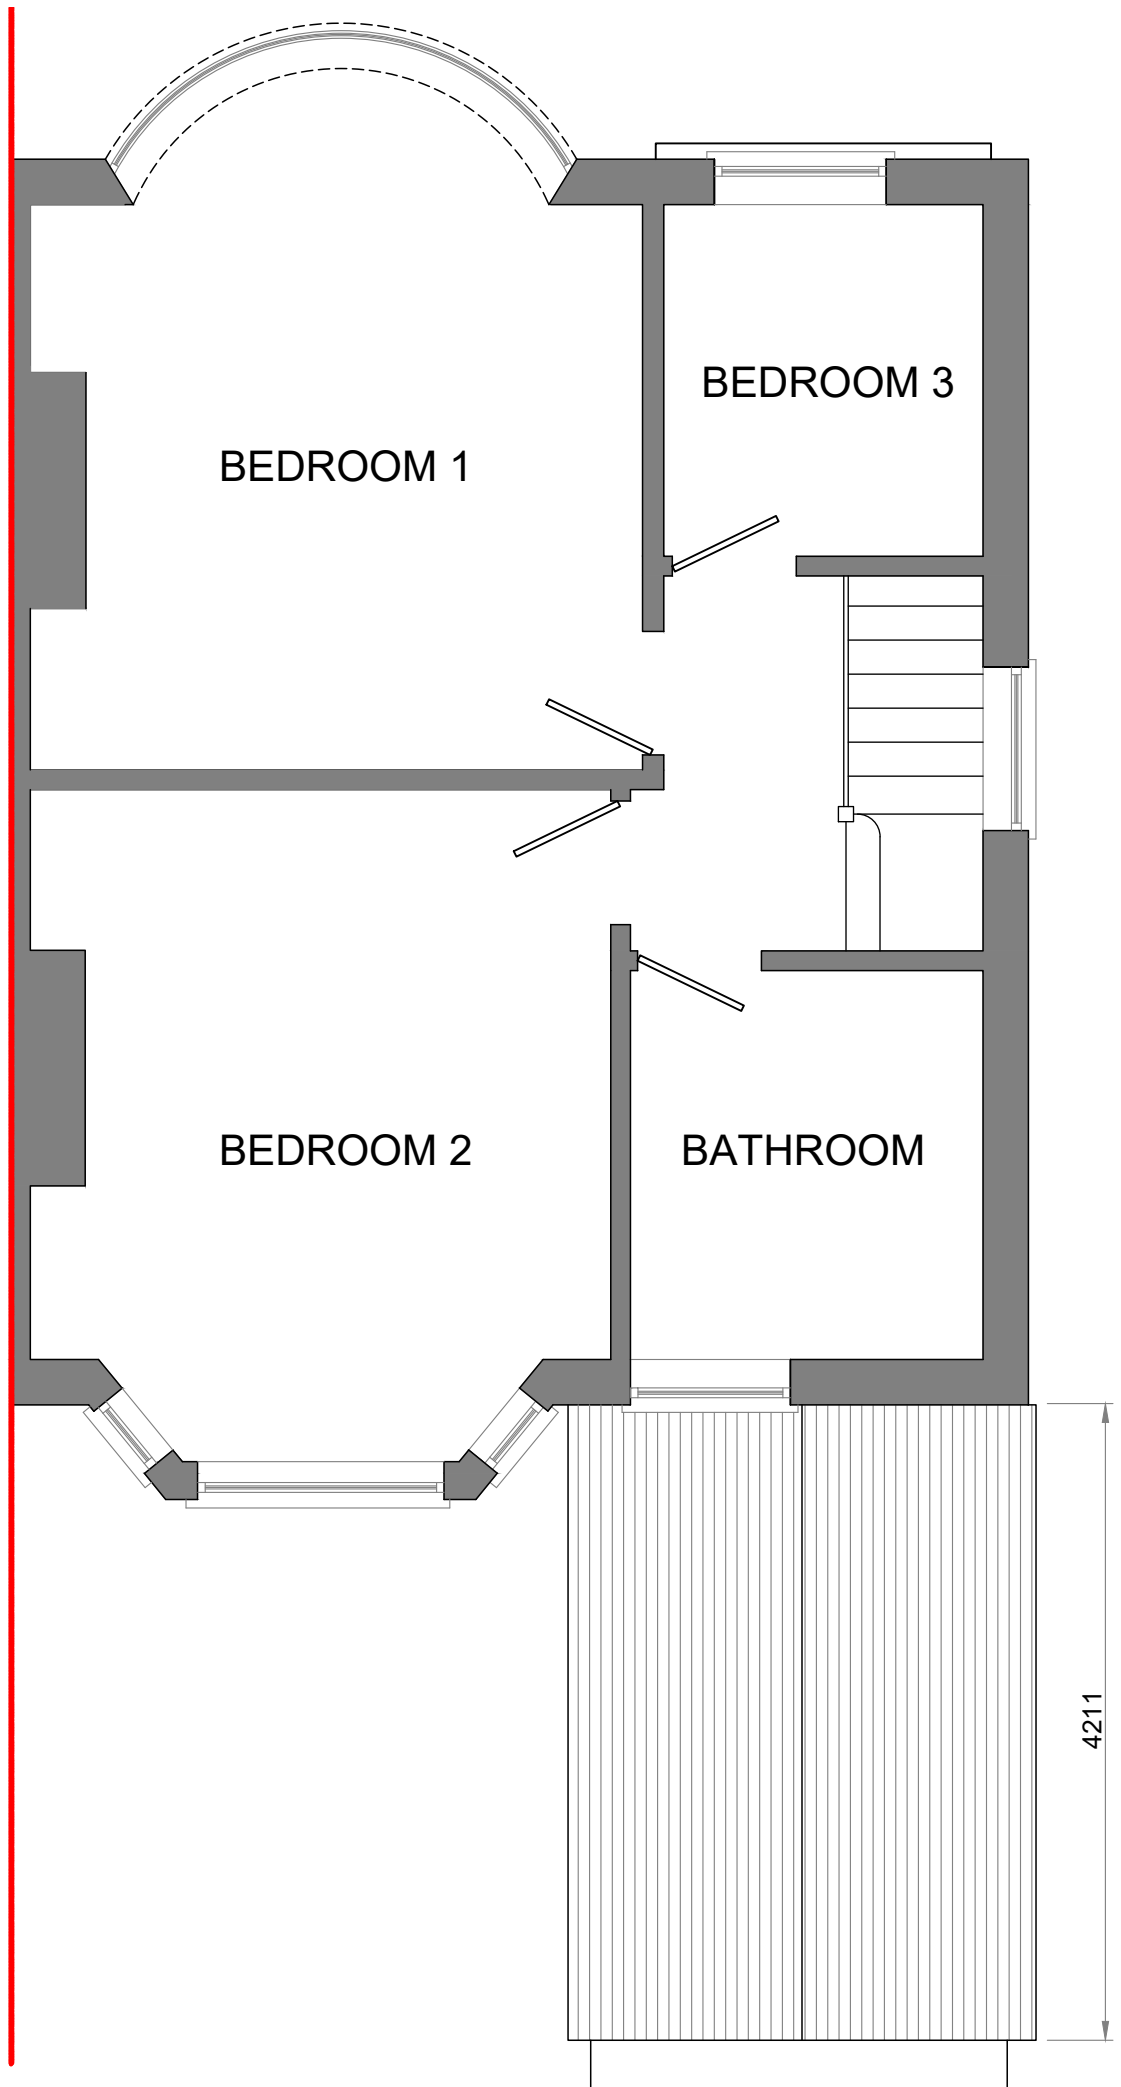


EXISTING FIRST FLOOR PLAN - SCALE 1:50

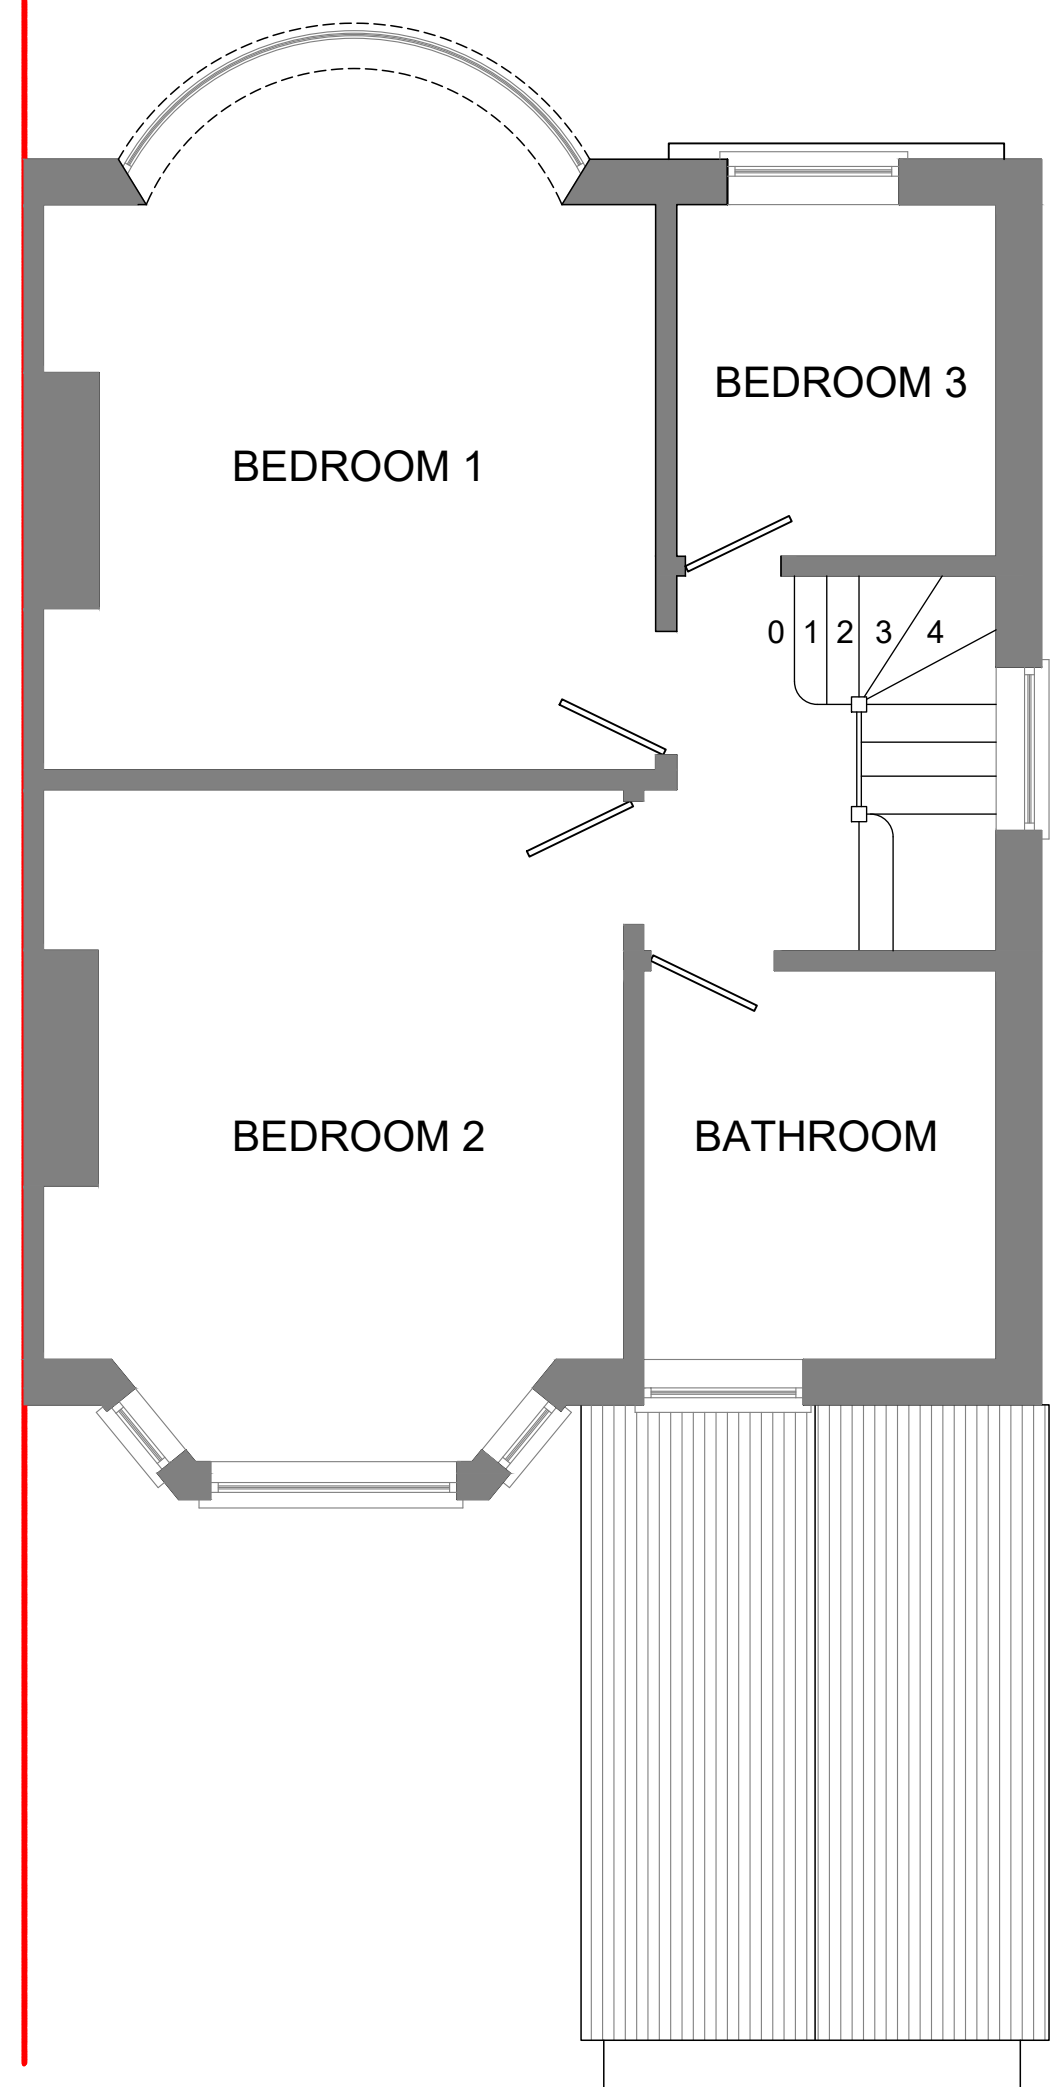


PROPOSED FIRST FLOOR PLAN - SCALE 1:100

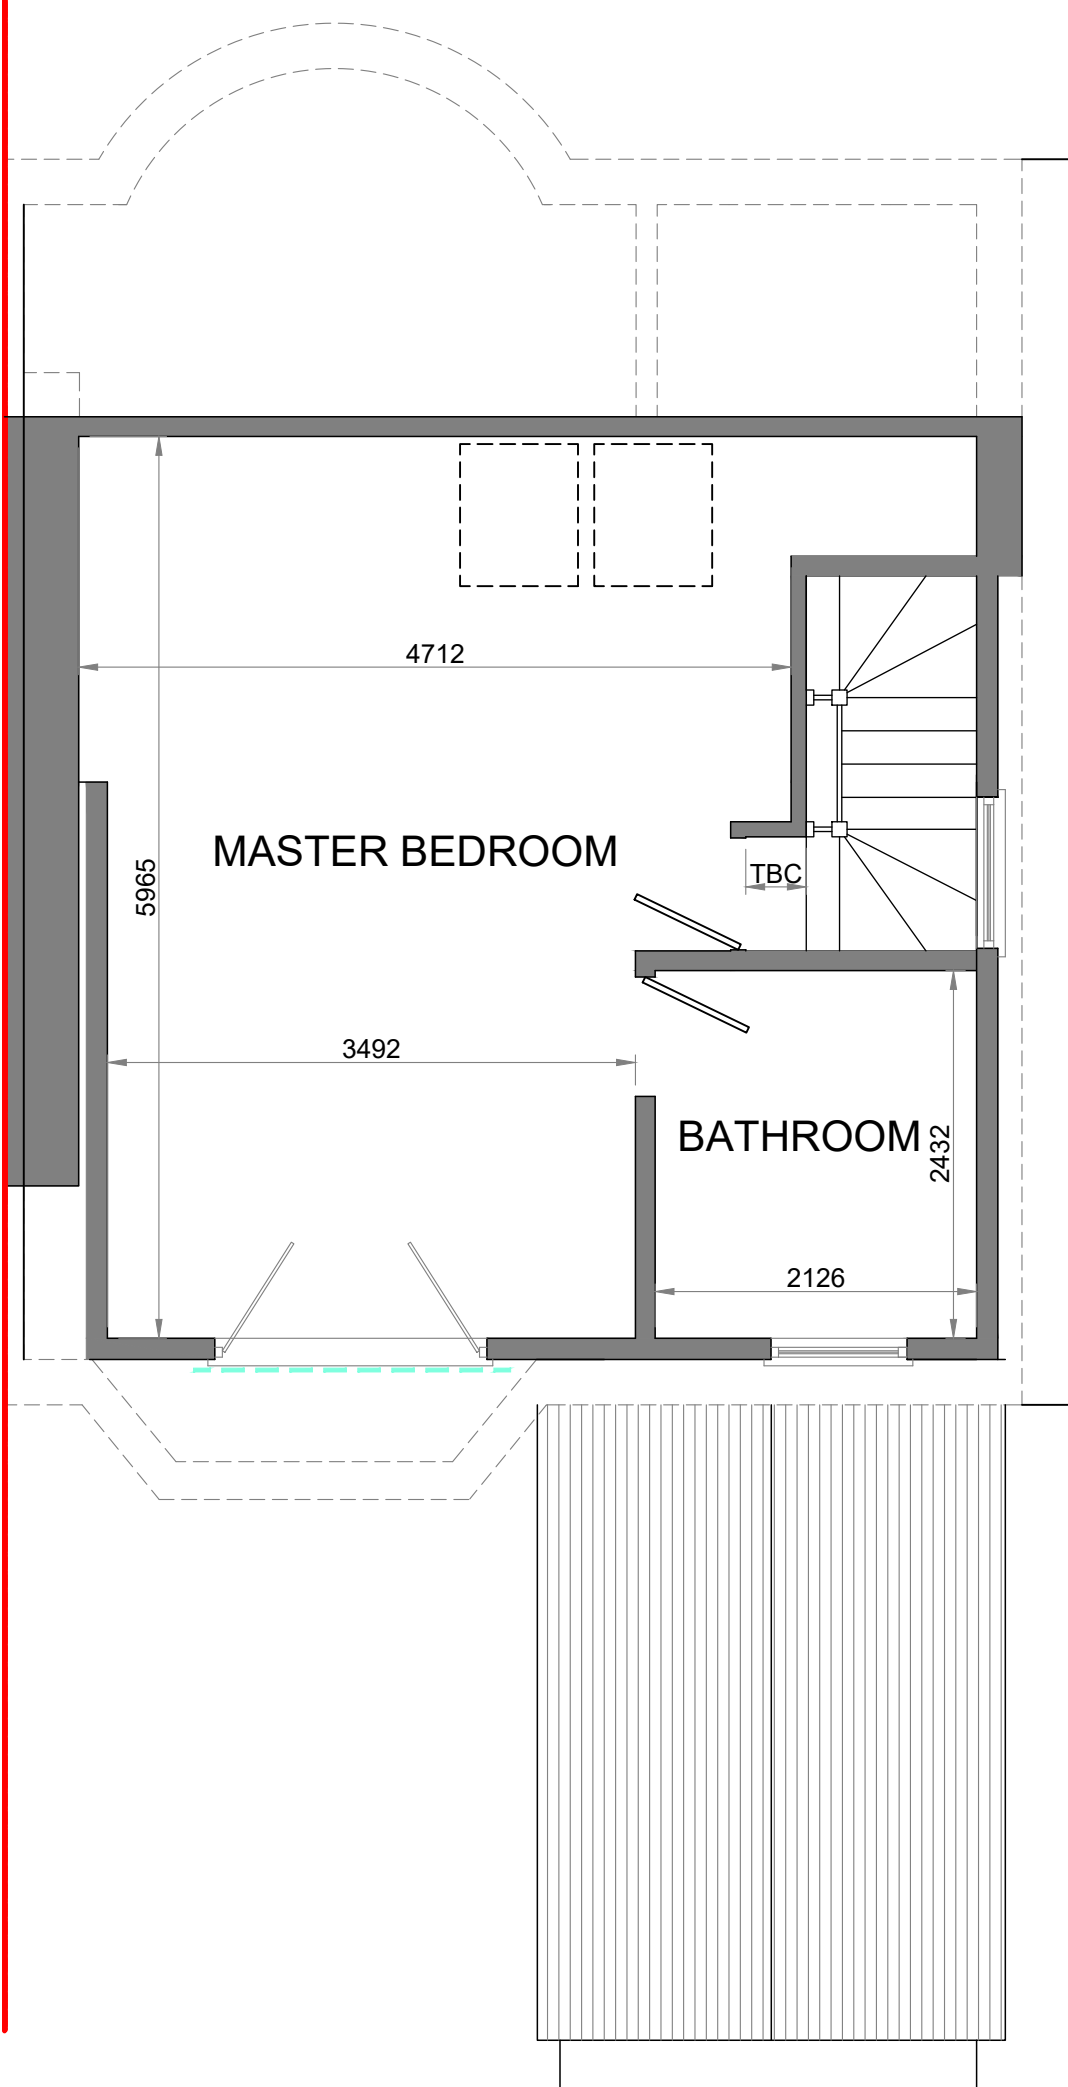

PROPOSED LOFT FLOOR PLAN - SCALE 1:50

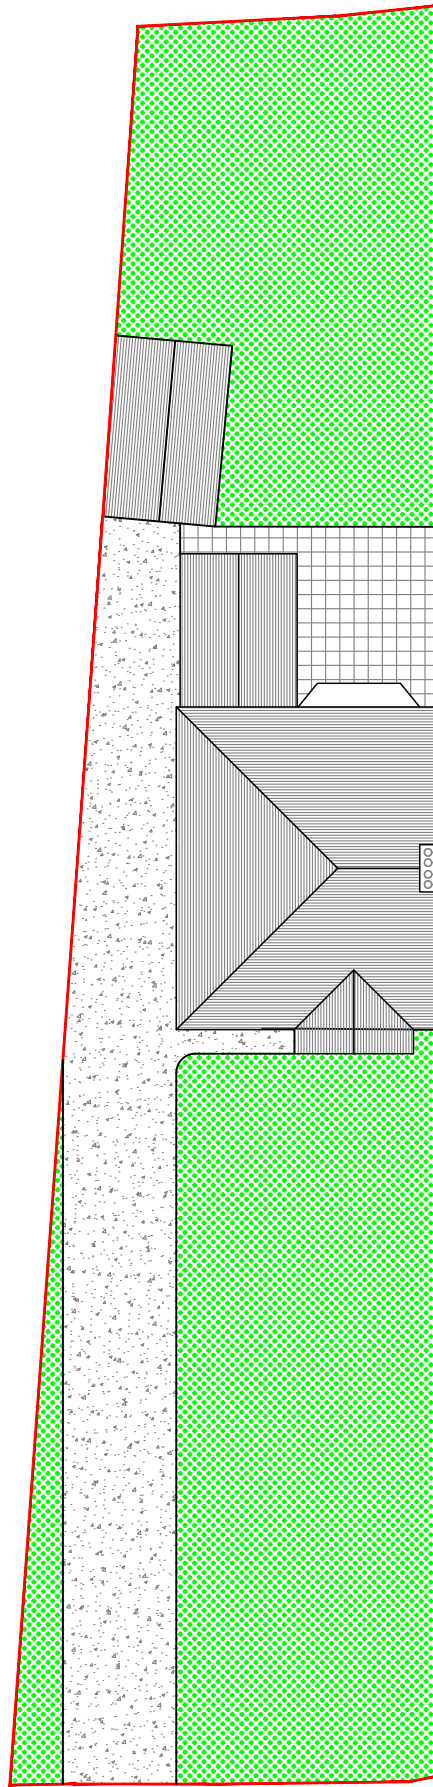

EXISTING SITE/ROOF PLAN  
SCALE 1:200

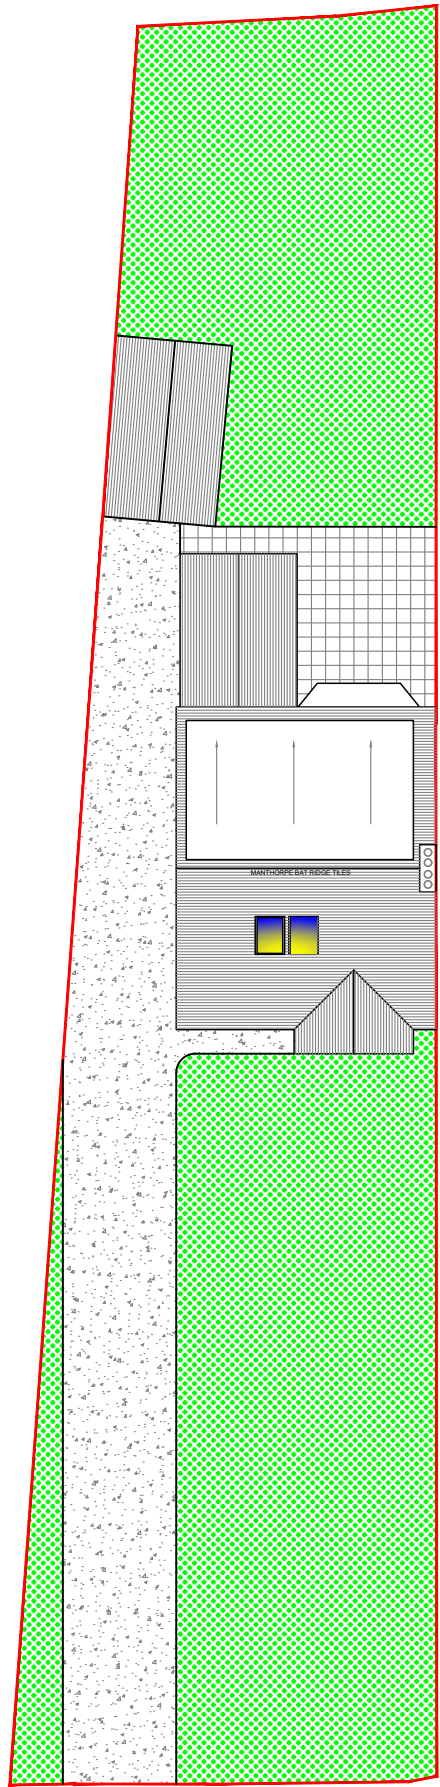

PROPOSED SITE/ROOF PLAN  
SCALE 1:200

Wall Mounted Bird Nesting Box




| EXISTING FINISHES |                      |
|-------------------|----------------------|
| ROOF              | CONCRETE TILES       |
| GUTTERS           | WHITE PLASTIC        |
| FASCIA/SOFFITS    | WHITE UPVC           |
| WALLS             | ROUGH RENDER (CREAM) |
| WINDOWS           | WHITE UPVC           |
| EXTERNAL DOORS    | WHITE UPVC           |


| PROPOSED EXTENSION FINISHES |                      |
|-----------------------------|----------------------|
| ROOF                        | SINGLE PLY MEMBRANE  |
| GUTTERS                     | WHITE PLASTIC        |
| FASCIA/SOFFITS              | WHITE UPVC           |
| WALLS                       | ROUGH RENDER (CREAM) |
| WINDOWS                     | WHITE UPVC           |
| EXTERNAL DOORS              | WHITE UPVC           |




PROPOSED FRONT ELEVATION  
SCALE 1:100

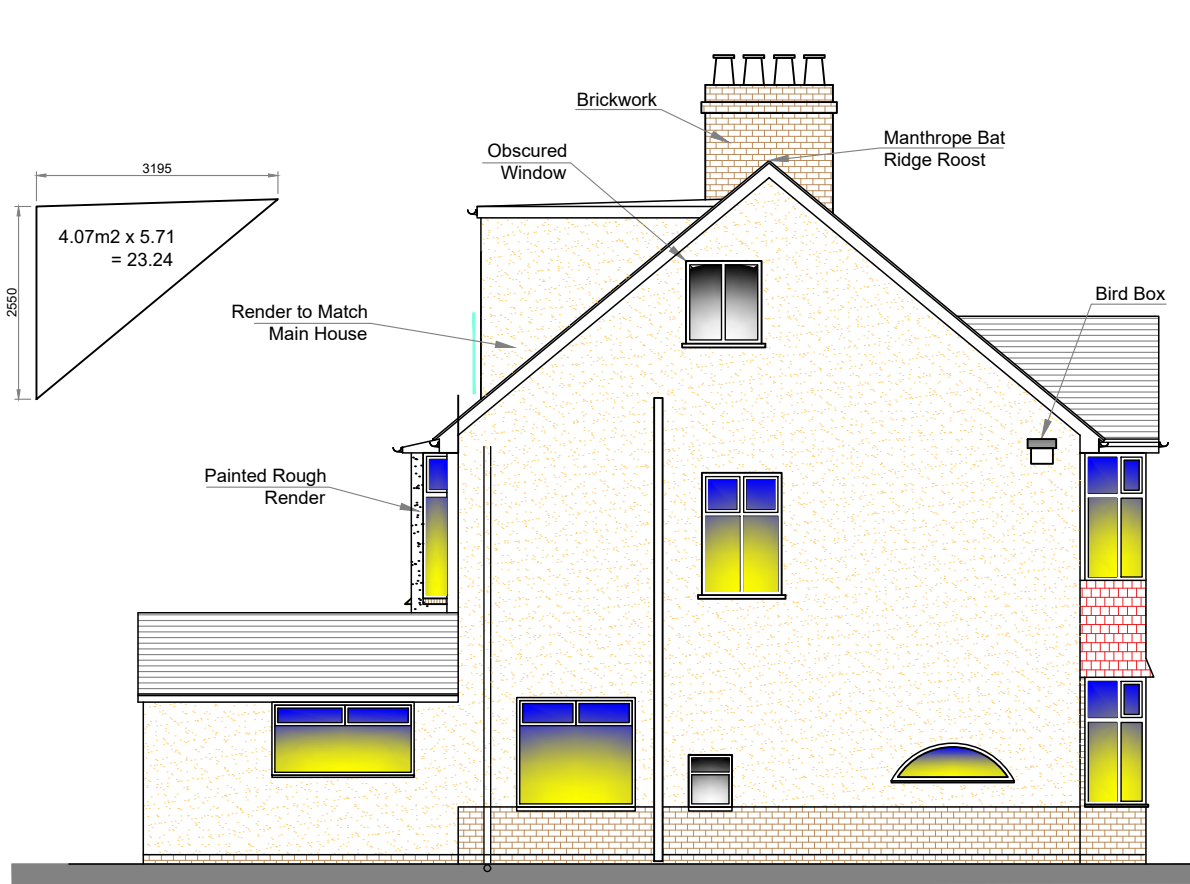

PROPOSED SIDE ELEVATION  
SCALE 1:100

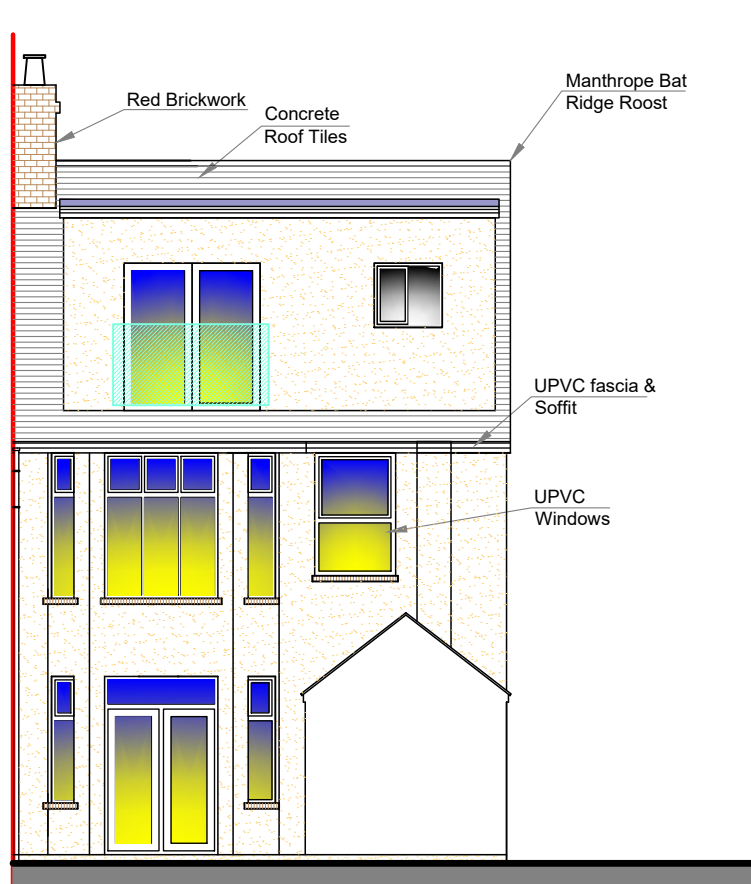

PROPOSED REAR ELEVATION  
SCALE 1:100

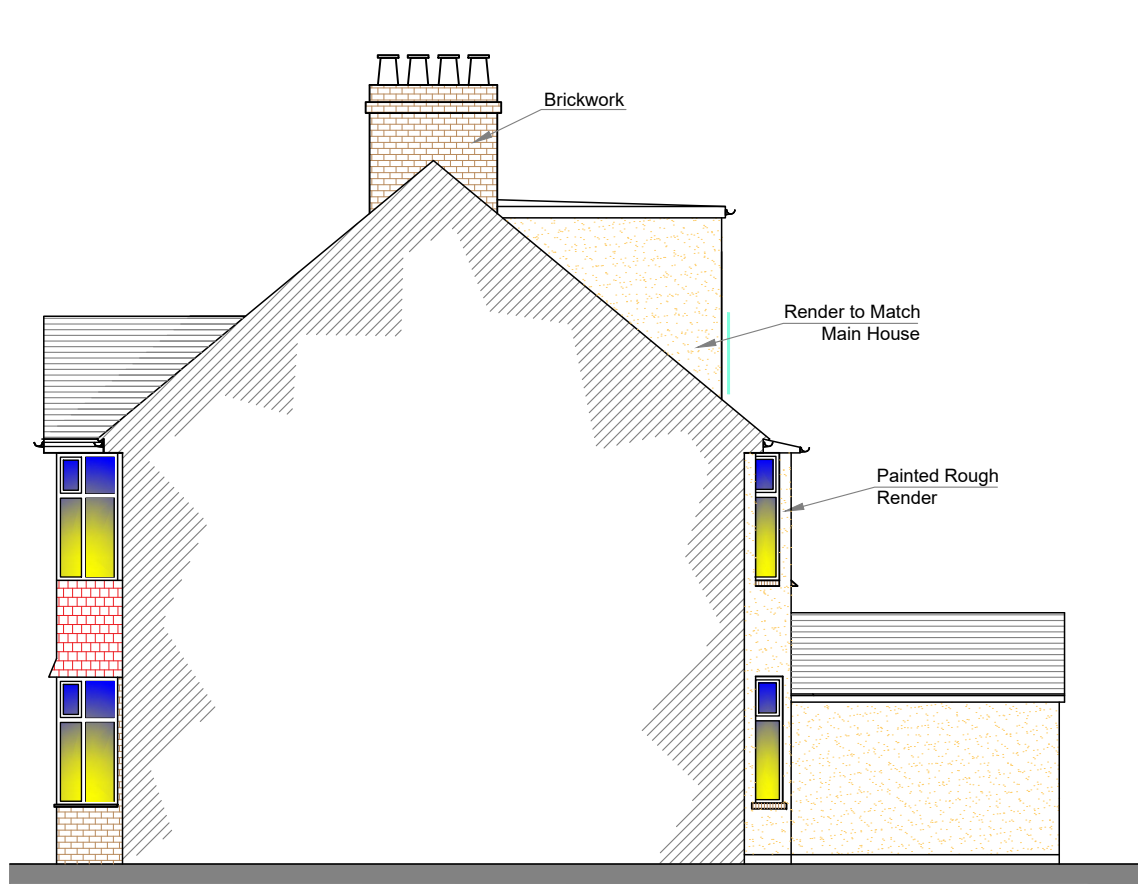

PROPOSED SIDE ELEVATION SCALE 1:100



Drawing Title  
PROPOSED PLANS, DETAILS & SECTION

Site Address  
37 WESTERN AVENUE, NEWPORT, NP20 3SL – MR WILL MORRIS

Drawn By DJLH  
Date JUNE 2026  
Checked  
Date Checked  
Scales 1:100 & 1:50 @A1  
Drawing Number 26-2532-DWG-02D

Drawing Status  
CONCEPT – PLANNING

Keystone  
Structural Engineering  
Email dudley@keystonese.co.uk  
201 Risca Road  
Newport  
South Wales  
NP20 3PQ  
T 01633 378059  
M 07947836245  
www.keystonese.co.uk