


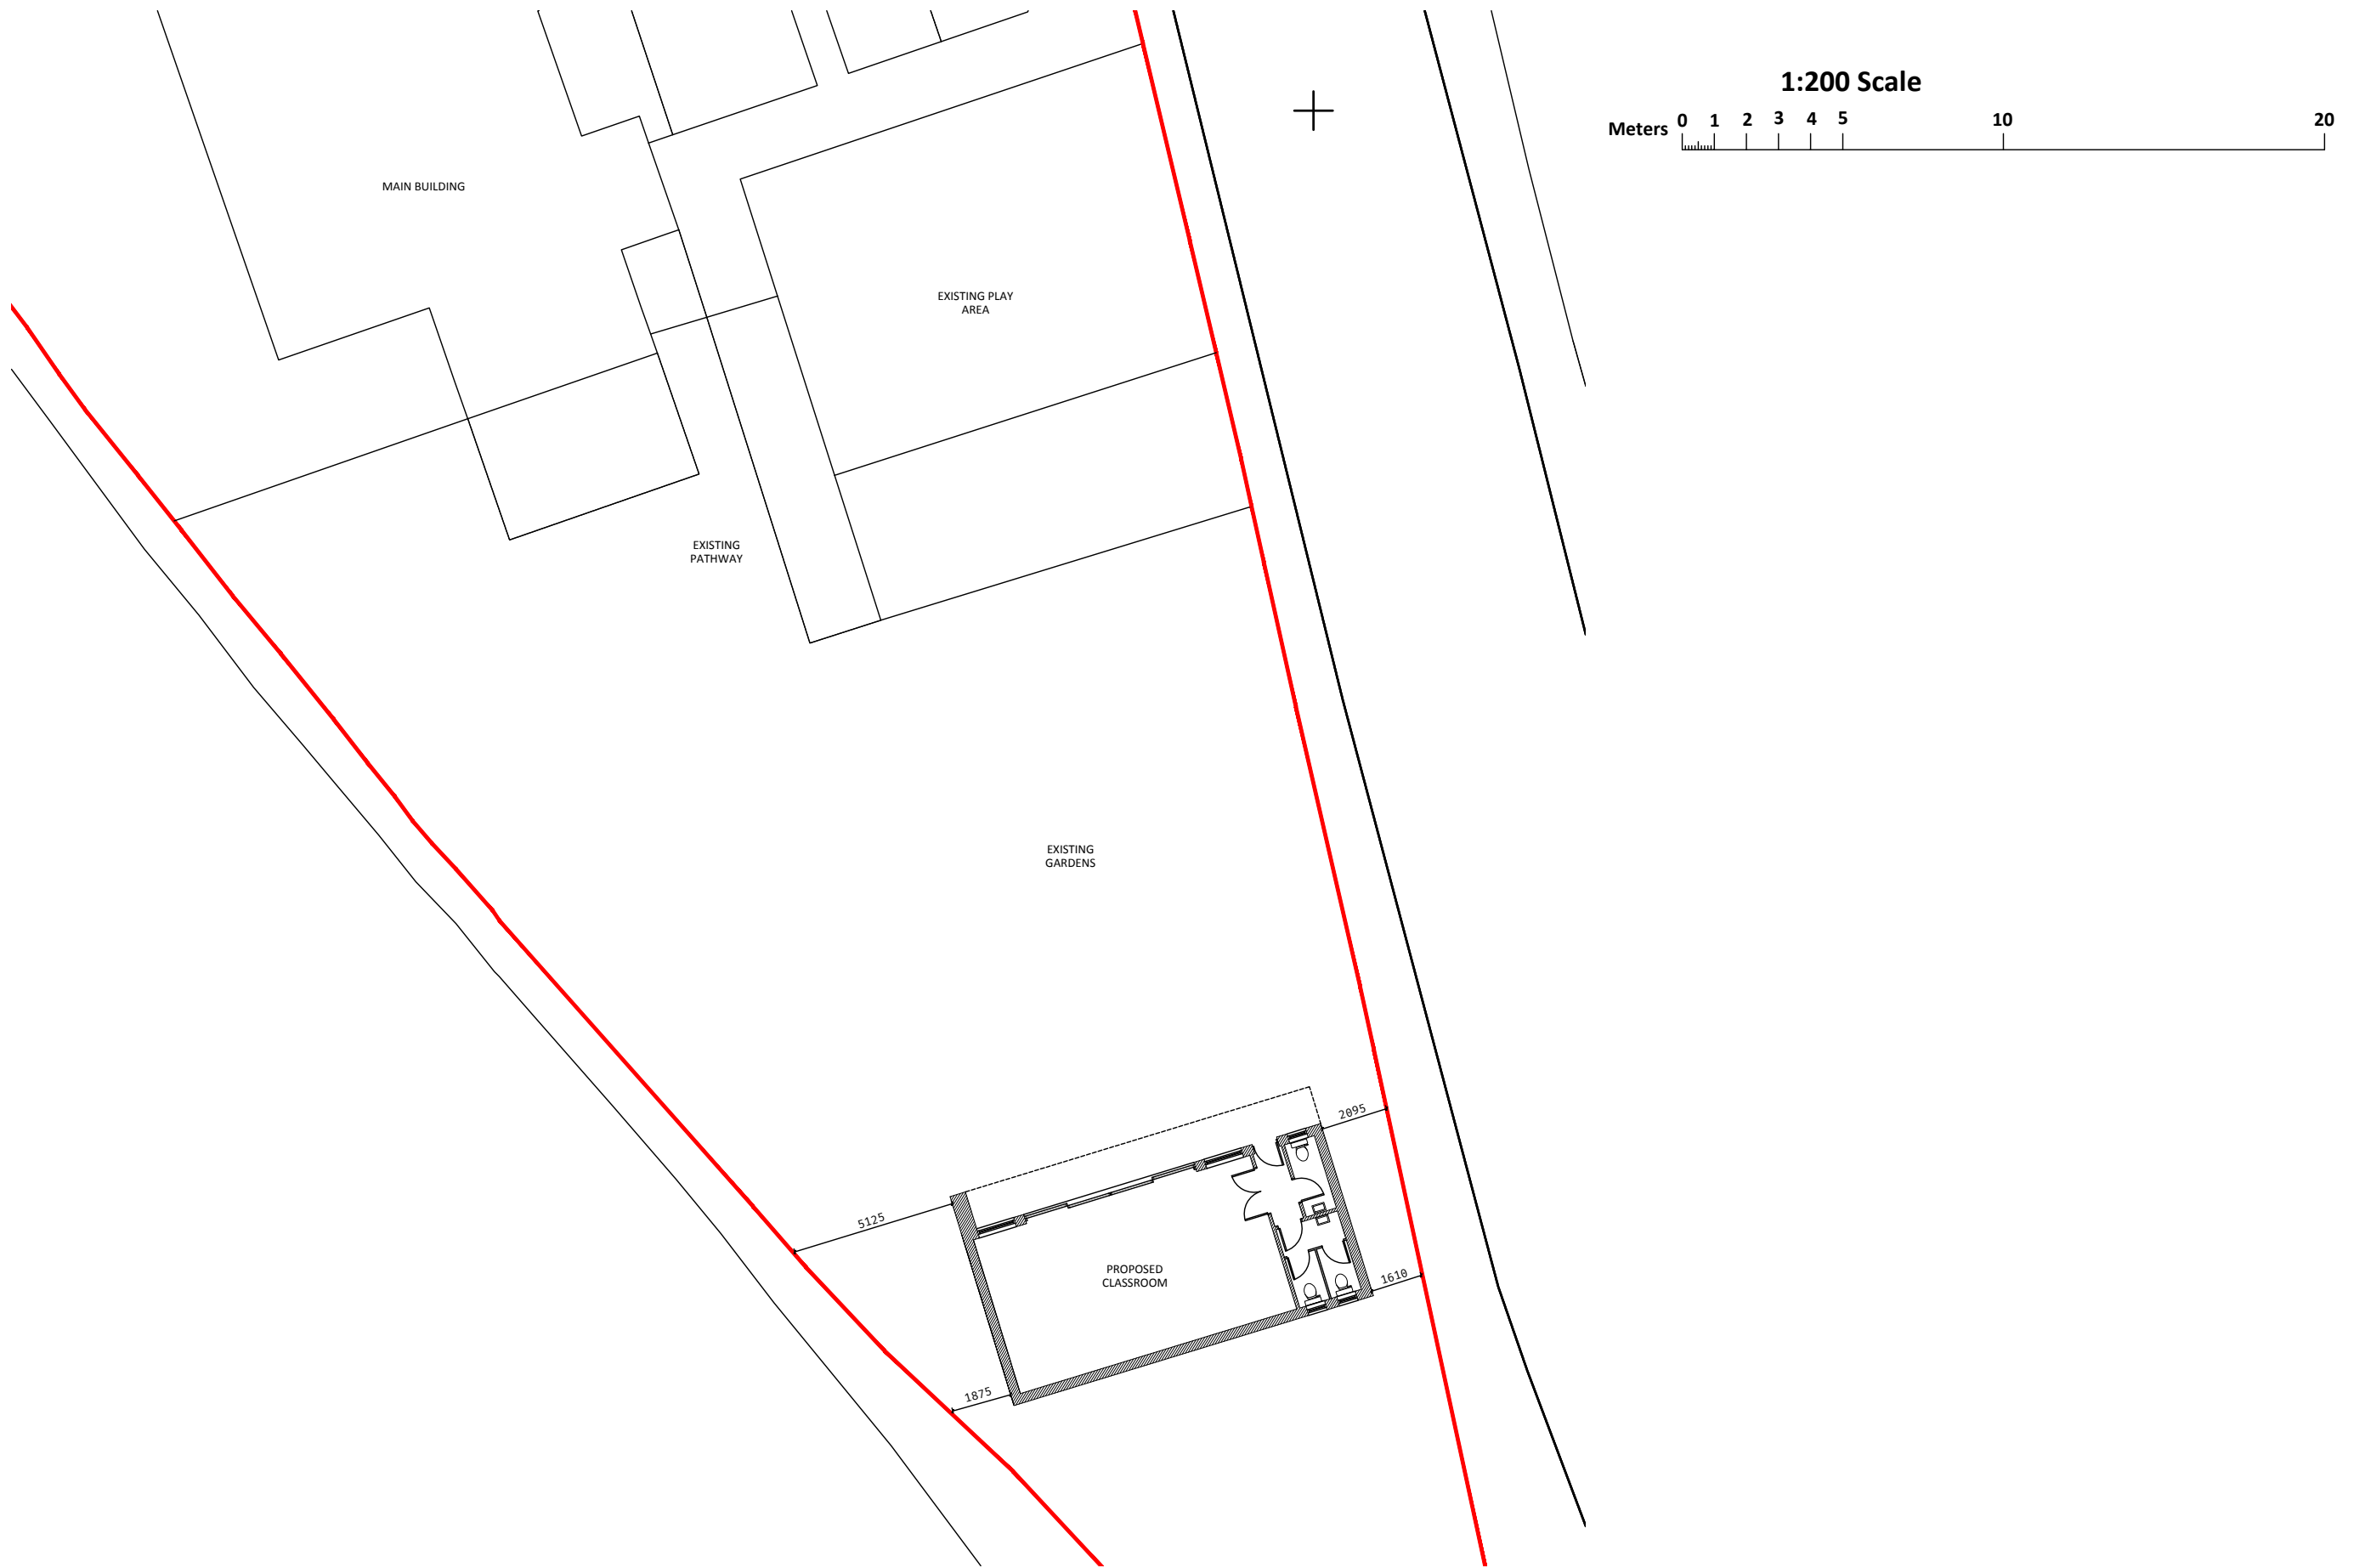

PILOTI ARCHITECTURE 01656 674051
38 Ffordd Y Groes 07498 109760
BRIDGEND, CF31 5EQ
ian@piloti-architecture.co.uk
www.piloti-architecture.co.uk

© COPYRIGHT EXISTS ON THE DESIGNS AND INFORMATION SHOWN ON THIS DRAWING
This drawing may be scaled or cross referenced to the scale bar for planning application purposes only. Do not scale for any other purpose, use figured dimensions only. Subject to site survey and all necessary consents. All dimensions are to be checked by the user and any discrepancies, errors or omissions to be reported to Piloti Architecture before work commences. This drawing is to be read in conjunction with all other relevant materials.

REVISION:

PROJECT:
ACORN NURSERIES, LIGHTHOUSE
ROAD, DUFFRYN, NP10 8TG
DRAWN BY: IRJ

DWG:
PROPOSED OUTDOOR CLASSROOM
-SITE PLAN
SCALE: 1:200 @A3

CLIENT:
ACORN NURSERIES
ISSUE DATE: 04/11/25

DWG no:
25-PA147-02
REVISION: -

