




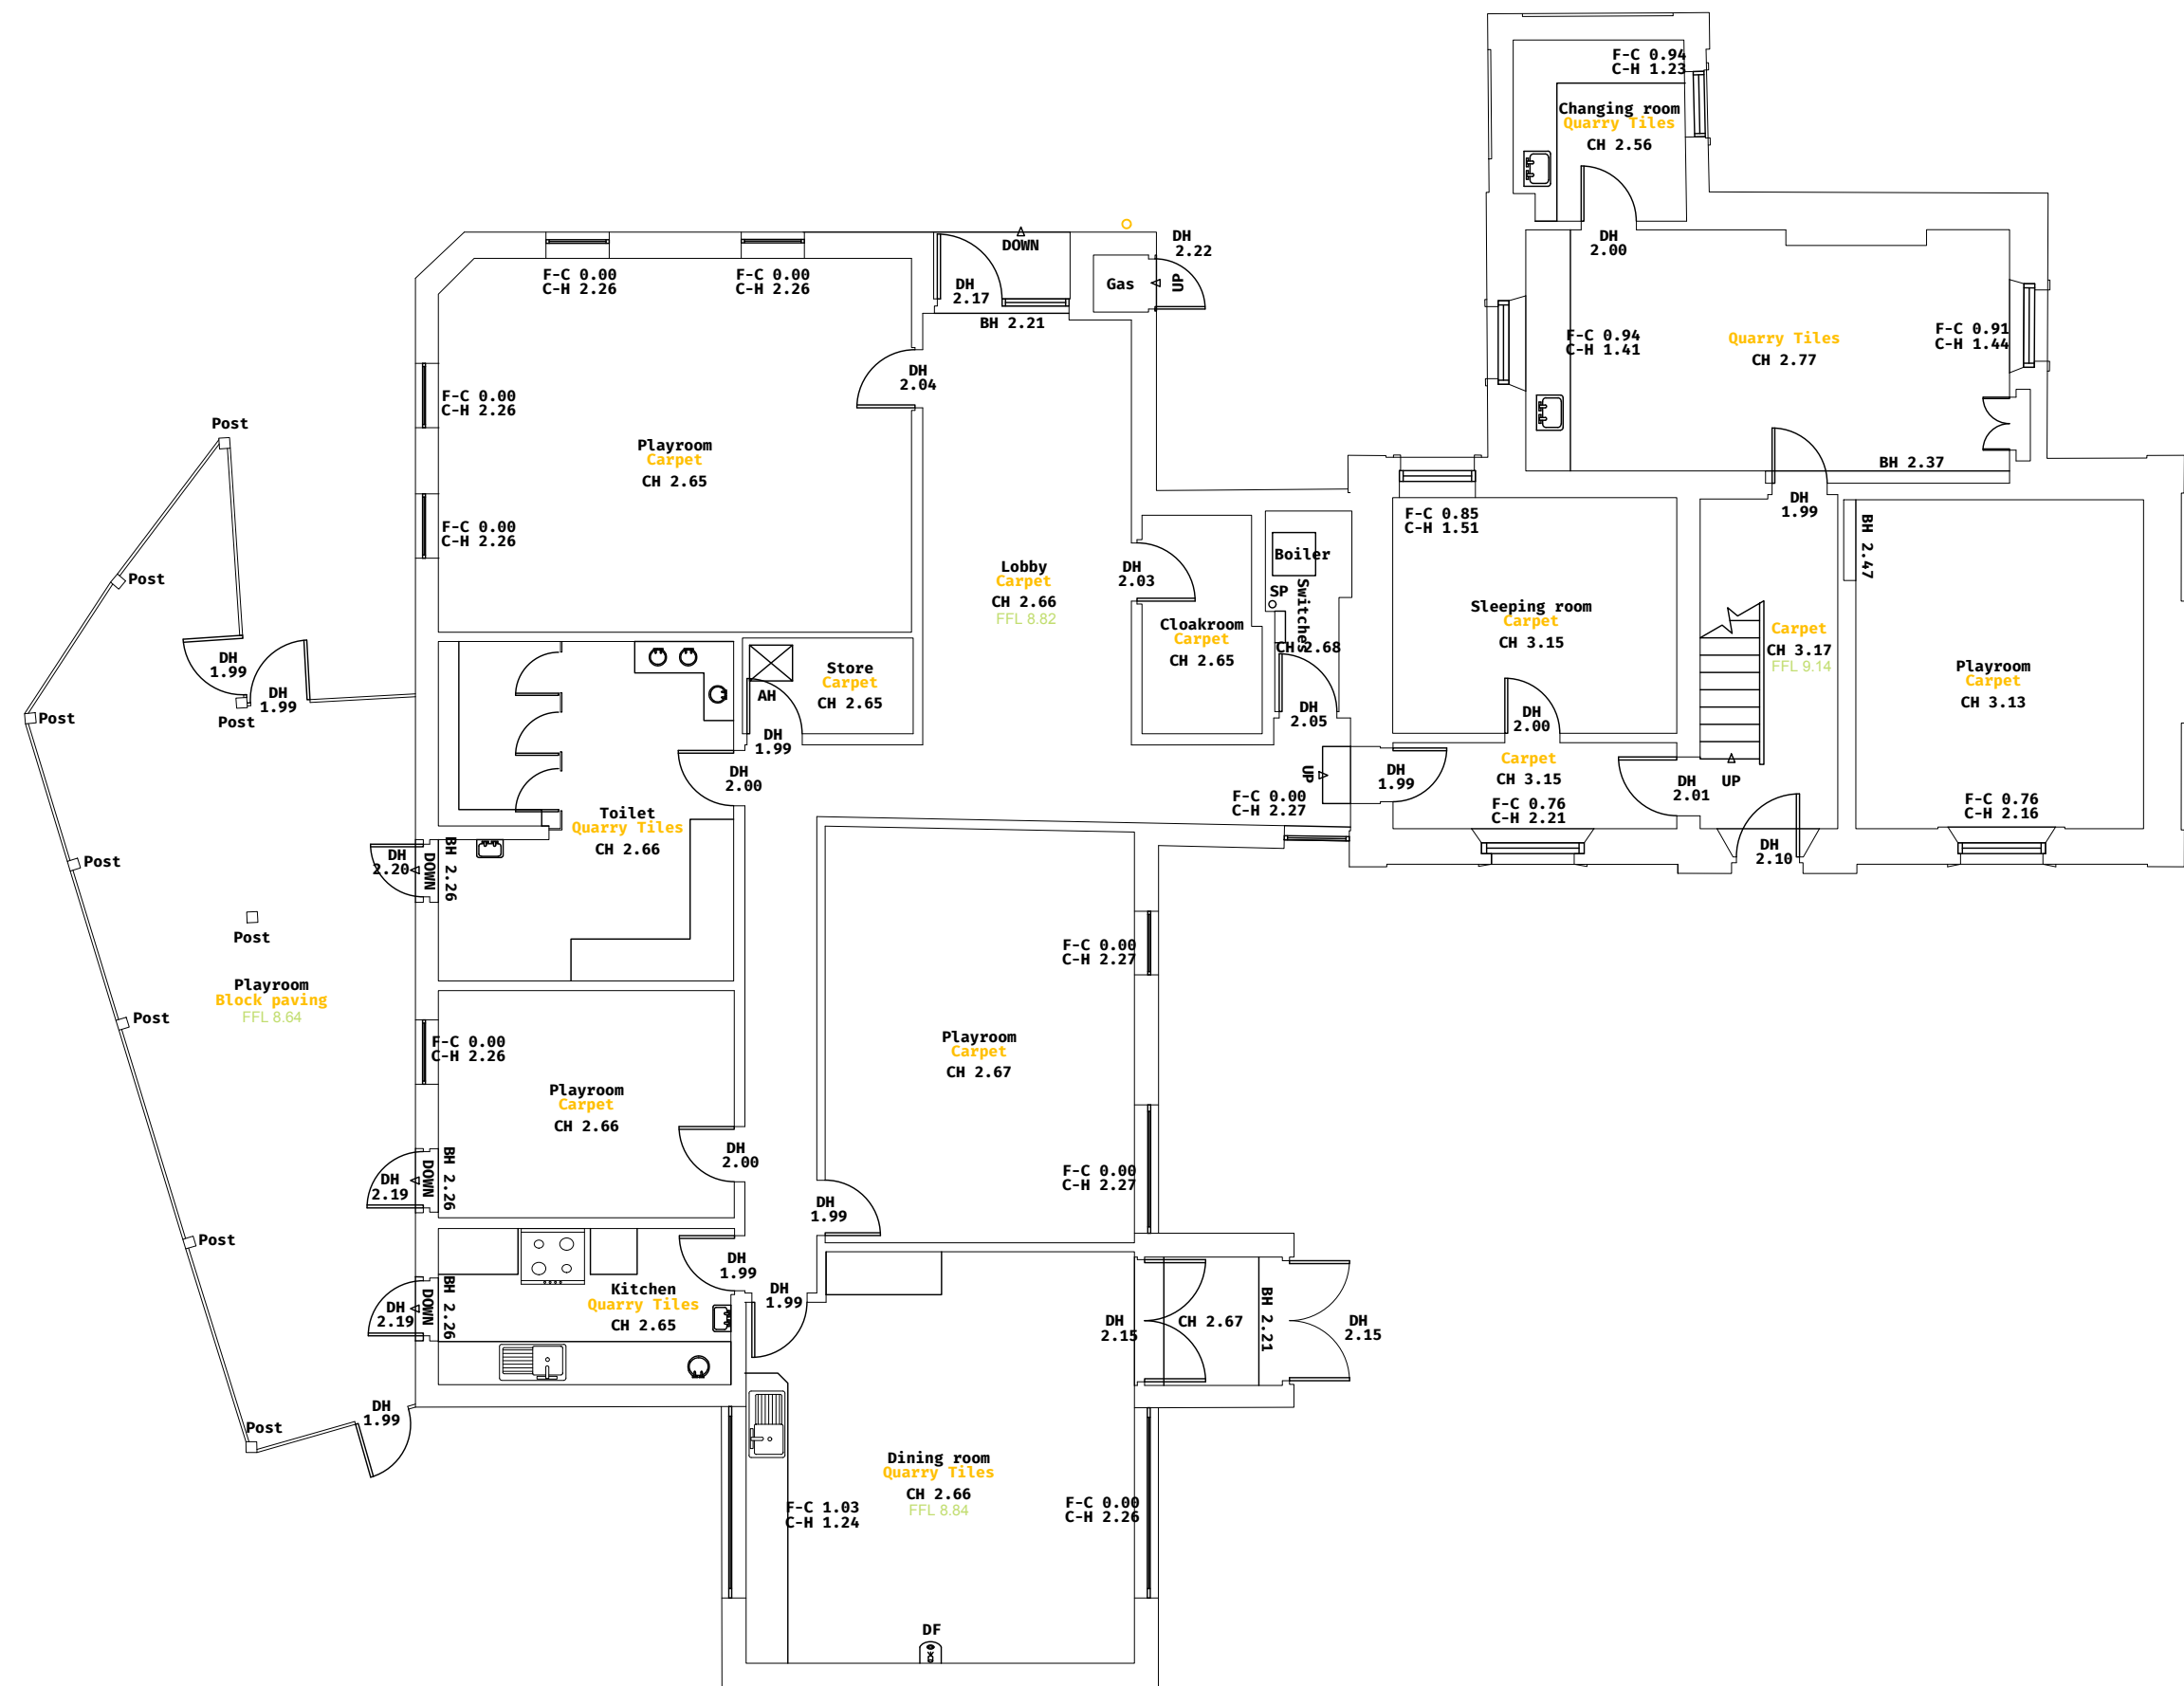

GROUND FLOOR PLAN

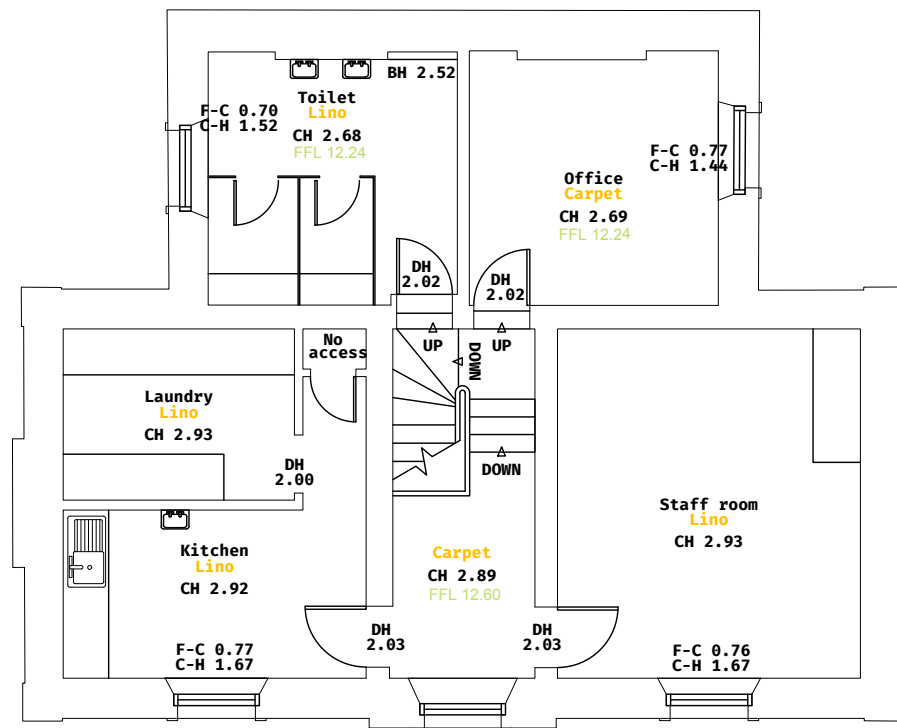


FIRST FLOOR PLAN

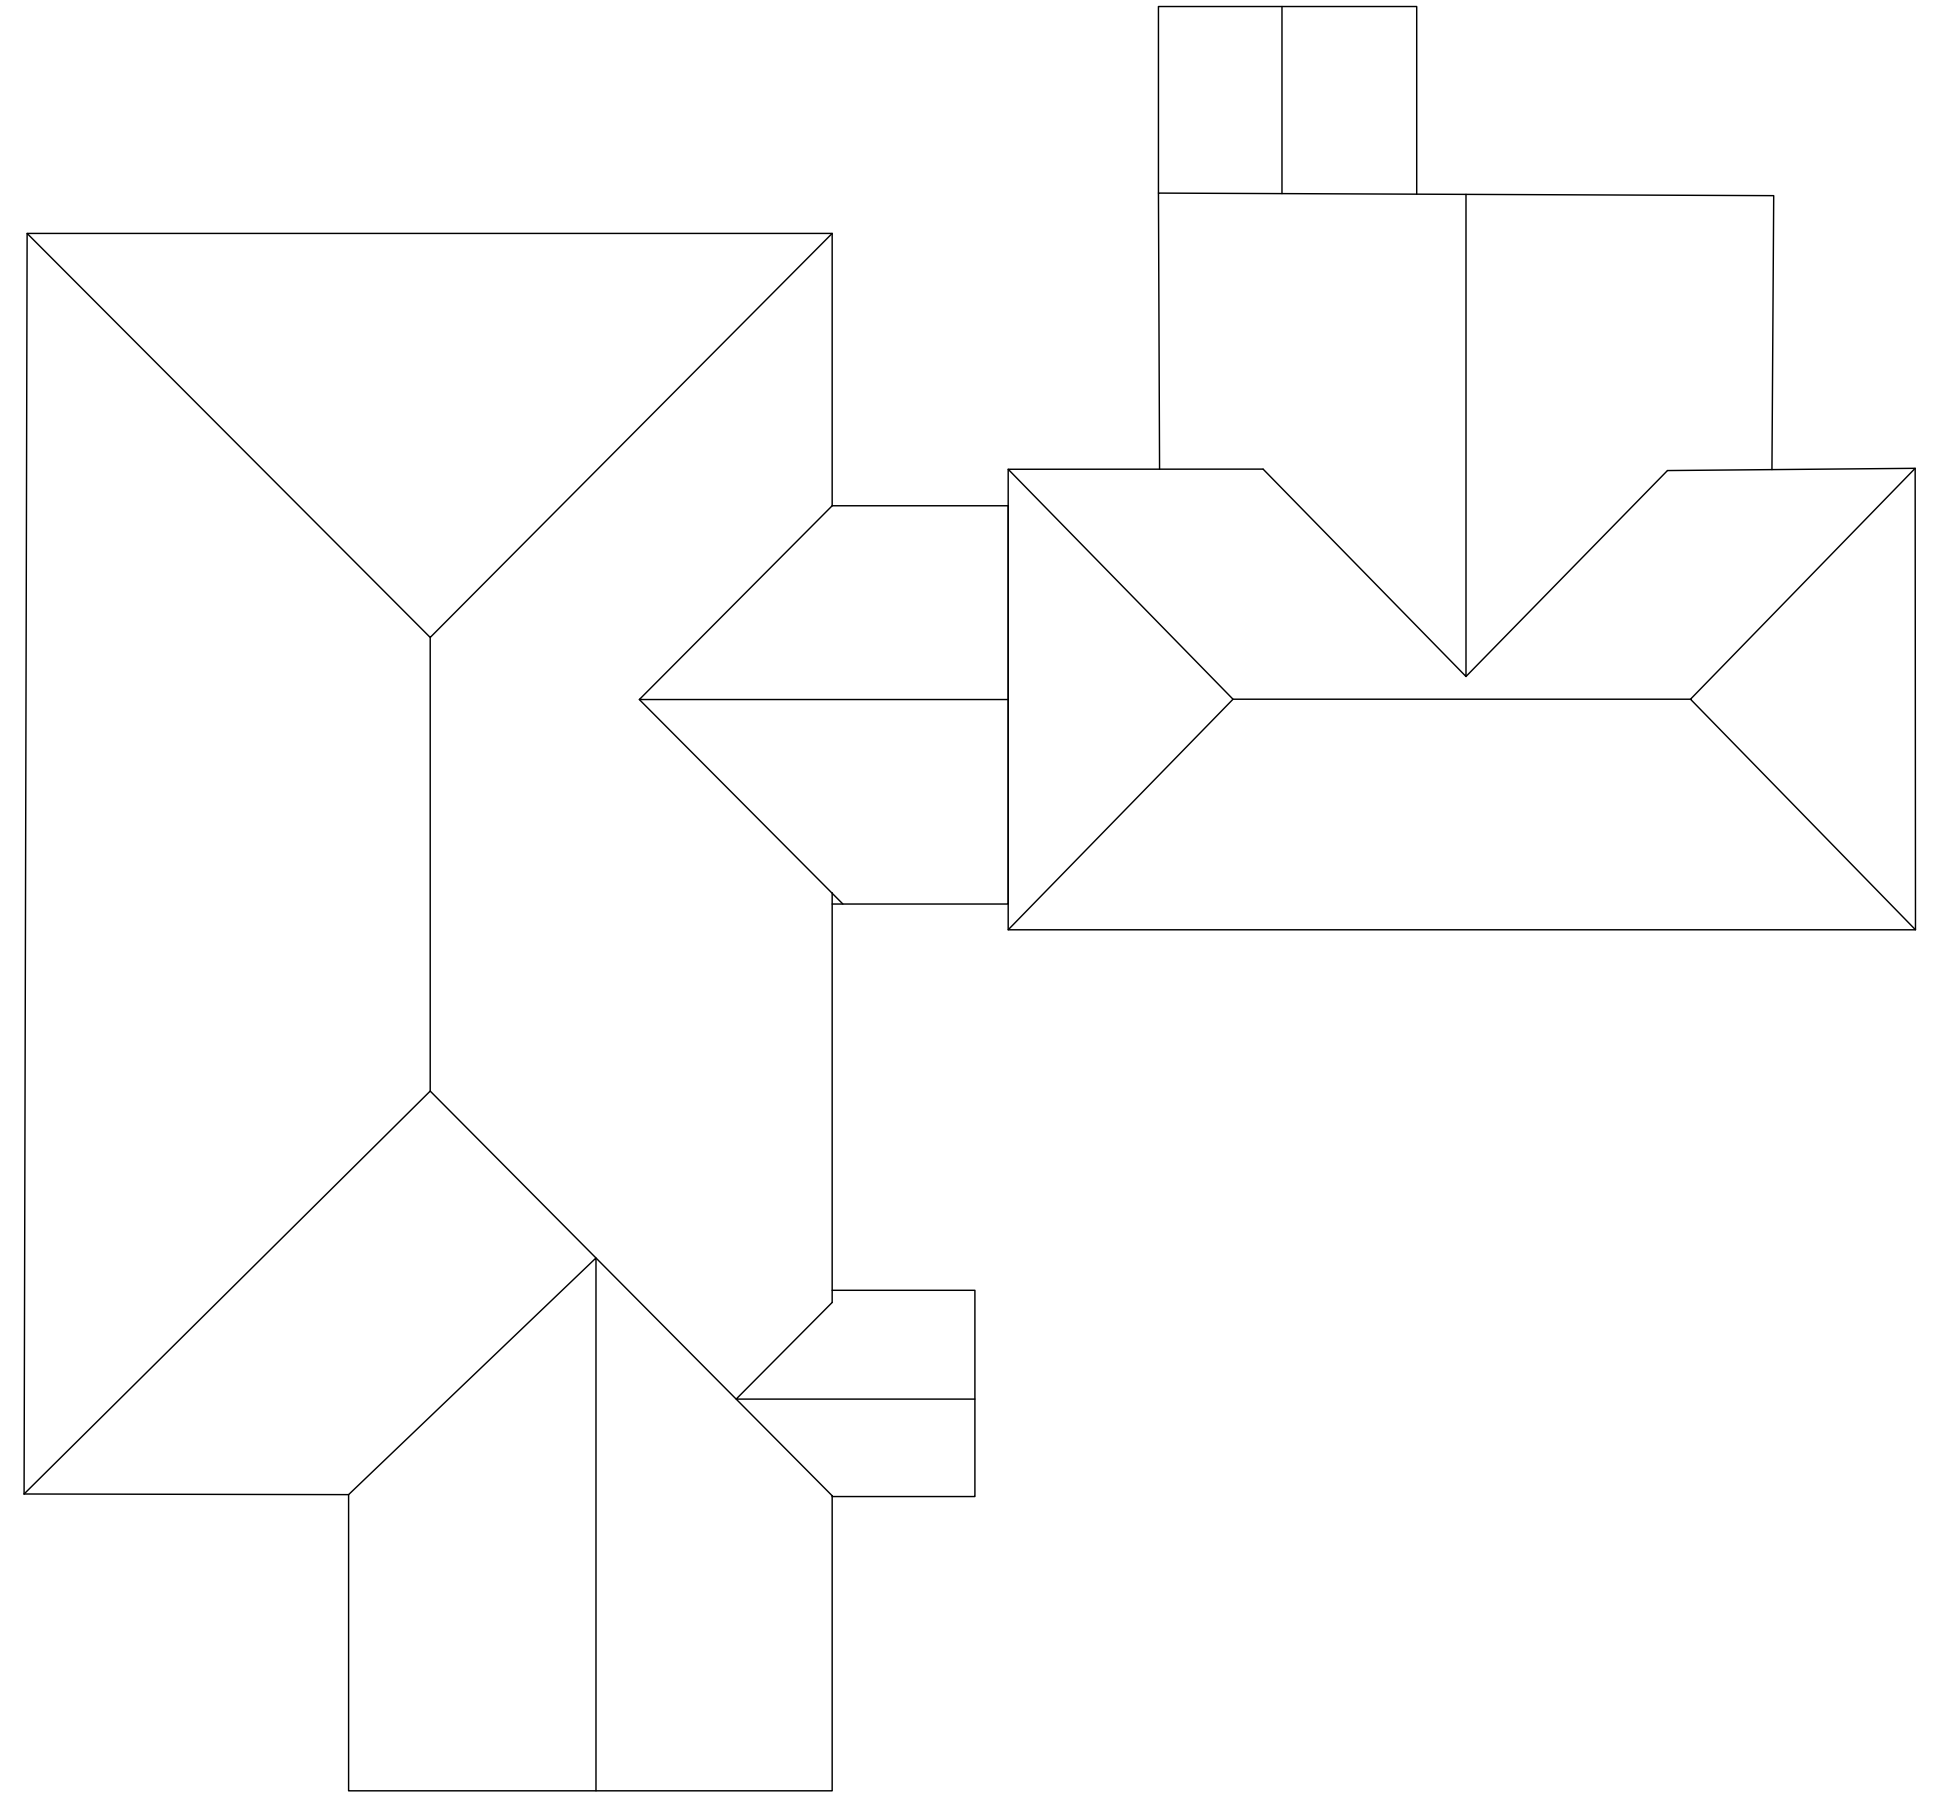


ROOF PLAN




NORTH ELEVATION

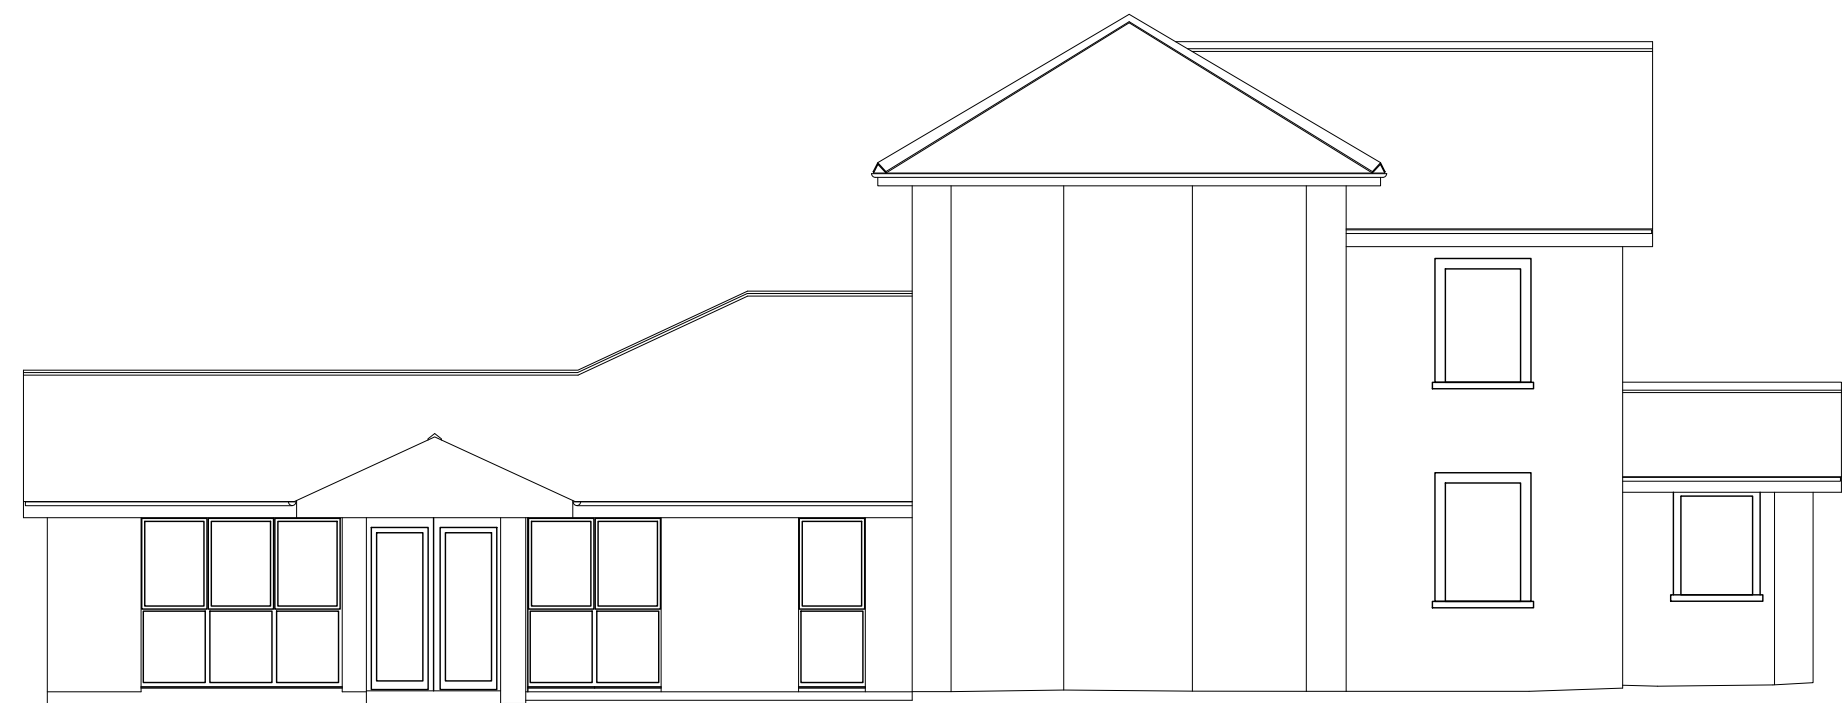

EAST ELEVATION

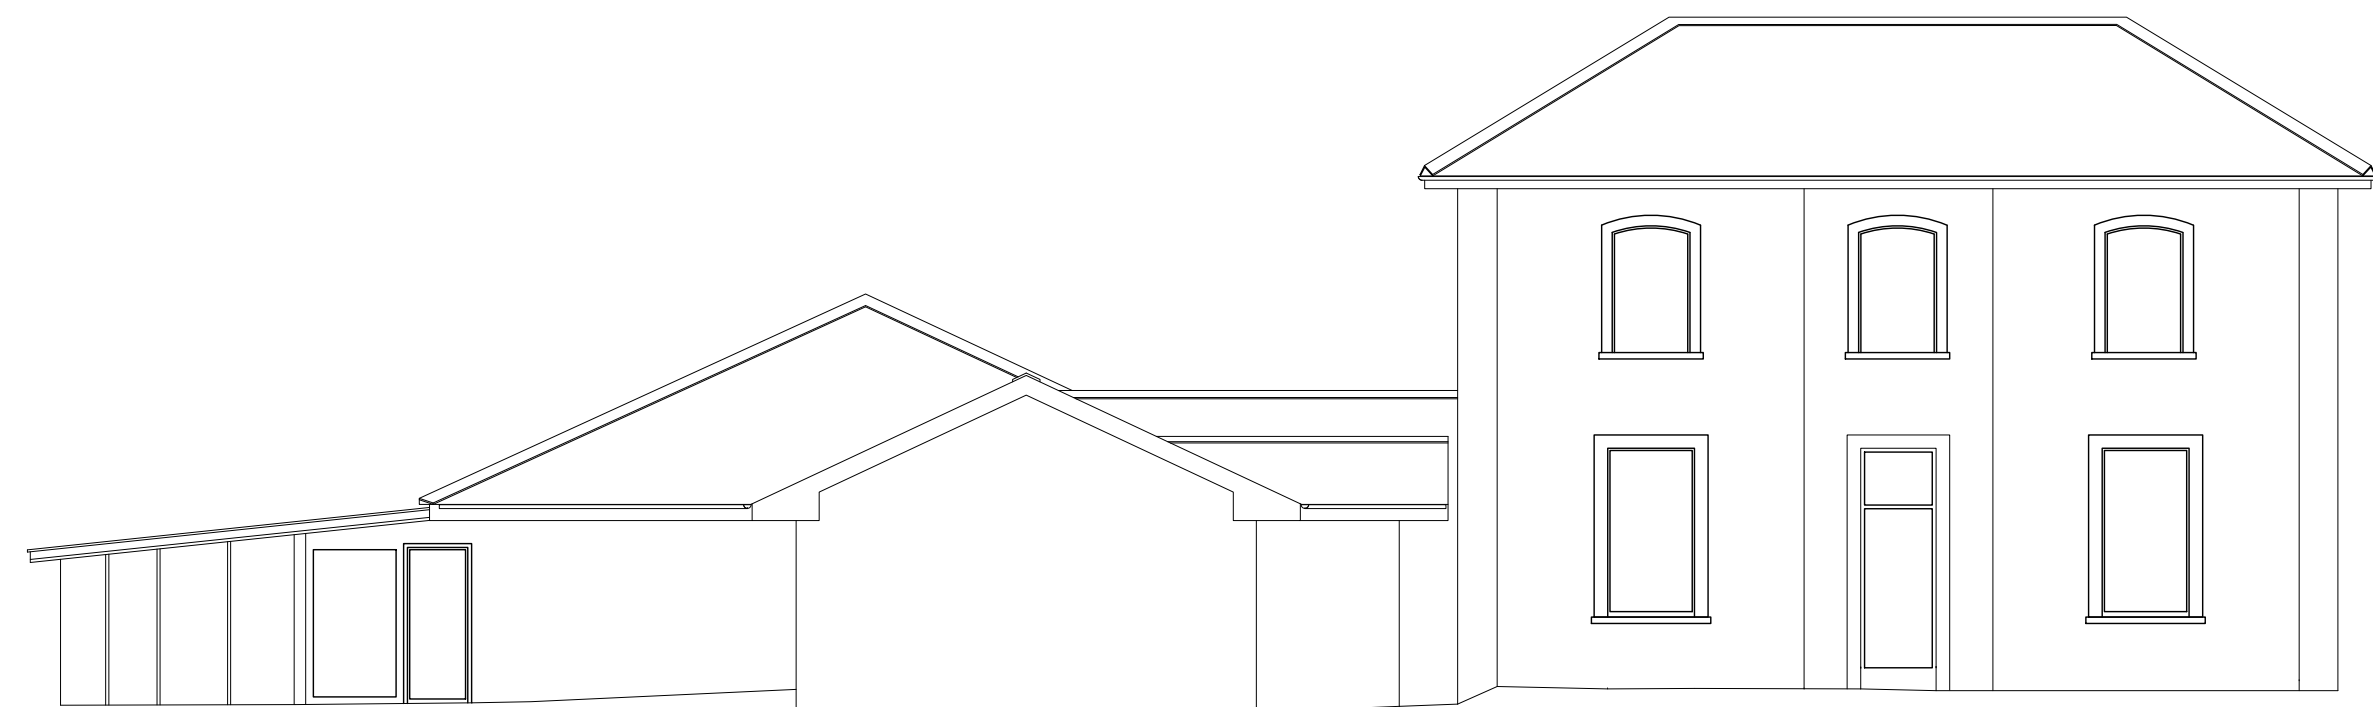

SOUTH ELEVATION

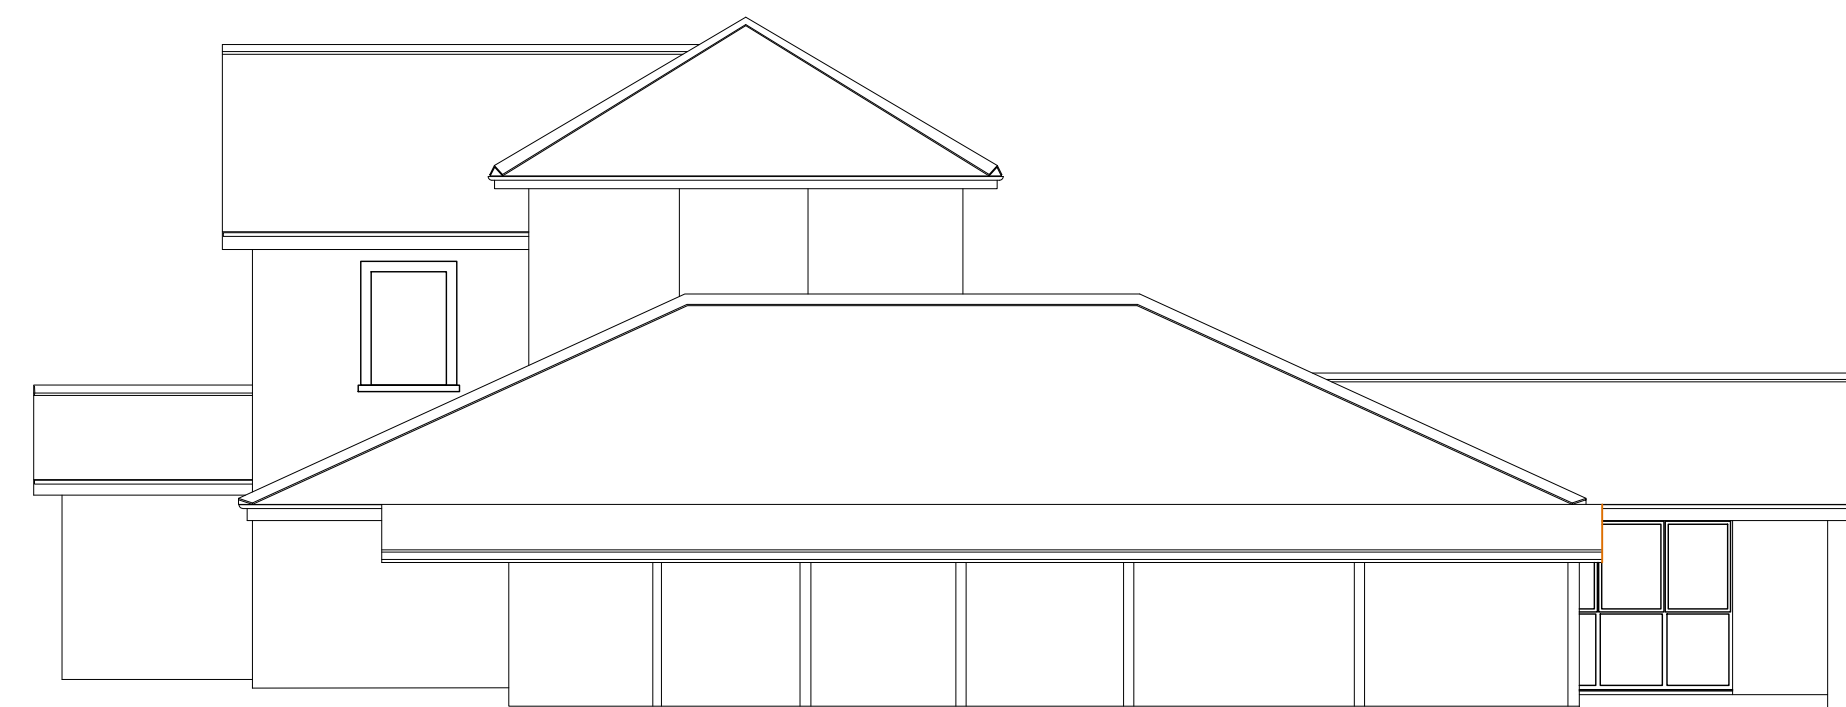

WEST ELEVATION



PILOTI ARCHITECTURE
38 FFORDY GROES
BRIDGEND, CF31 5EQ
ian@piloti-architecture.co.uk
www.piloti-architecture.co.uk

01656 674051
07498 109760

© COPYRIGHT EXISTS ON THE DESIGNS AND INFORMATION SHOWN ON THIS DRAWING
This drawing may be scaled or cross referenced to the scale bar for planning application purposes only. Do not scale for any other purpose, use figured dimensions only. Subject to site survey and all necessary consents. All dimensions are to be checked by the user and any discrepancies, errors or omissions to be reported to Piloti Architecture before work commences. This drawing is to be read in conjunction with all other relevant materials.

REVISION:

PROJECT:
ACORN NURSERIES, LIGHTHOUSE
ROAD, DUFFRYN, NP10 8TG

DRAWN BY: IJR

DWG:
EXISTING FLOOR PLANS AND ELEVATIONS

SCALE: 1:100@A1

CLIENT:
ACORN NURSERIES

ISSUE DATE: 16/12/25

DWG no:
25-PA147-04

REVISION: -

