


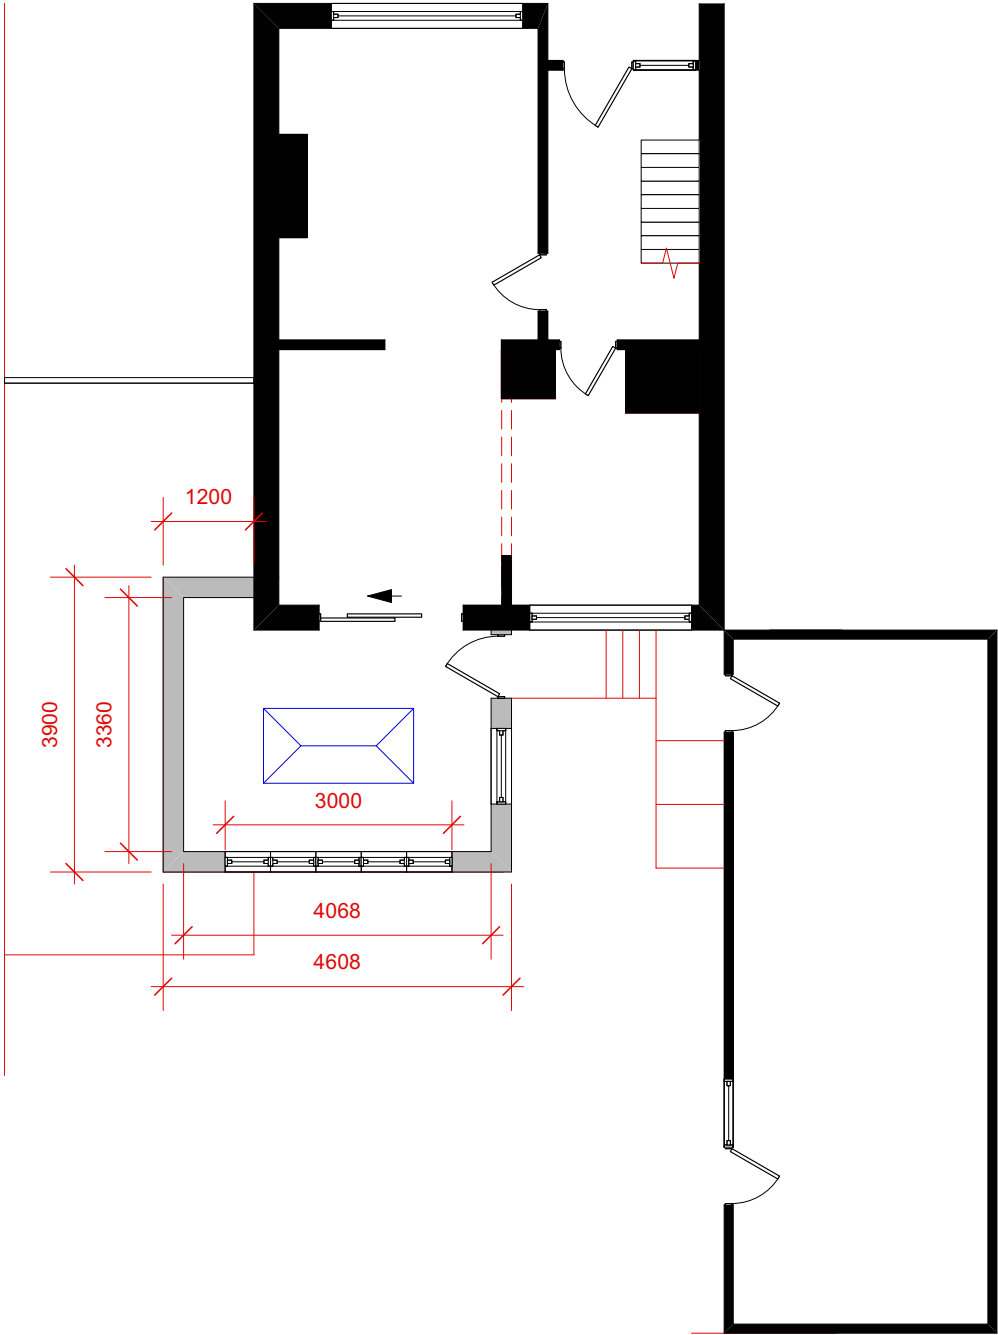
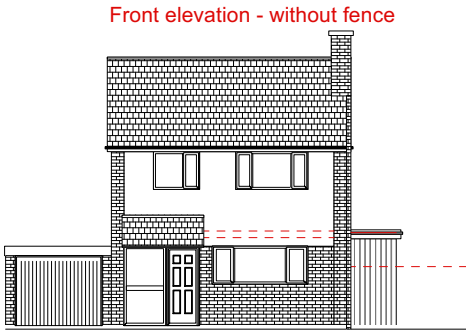
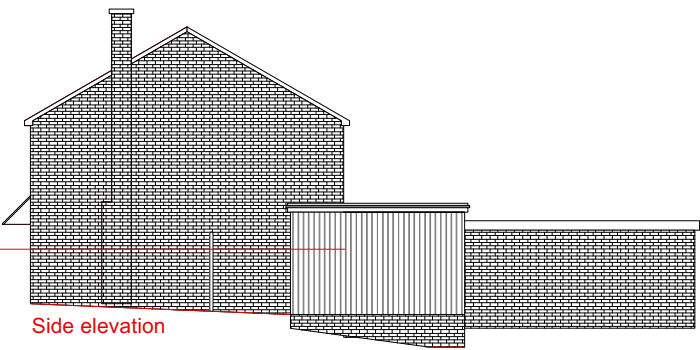
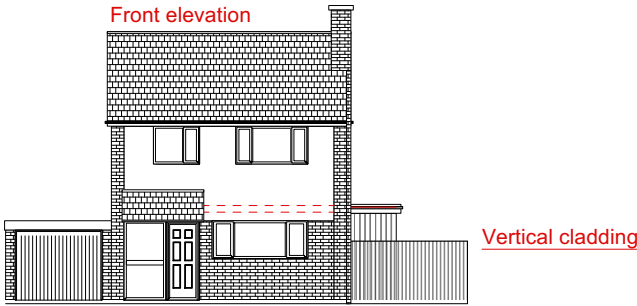


PROPOSED GROUND FLOOR PLAN @ 1:100

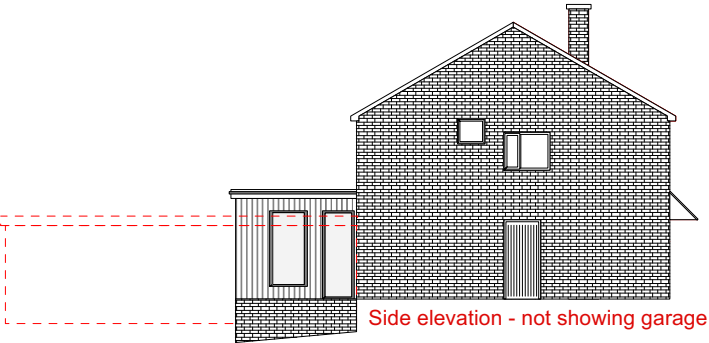

PROPOSED ELEVATIONS @ 1:200

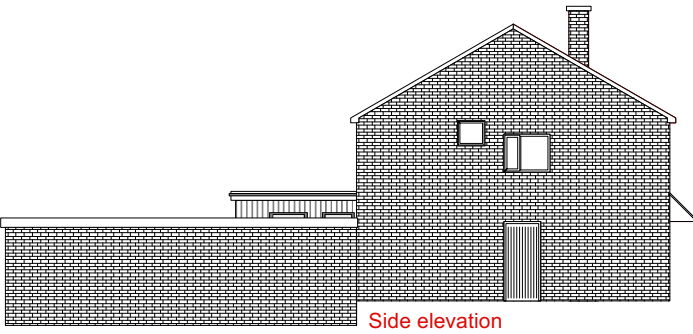

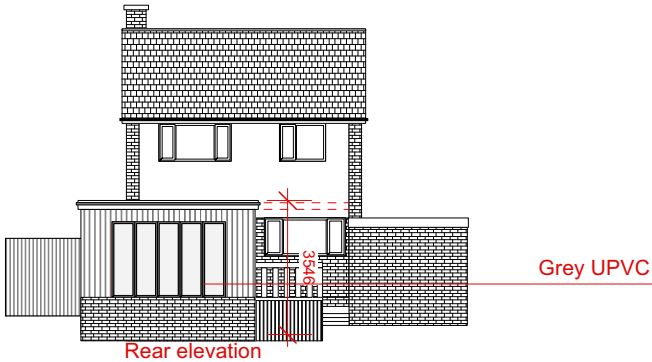

Skerryvore Designs Ltd
skerryvoredesigns.co.uk

Phone **01633 897922**
Mobile **07816 934352**
contact@skerryvoredesigns.co.uk

JOB

TITLE 61 Alanbrooke Avenue
Newport
NP20 6QJ

DRAWING

TITLE Planning:
Proposed -
Plans &
Elevations

DRAWING No. SD1139-02c

SCALE 1:100 & 1:200 @ A3

DATE Sep 2025