


This drawing must not be scaled.
Figured dimensions, levels, etc. only are to be used.
Any inaccuracies, etc. must be notified to the Project
Supervisor. This drawing is copyright detail drawings
and larger scale drawings take precedence over smaller
scale drawings.

GENERAL NOTES



Existing West elevation (Inner)

1 : 200

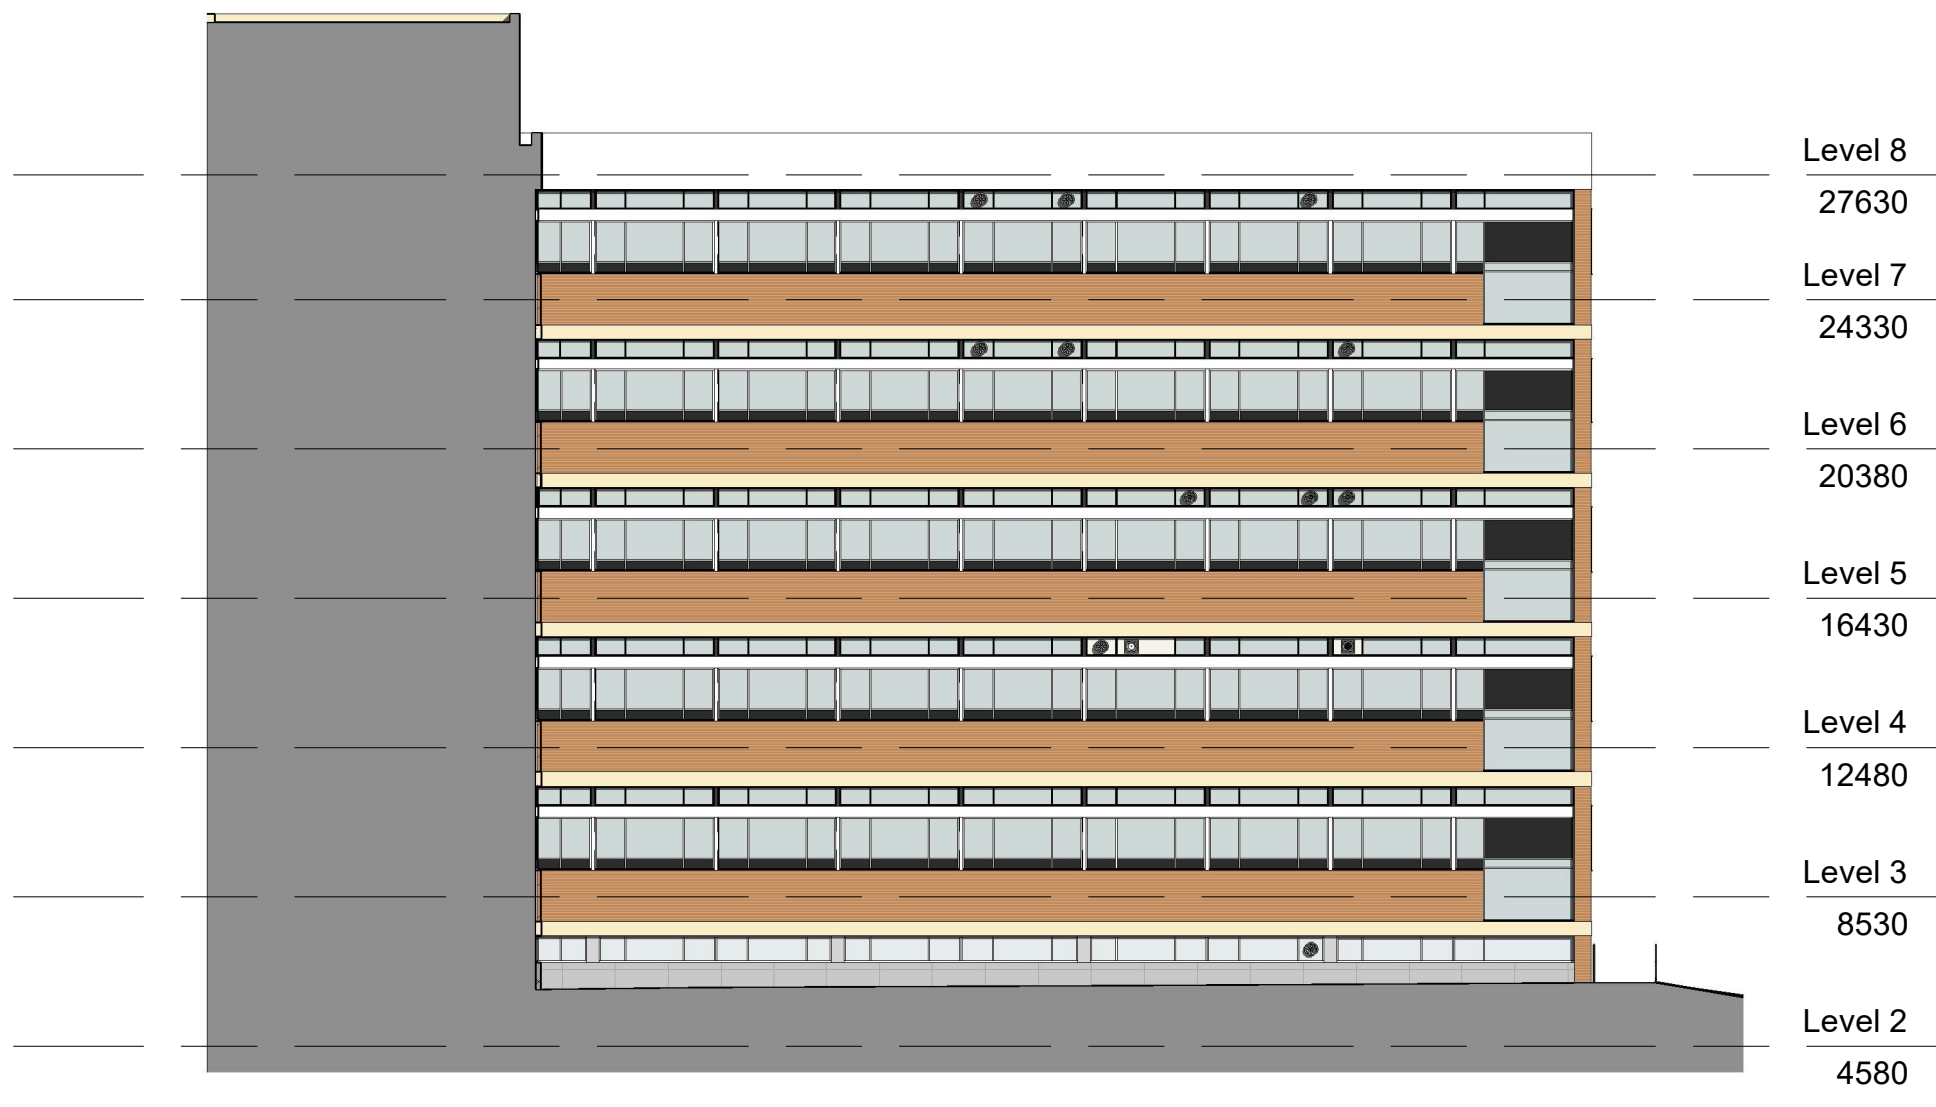


Existing North elevation

1 : 200



Proposed West elevation (Inner)

1 : 200

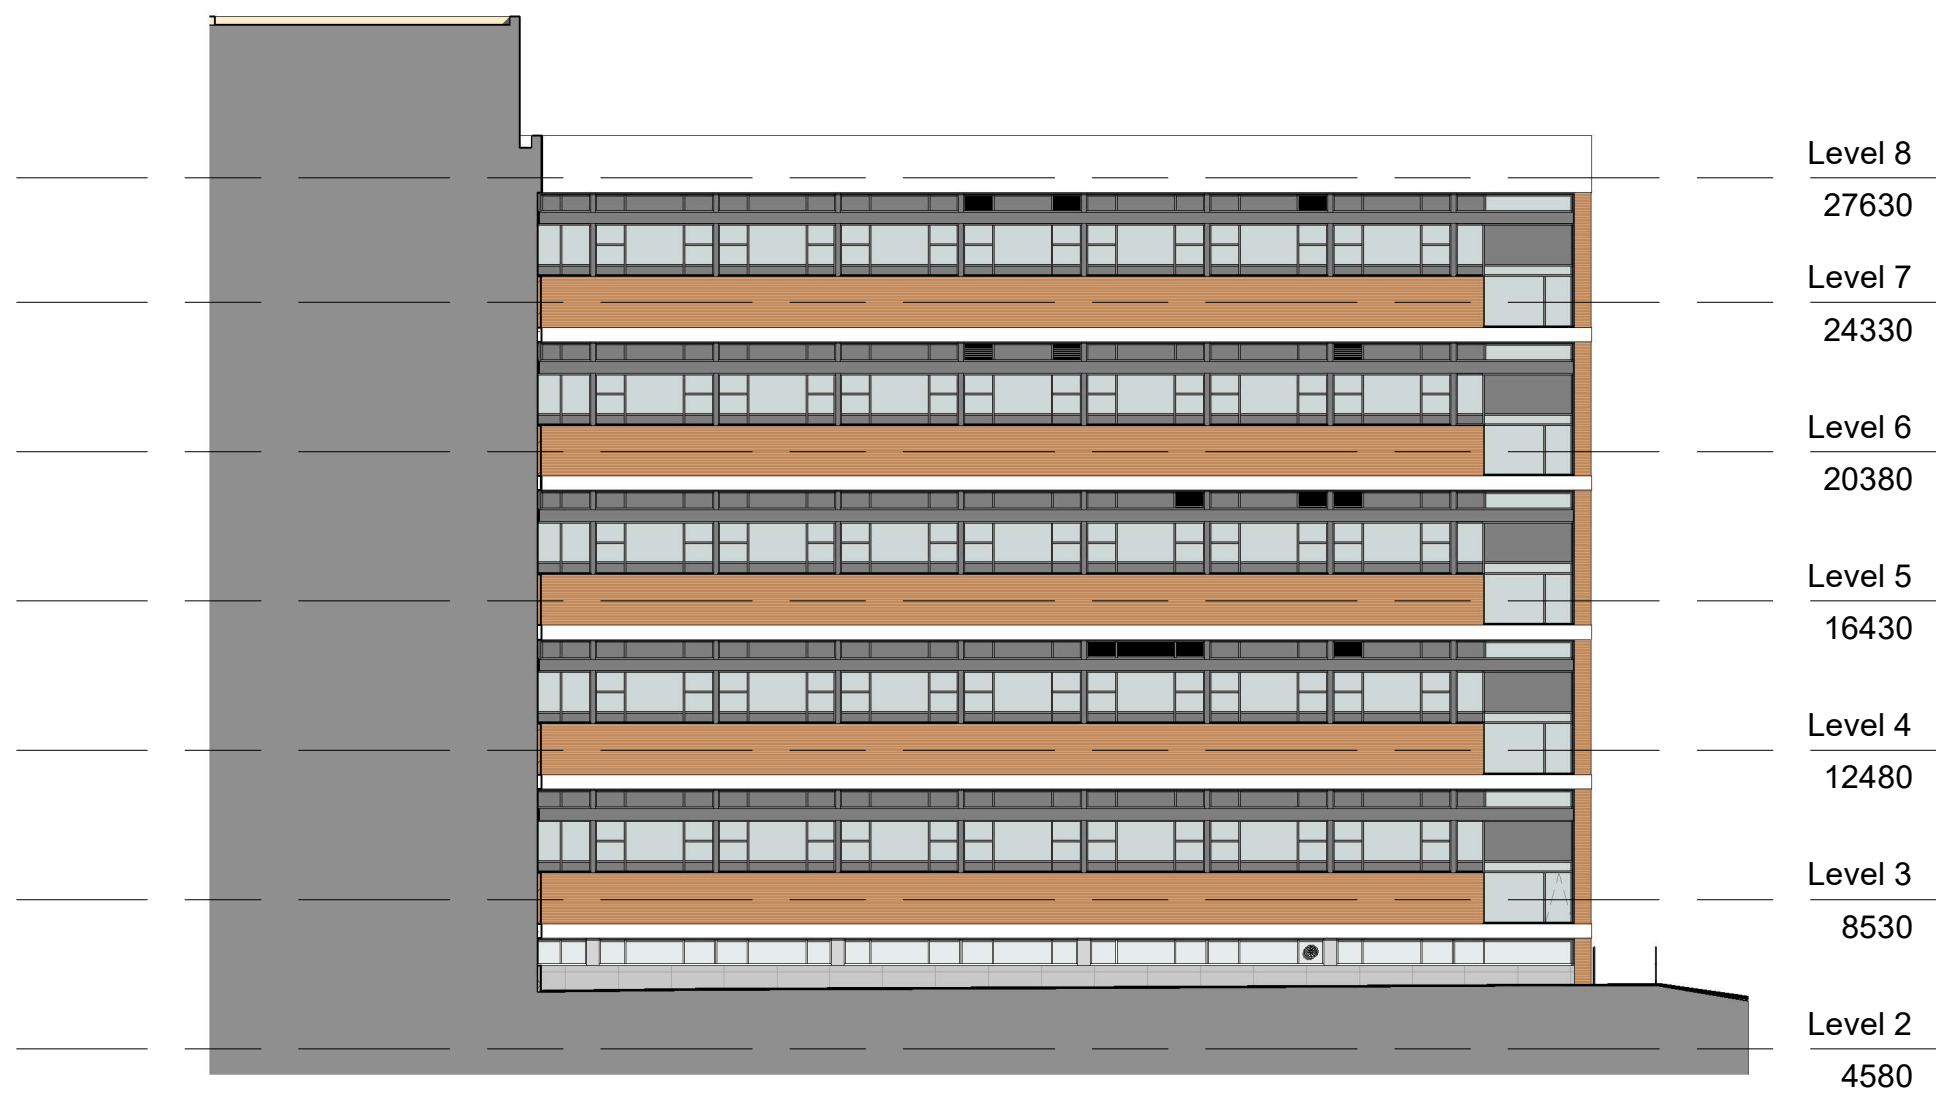

Proposed North elevation

1 : 200

[illegible]

Works & Estates Management Centre
St, Cadocs Hospital
Lodge Road
Caerleon
NP18 3XQ

PROJECT TITLE
Royal Gwent Hospital
Cardiff Road, Newport
Replacement of B Block windows

DRAWING TITLE
PHASE 2 - Existing and proposed elevations

DRAWN BY NH

IK BY

PROJECT REF RGH B

1 : 200 original paper size of A1

REVISION

TE

STATUS	PL
--------	----

Issued for Planning Approval

DRAWING NO.						
Project	Originator	Volume	Level	Type	Role	Number
RGH B	ABUHB	XX	XX	DR	A	102

