


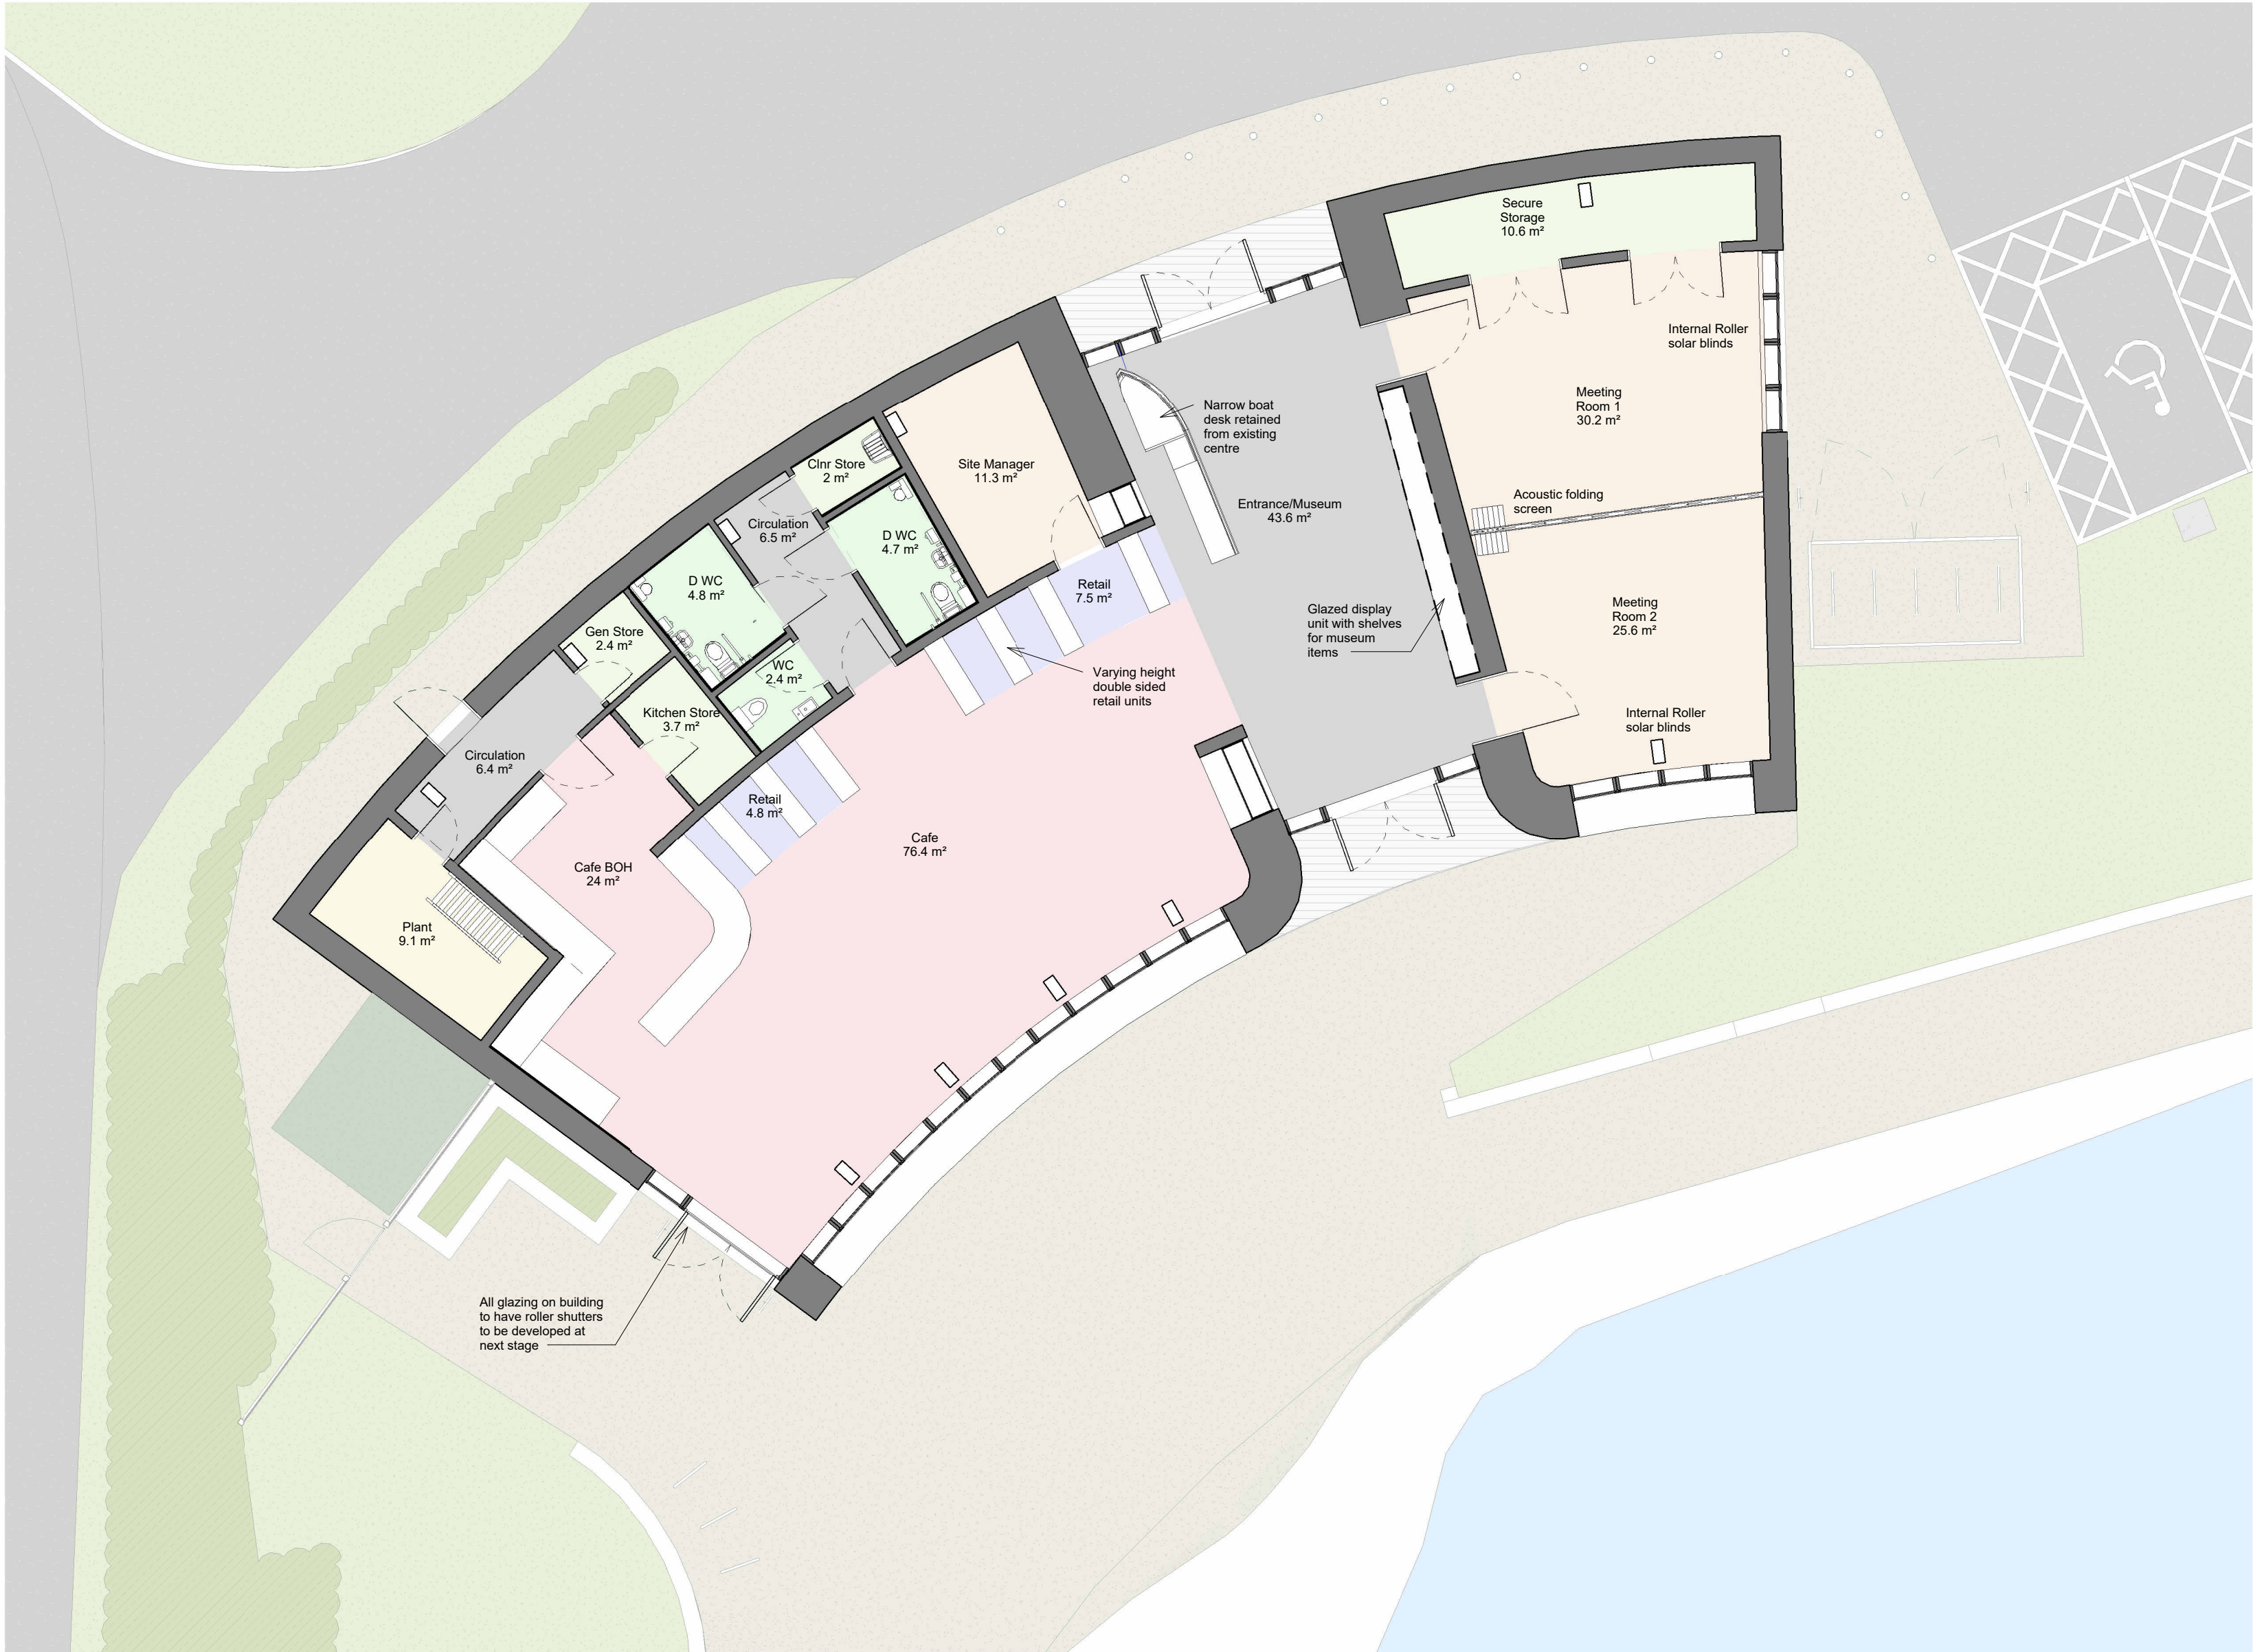

Room Type Key	
	Cafe
	Circulation
	Office
	Plant
	Retail
	Store
	WC


P01	(S4) Issued for Planning	28.02.25	TW	HT
Rev	Description	Date	Dr by	App by
original by		date created		approved by
TW		02/27/25		HT

AHR AHR Architects Ltd
Vintory Building
Wine Street
Bristol
BS1 2BD
United Kingdom

T +44(0)117 9299146
E bristol@ahr.co.uk
www.ahr.co.uk

client name	
Newport City Council	
project	
Fourteen Locks Visitor Centre	
drawing	
Proposed Ground Floor Plan - Planning	
computer file V:\3.21_1110251_Profile_Folder_redacted\11a\11a\Documents\Rev Fourteen Locks Visitor Centre - 0170205_11a\11a.dwg	plot date
project number 2023.00612.000	scale 1 : 100 @A2
drawing number FLVC-AHR-ZZ-00-DR-A-08200	rev issue status P01 S4

This drawing is to be read in conjunction with all related drawings. All dimensions must be checked and verified on site before commencing any work or producing shop drawings. The originator should be notified immediately of any discrepancy. This drawing is copyright and remains the property of AHR.

 

SCALE 1 : 100

