


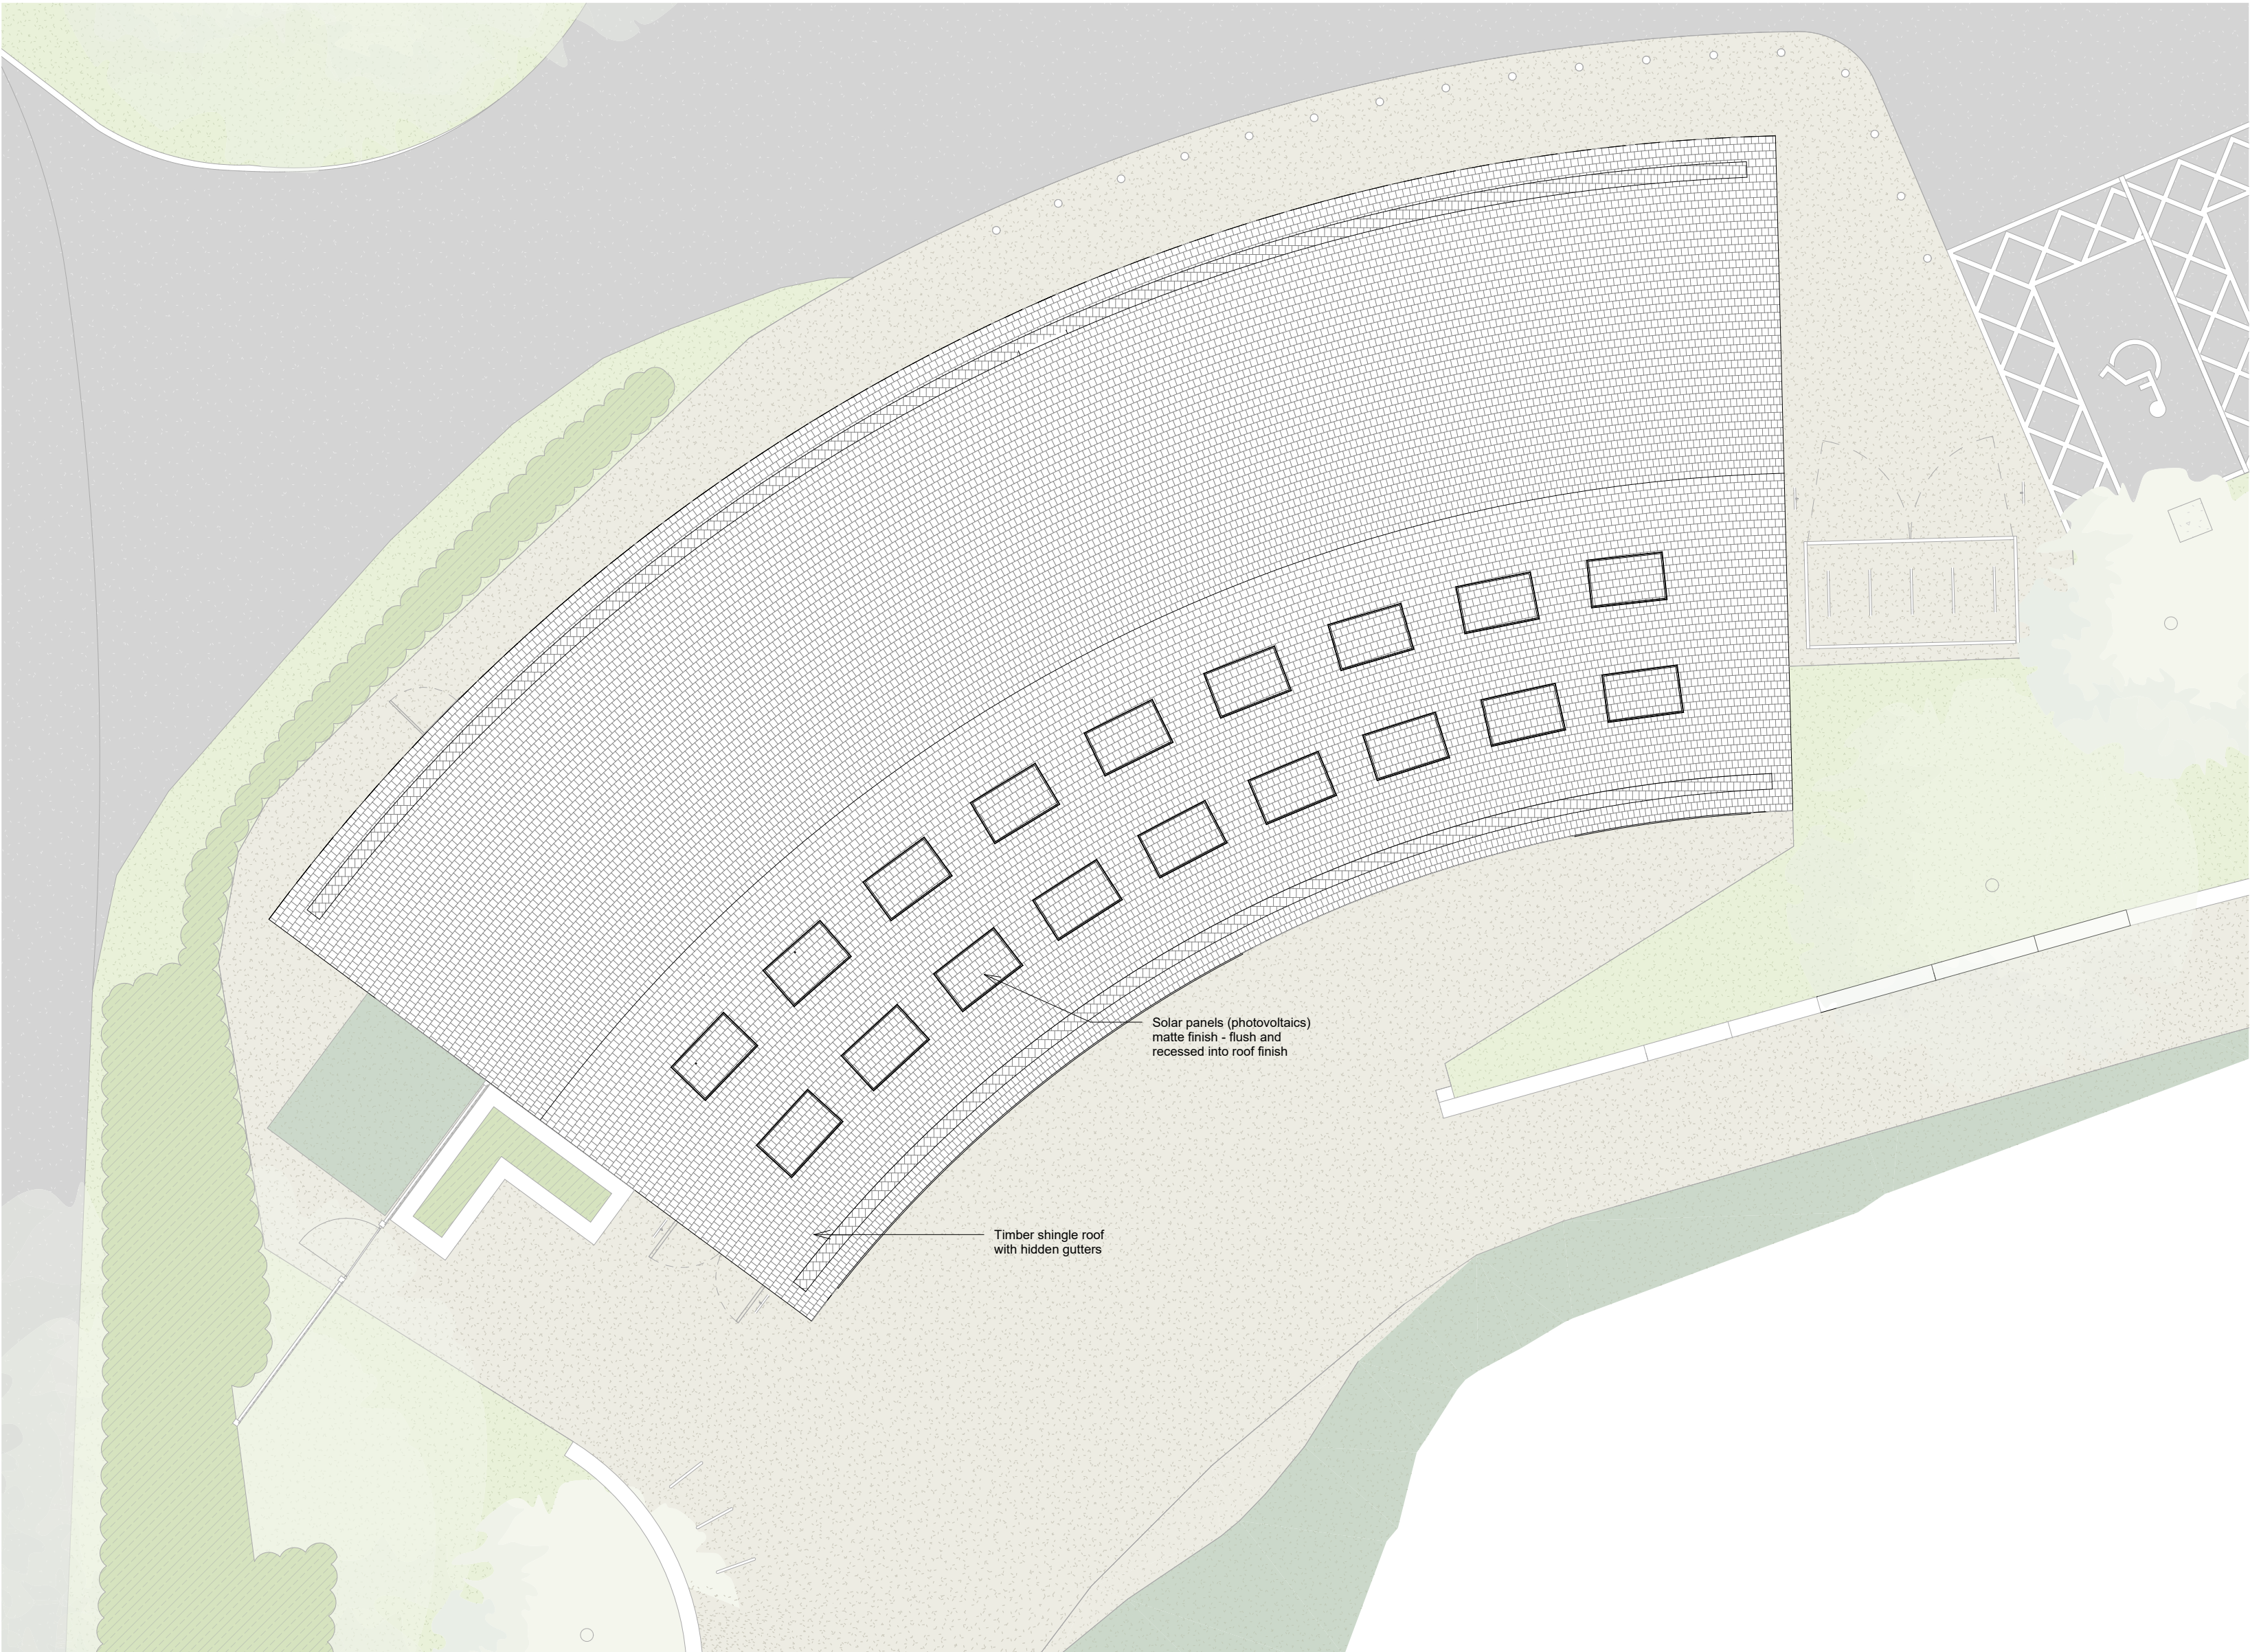


P01 (S4) Issued for Planning	28.02.25	TW	HT
Rev	Description	Date	Dr by / App by
original by		date created	approved by
TW		02/27/25	HT

AHR
AHR Architects Ltd
Vintory Building
Wine Street
Bristol
BS1 2BD
United Kingdom

T +44(0)117 9299146
E bristol@ahr.co.uk
www.ahr.co.uk

client name	Newport City Council
project	Fourteen Locks Visitor Centre
drawing	Proposed Roof Plan - Planning
computer file	plot date
1:\3.3.1\110258\Project_Folder_redacted\11a\11a\Documents\Rev1 Fourteen Locks Visitor Centre - P01\0205_11a\11a.dwg	
project number	scale
2023.00612.000	1 : 100 @A2
drawing number	rev issue status
FLVC-AHR-ZZ-RF-DR-A-08201_P01	P01 S4

This drawing is to be read in conjunction with all related drawings. All dimensions must be checked and verified on site before commencing any work or producing shop drawings. The originator should be notified immediately of any discrepancy. This drawing is copyright and remains the property of AHR.

 

SCALE 1 : 100

