




Front Elevation


Side Elevation

Rear Elevation

Side Elevation

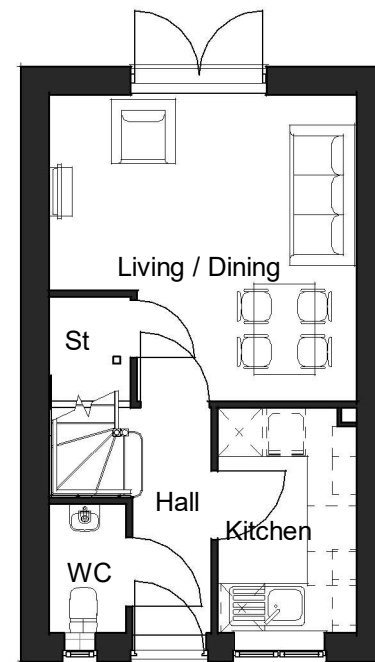

Ground Floor Plan

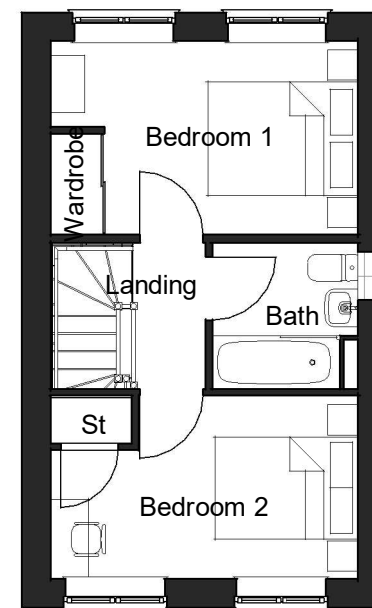

First Floor Plan

Llanwern Ph4E/4G

P01	Planning Issue	February 2025
Revision Number	Revision Description	Revision Date

DRAWING NAME: 24-C-623P-AS (The Alban)
Planning Drawing
PLOTS: As Handed: 189, 193, 194, 208 & 209
OPP Handed: 190, 210, 231 & 232

DRAWING NO. R9138-SMH-25-ZZ-DR-A-0020
DATE February 2025
SCALE 1 : 100 @ A3 **REV** P01

