




Front Elevation


Side Elevation 2

Rear Elevation

Side Elevation 1

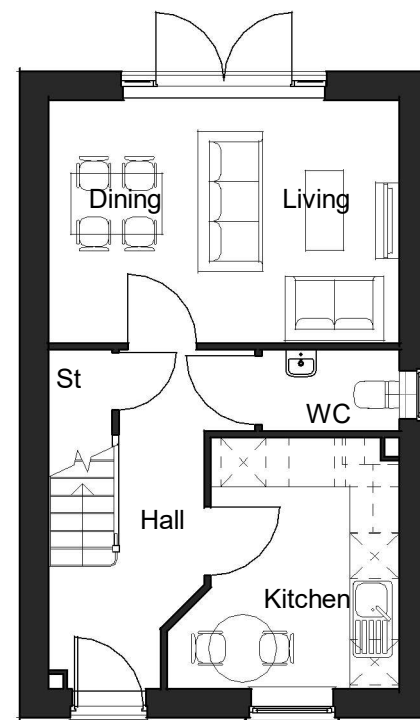

Ground Floor Plan

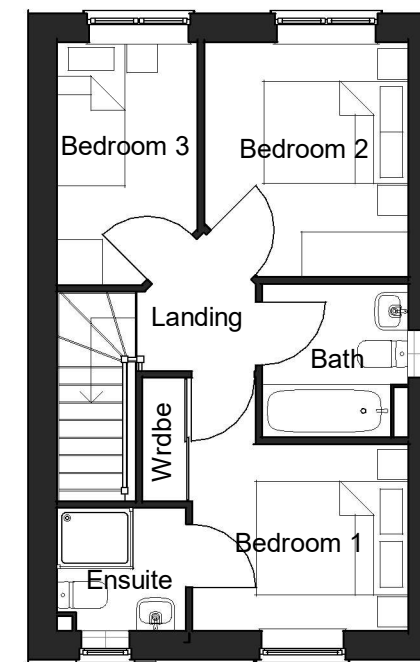

First Floor Plan

Llanwern Ph4E/4G

P01	Planning Issue	February 2025
Revision Number	Revision Description	Revision Date

DRAWING NAME: 24-P-777P-AS (The Lawrence)
Planning Drawing
PLOTS: As Handed: 32, 33, 104, 106, 127, 140, 160 & 161
OPP Handed: 103, 128, 139, 159 & 162

DRAWING NO. R9138-SMH-25-ZZ-DR-A-0026
DATE February 2025
SCALE 1 : 100 @ A3 **REV** P01

