




Front Elevation

Side Elevation 1

Rear Elevation

Side Elevation 2

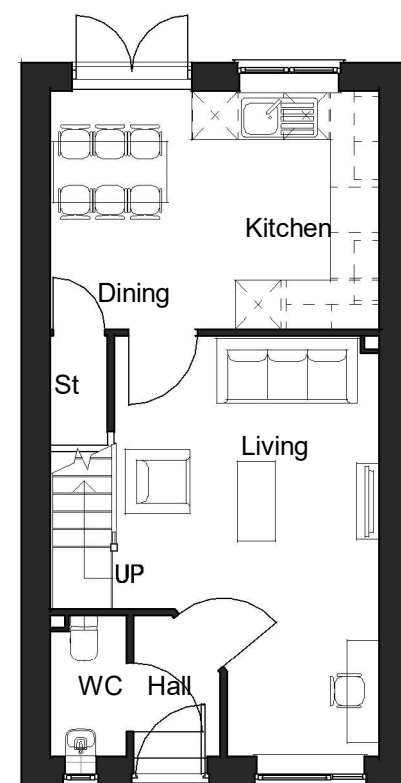

Ground Floor Plan



First Floor Plan

Llanwern Ph4E/4G

P01	Planning Issue	February 2025
Revision Number	Revision Description	Revision Date

DRAWING NAME: 24-P-823P-AS (The Mirin)
Planning Drawing
As Handed: 18, 50, 98, 124 & 178
PLOTS: OPP Handed: 11, 14, 17, 31, 95, 101, 123 & 177

DRAWING NO. R9138-SMH-25-ZZ-DR-A-0030
DATE February 2025
SCALE 1 : 100 @ A3 **REV** P01

