




Front Elevation


Side Elevation 1

Rear Elevation

Side Elevation 2

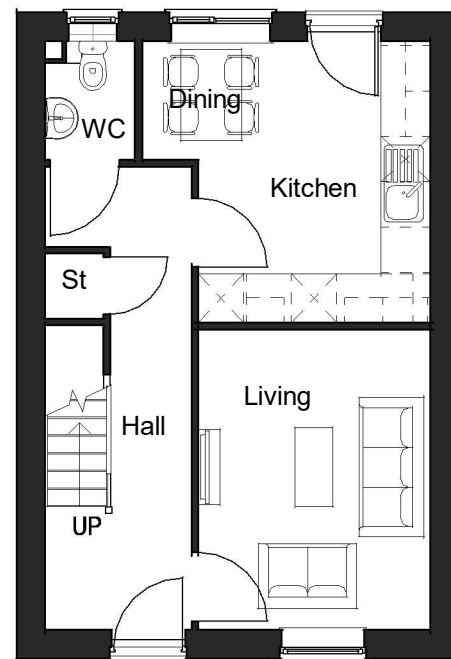

Ground Floor Plan

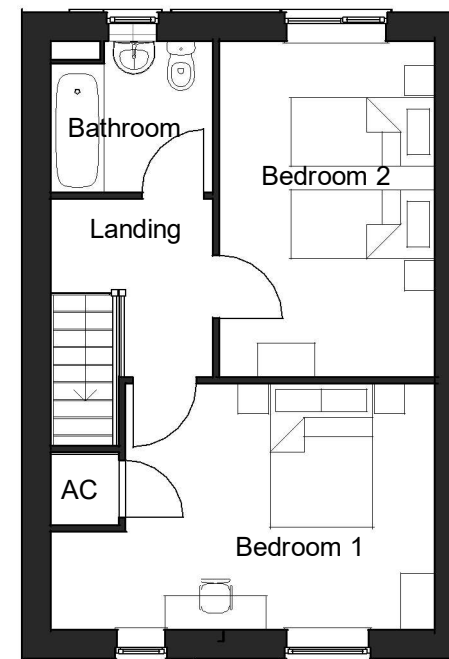

First Floor Plan

Llanwern Ph4E/4G

P01	Planning Issue	February 2025
Revision Number	Revision Description	Revision Date

DRAWING NAME: 24-P-852-AS (The Lelia (Affordable))
 Planning Drawing
 As Handed: 3, 9, 144, 146, 150, 154 & 156
PLOTS: OPP Handed: 2, 8, 143, 147, 151 & 155

DRAWING NO. R9138-SMH-25-ZZ-DR-A-0031
DATE February 2025
SCALE 1 : 100 @ A3 **REV** P01

