




Front Elevation


Side Elevation 1

Rear Elevation

Side Elevation 2

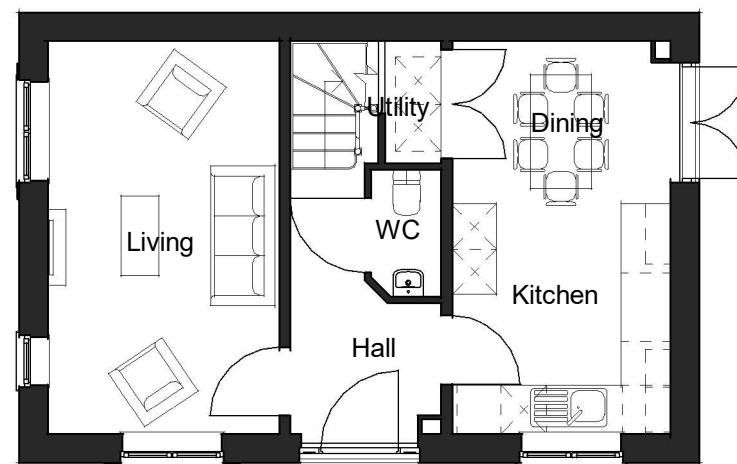

Ground Floor Plan

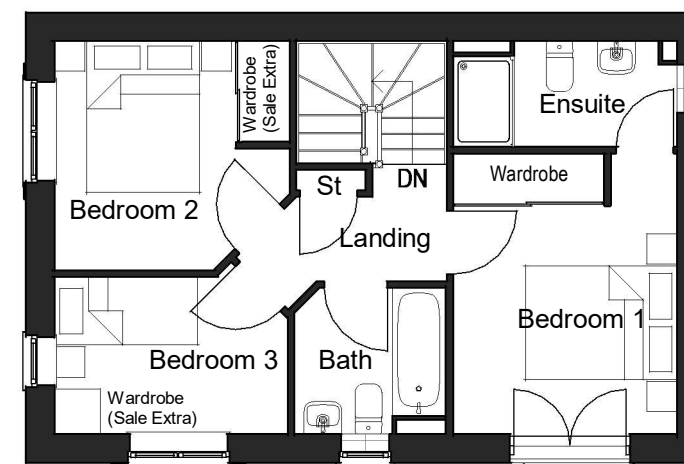

First Floor Plan

Llanwern Ph4E/4G

P01	Planning Issue	February 2025
Revision Number	Revision Description	Revision Date

DRAWING NAME: 24-C-922D-AS (The Kea)
Planning Drawing
PLOTS: As Handed: 196, 202, 211, 227 & 238
OPP Handed: 180 & 207

DRAWING NO. R9138-SMH-25-ZZ-DR-A-0034
DATE February 2025
SCALE 1 : 100 @ A3 **REV** P01

