





Front Elevation

Side Elevation 1

Side Elevation 2

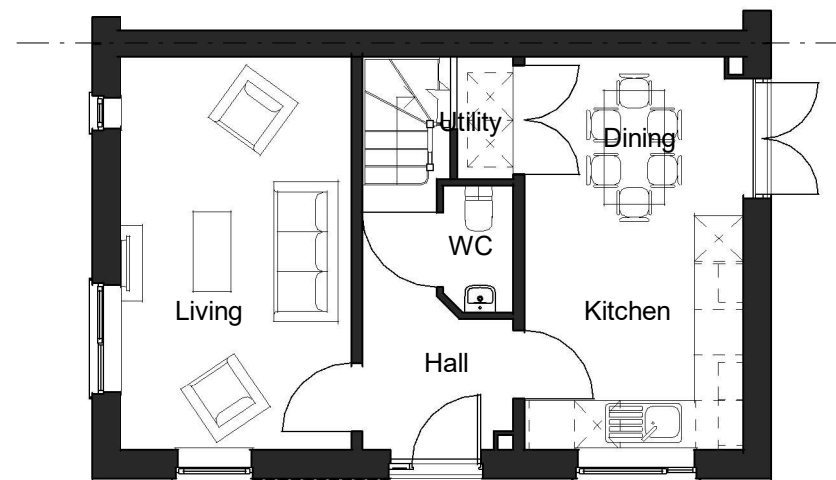

Ground Floor Plan

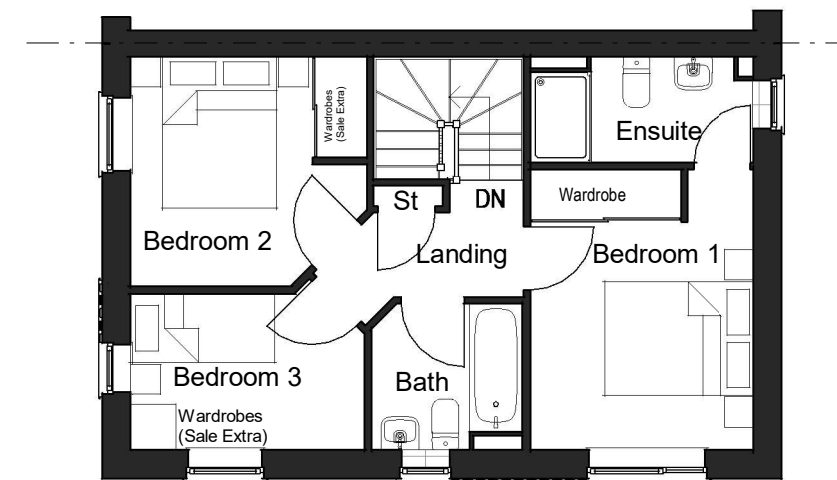

First Floor Plan

Llanwern Ph4E/4G

P01	Planning Issue	February 2025
Revision Number	Revision Description	Revision Date

DRAWING NAME: 24-P-922-AS (The Webster)
Planning Drawing
As Handed: 16, 35, 100, 142 & 165
PLOTS: OPP Handed: 45, 59, 125, 157 & 179

DRAWING NO. R9138-SMH-25-ZZ-DR-A-0037
DATE February 2025
SCALE 1 : 100 @ A3 **REV** P01

