





Front Elevation

Rear Elevation

Side Elevation 2

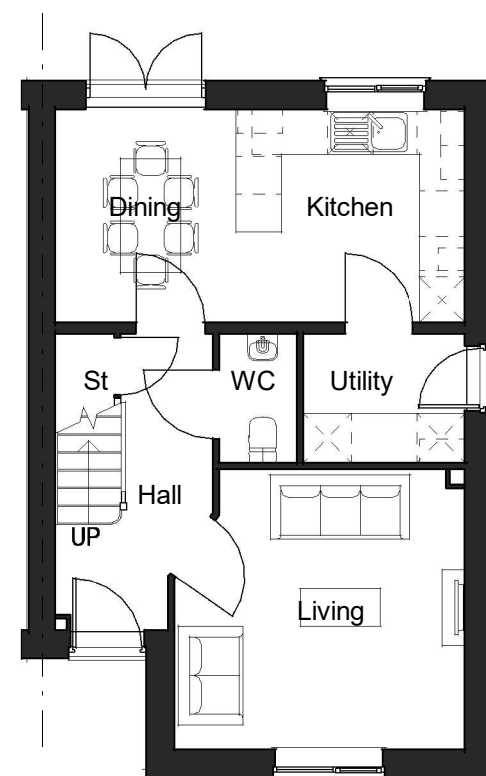

Ground Floor Plan

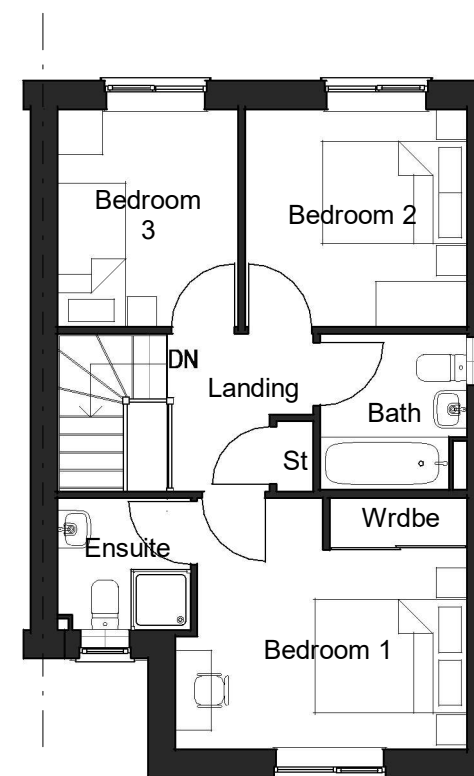

First Floor Plan

Llanwern Ph4E/4G

P01	Planning Issue	February 2025
Revision Number	Revision Description	Revision Date

DRAWING NAME: 24-P-934-AS (The Thea)
Planning Drawing
As Handed: 43 & 74
PLOTS: OPP Handed: 42 & 73

DRAWING NO. R9138-SMH-25-ZZ-DR-A-0041
DATE February 2025
SCALE 1 : 100 @ A3 **REV** P01

