




Front Elevation


Side Elevation 2

Rear Elevation

Side Elevation 1

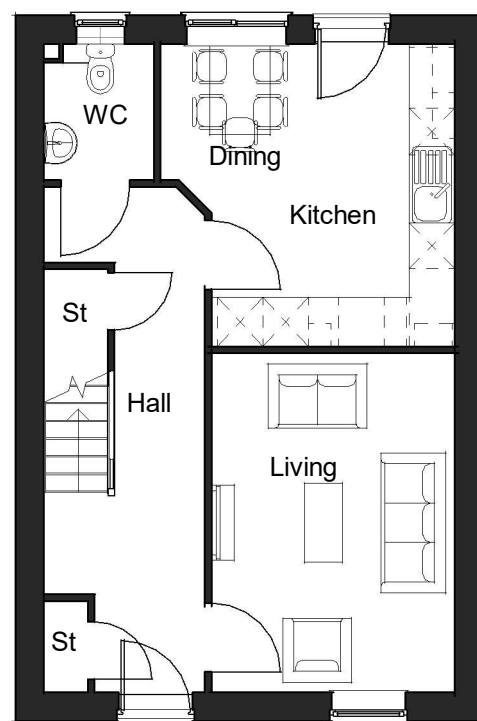

Ground Floor Plan

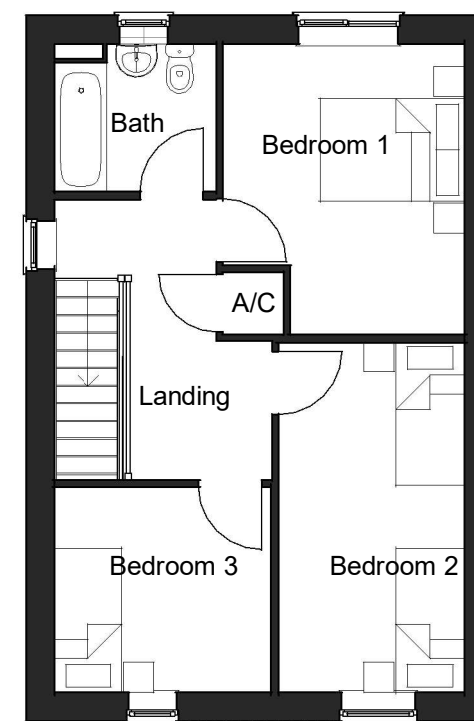

First Floor Plan

Llanwern Ph4E/4G

P01	Planning Issue	February 2025
Revision Number	Revision Description	Revision Date

DRAWING NAME: 24-P-1001-AS (The Gabriella (Affordable))
 Planning Drawing
PLOTS: As Handed: 1, 4, 6, 149, 152 & 153
 OPP Handed: 5, 7, 10, 145 & 148

DRAWING NO. R9138-SMH-25-ZZ-DR-A-0045
DATE February 2025
SCALE 1 : 100 @ A3 **REV** P01

