





Front Elevation

Rear Elevation

Side Elevation 1

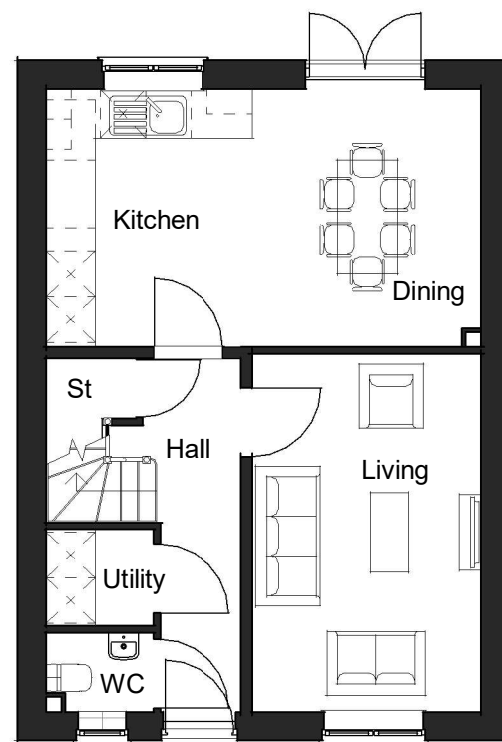

Ground Floor Plan

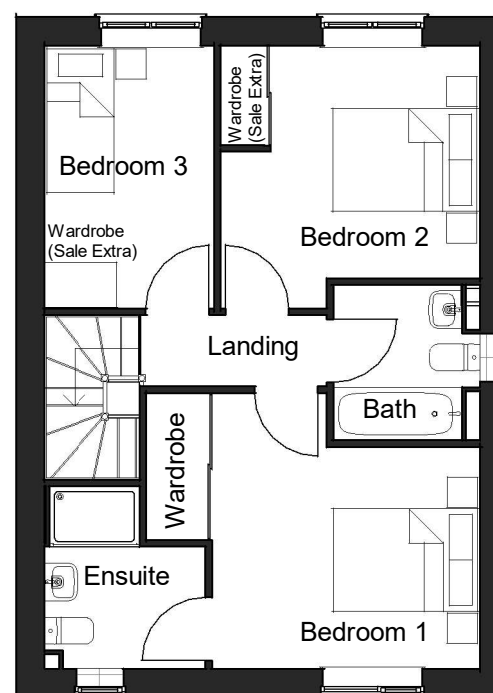

First Floor Plan



Side Elevation 2

Llanwern Ph4E/4G

P01	Planning Issue	February 2025
Revision Number	Revision Description	Revision Date

DRAWING NAME: 24-C-1021P-AS (The Edwena)
Planning Drawing
As Handed: 181
OPP Handed: 237

DRAWING NO. R9138-SMH-25-ZZ-DR-A-0046
DATE February 2025
SCALE 1 : 100 @ A3 **REV** P01

