





Front Elevation

Rear Elevation

Side Elevation 1

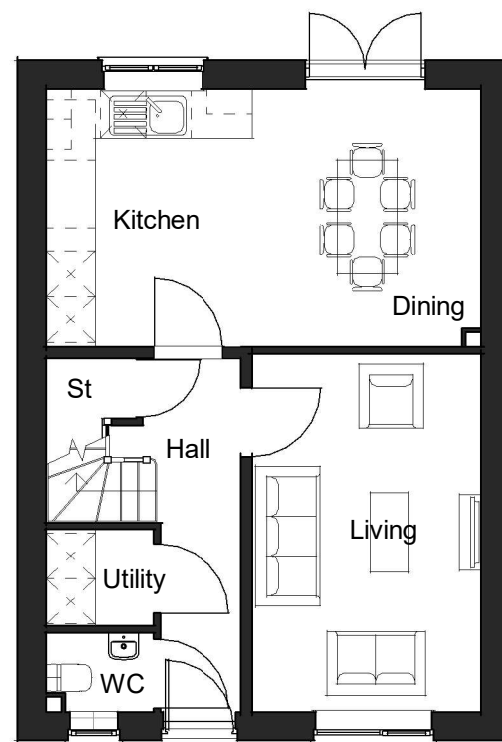

Ground Floor Plan

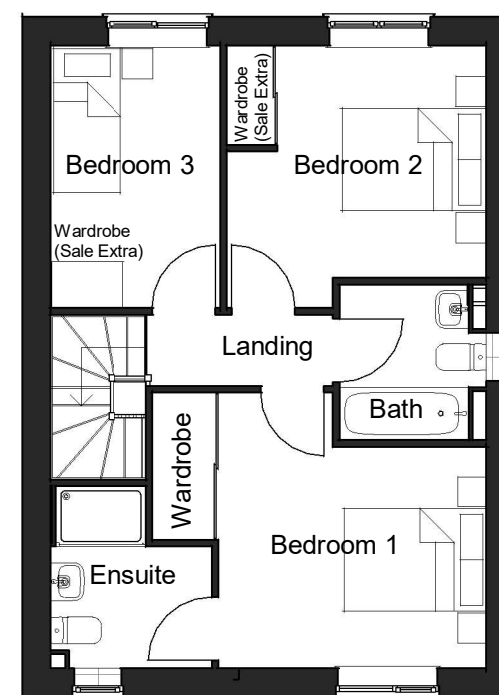

First Floor Plan



Side Elevation 2

Llanwern Ph4E/4G

P01	Planning Issue	February 2025
Revision Number	Revision Description	Revision Date

DRAWING NAME: 24-P-1021P-AS (The Edwena)
 Planning Drawing
 As Handed: 20
 OPP Handed: 19

DRAWING NO. R9138-SMH-25-ZZ-DR-A-0047
DATE February 2025
SCALE 1 : 100 @ A3 **REV** P01

