




Front Elevation

Side Elevation


Rear Elevation

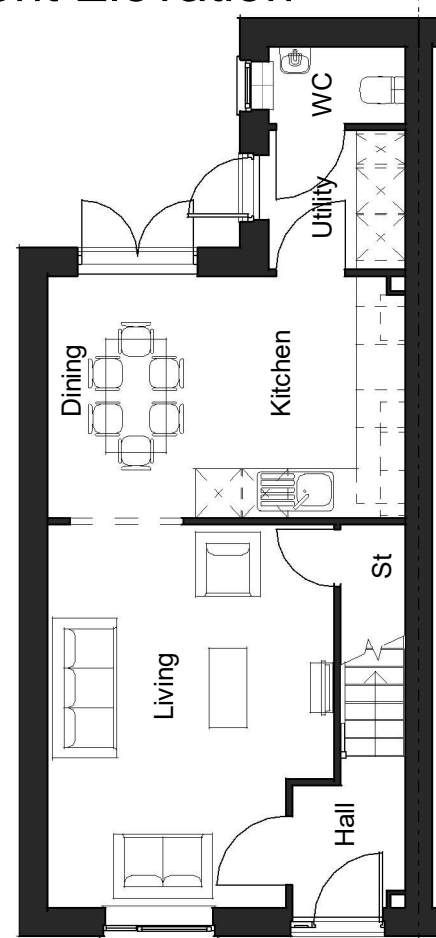

Ground Floor Plan



First Floor Plan

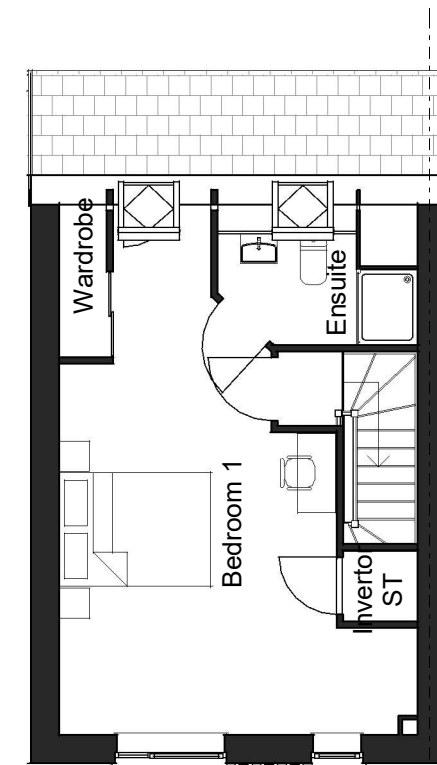

Second Floor Plan

Llanwern Ph4E/4G

P01	Planning Issue	February 2025
Revision Number	Revision Description	Revision Date

DRAWING NAME: 24-P-1262-AS (The Hiero)
Planning Drawing
As Handed: 92 & 113
PLOTS: OPP Handed: 93 & 114

DRAWING NO. R9138-SMH-25-ZZ-DR-A-0051
DATE February 2025
SCALE 1 : 100 @ A3 **REV** P01

