





Front Elevation

Side Elevation 1


Side Elevation 2

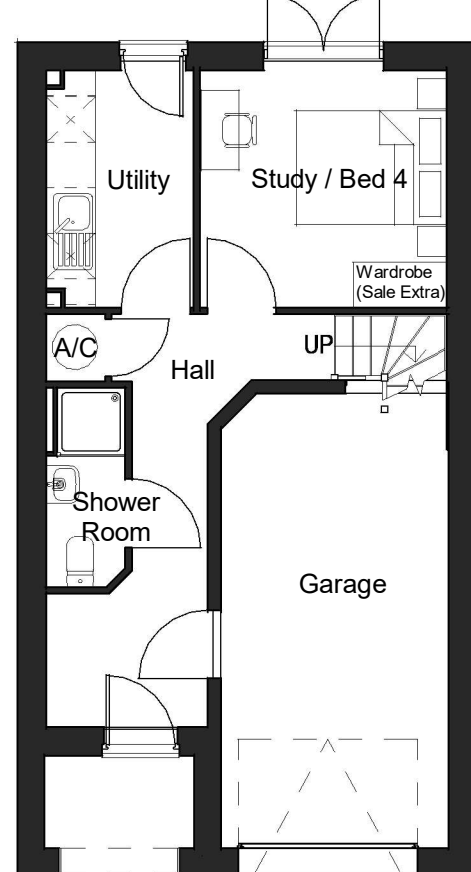

Ground Floor Plan

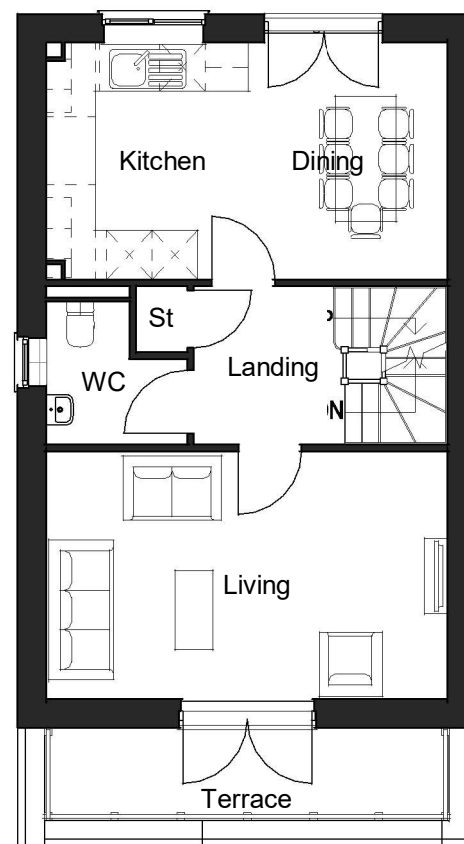

First Floor Plan

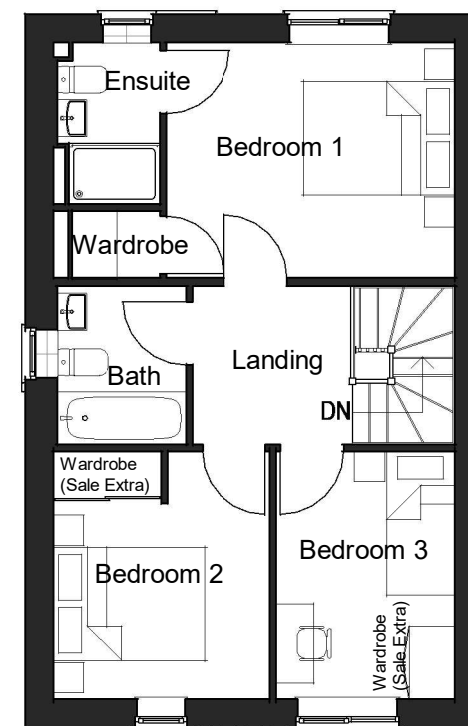

Second Floor Plan



Rear Elevation

Llanwern Ph4E/4G

P01	Planning Issue	February 2025
Revision Number	Revision Description	Revision Date

DRAWING NAME: 24-P-1334P-AS (The Hexham)
Planning Drawing
PLOTS: As Handed: 86, 88, 90, 115, 134 & 136
OPP Handed: 87, 89, 91, 116, 135 & 137

DRAWING NO. R9138-SMH-25-ZZ-DR-A-0054
DATE February 2025
SCALE 1 : 100 @ A3 **REV** P01

