




Front Elevation


Side Elevation 1

Rear Elevation


Side Elevation 2

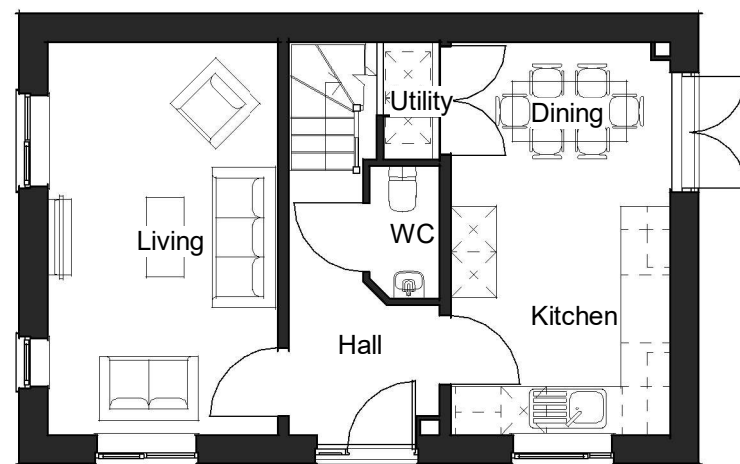

Ground Floor Plan

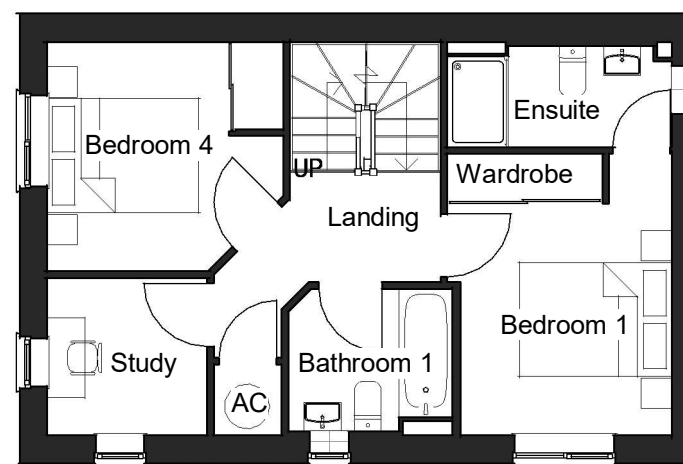

First Floor Plan

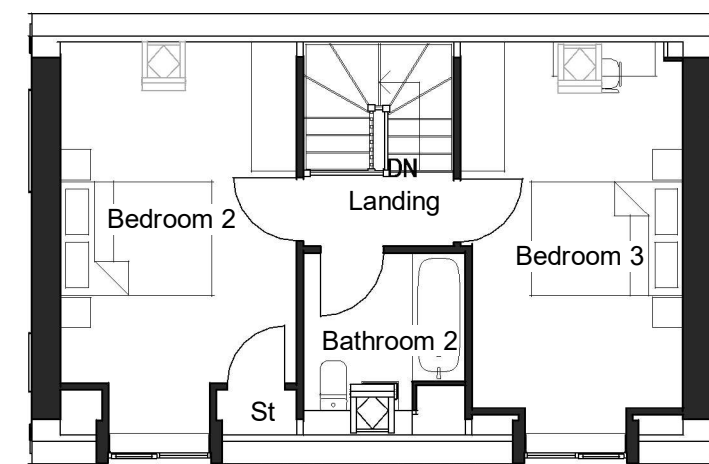

Second Floor Plan

Llanwern Ph4E/4G

PO1	Planning Issue	February 2025
Revision Number	Revision Description	Revision Date

DRAWING NAME: 24-P-1371D-AS (The Paris)
Planning Drawing
PLOTS: As Handed: 57, 94, 118 & 138
OPP Handed: 51, 82, 111 & 133

DRAWING NO. R9138-SMH-25-ZZ-DR-A-0054
DATE February 2025
SCALE 1 : 100 @ A3 **REV** PO1

