




Front Elevation




Side Elevation 1



Rear Elevation

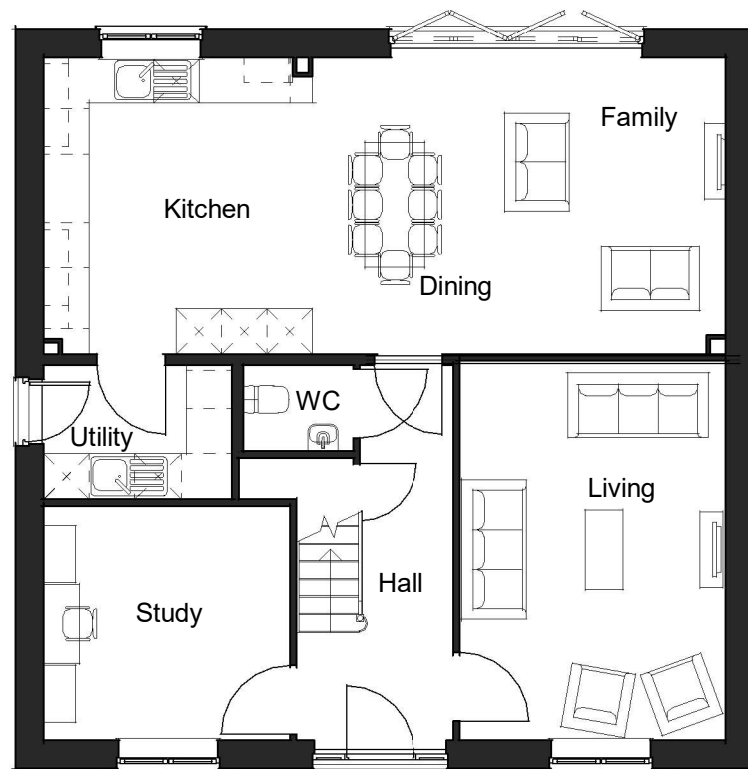

Ground Floor Plan

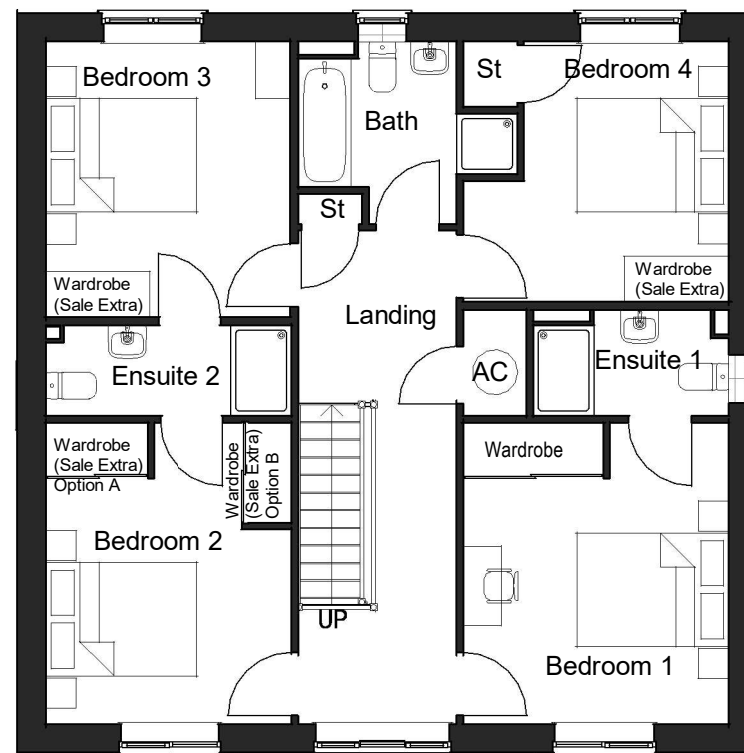

First Floor Plan



Side Elevation 2

Llanwern Ph4E/4G

P01	Planning Issue	February 2025
Revision Number	Revision Description	Revision Date

DRAWING NAME: 24-C-1752-AS (The Mayne)
 Planning Drawing
 As Handed: 221
 OPP Handed:

DRAWING NO. R9138-SMH-25-ZZ-DR-A-0058
DATE February 2025
SCALE 1 : 100 @ A3 **REV** P01

