




Front Elevation




Side Elevation 1



Rear Elevation

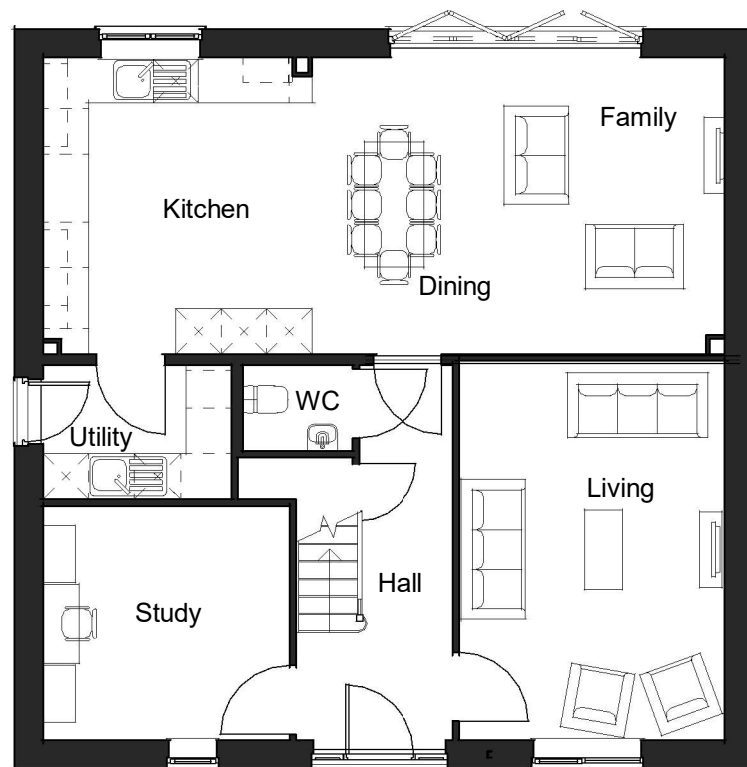

Ground Floor Plan

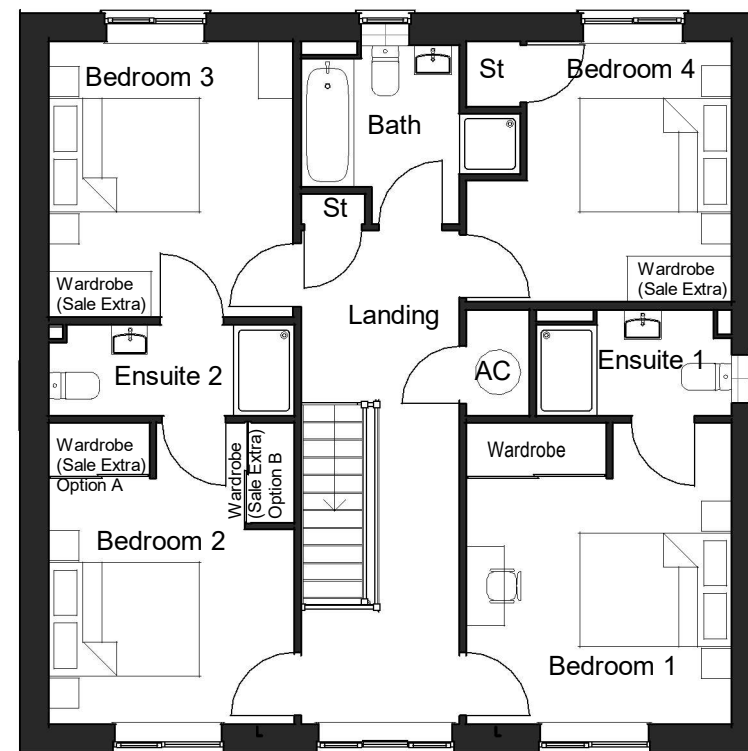

First Floor Plan



Side Elevation 2

Llanwern Ph4E/4G

P01	Planning Issue	February 2025
Revision Number	Revision Description	Revision Date

DRAWING NAME: 24-P-1752-AS (The Mayne)
Planning Drawing
As Handed: 41 & 54
OPP Handed: 117

DRAWING NO. R9138-SMH-25-ZZ-DR-A-0059
DATE February 2025
SCALE 1 : 100 @ A3 **REV** P01

