


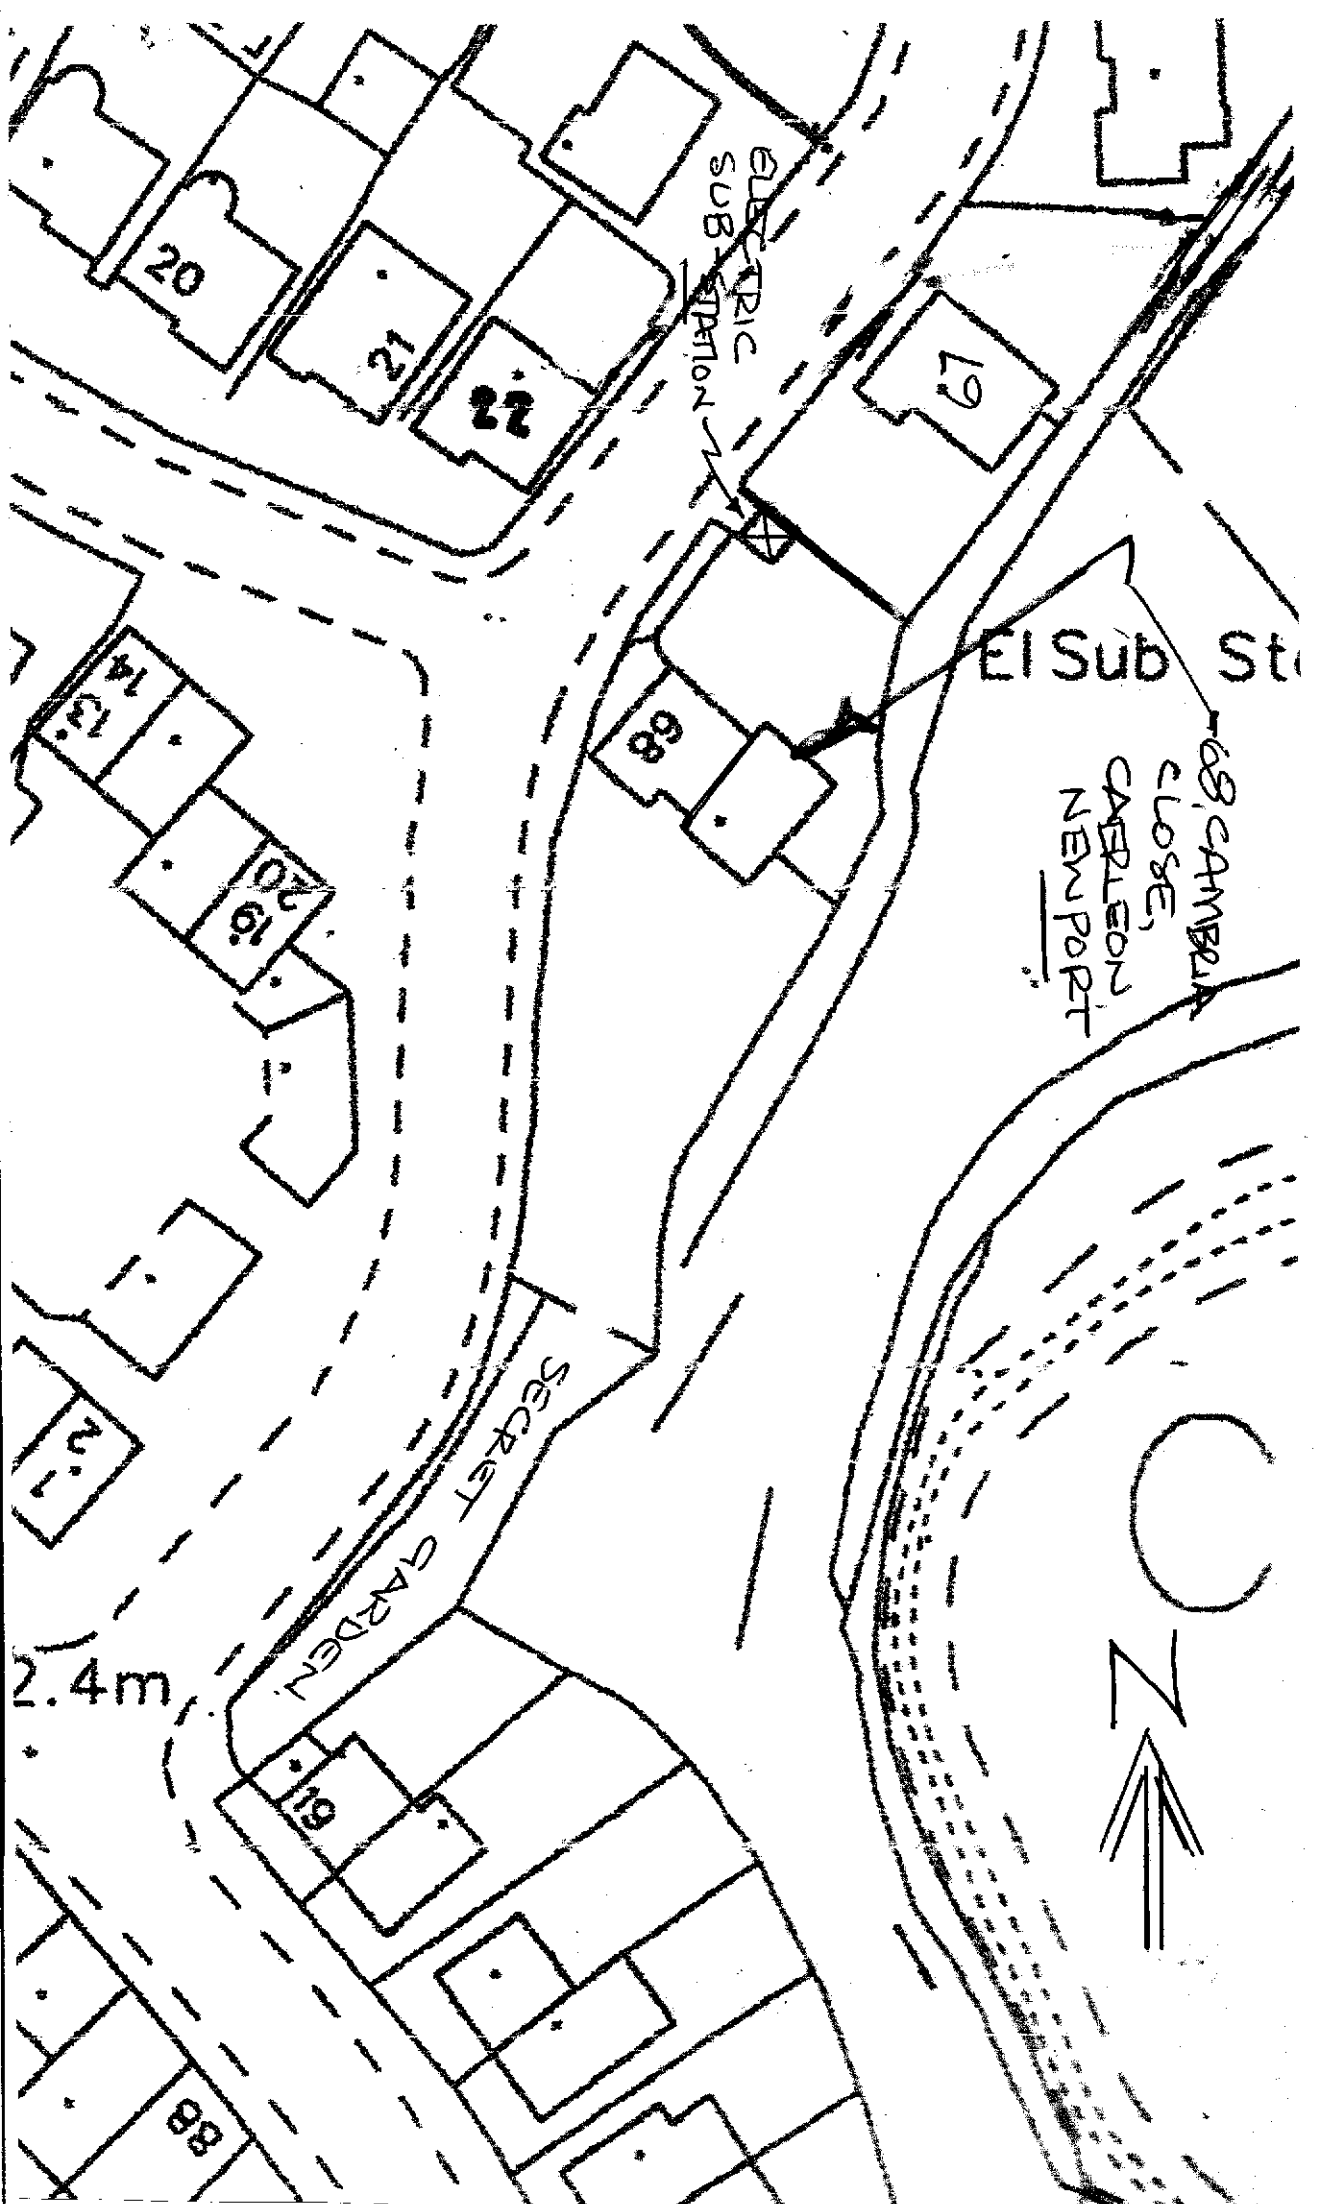

SITE PLAN FOR 68 CAMBRIA CLOSE, CAERLEON,

NEWPORT, S. WALES, NP18 1LE.

SCALE 1:500

DRG. REF. 6