




Section 1-1
1-200

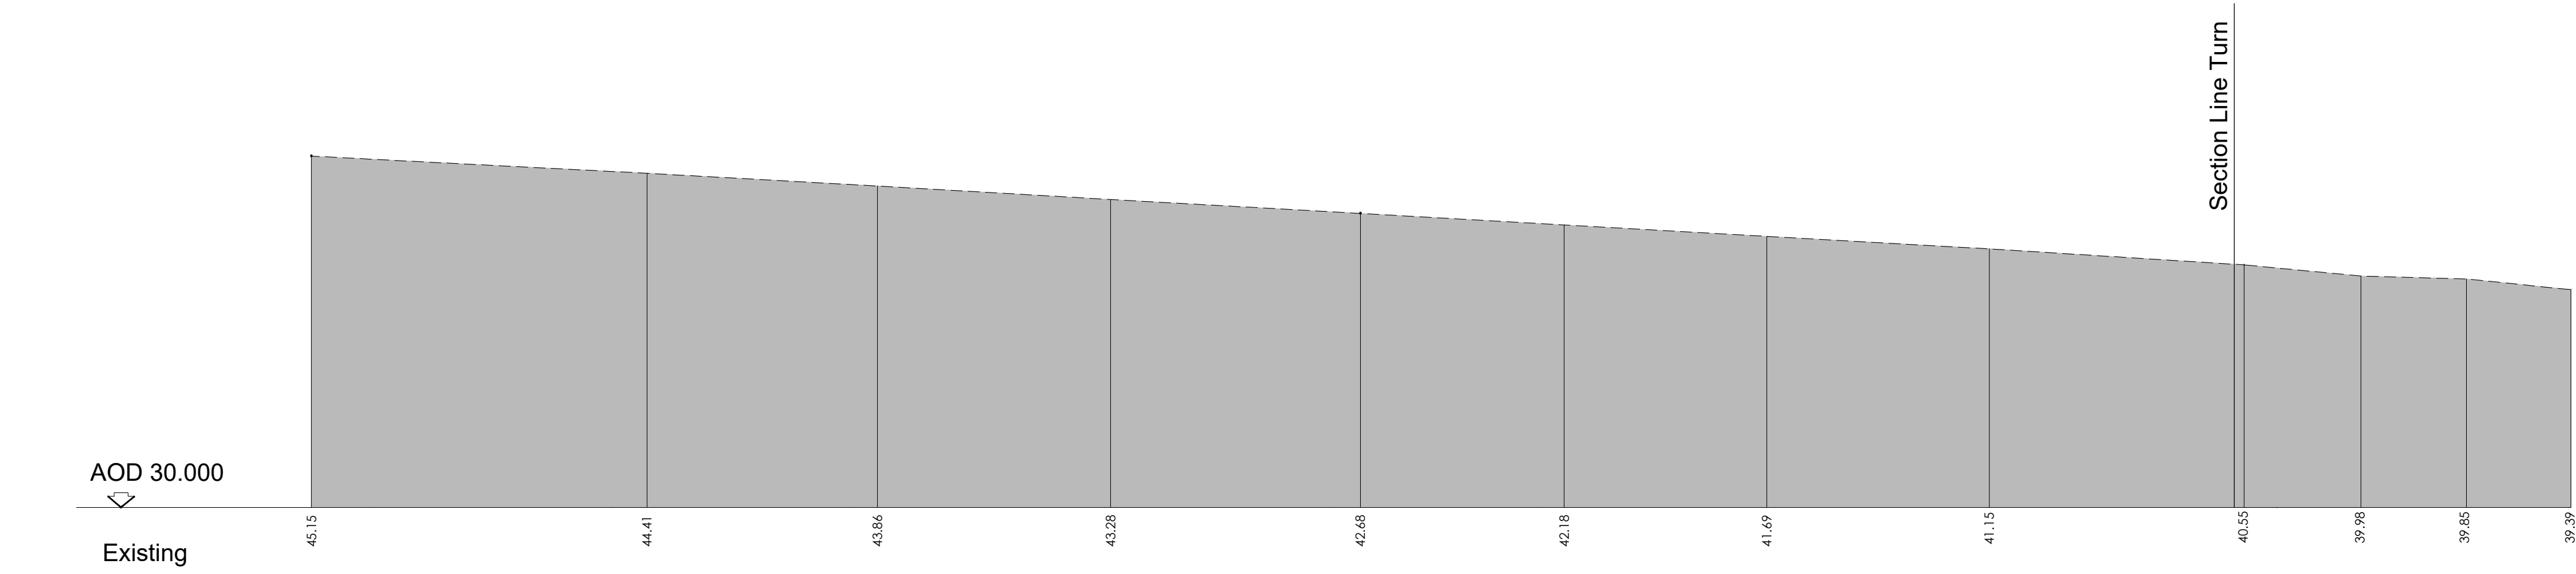


Section 2-2
1-200

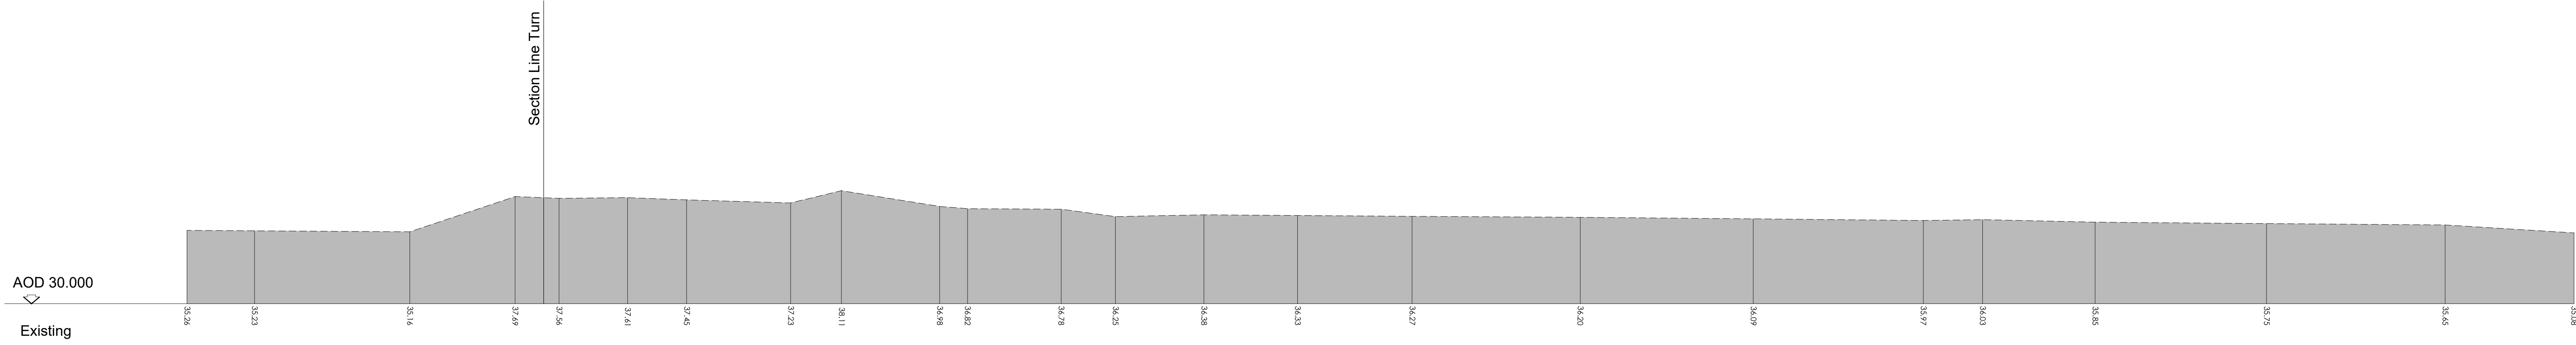

Section 3-3
1-200

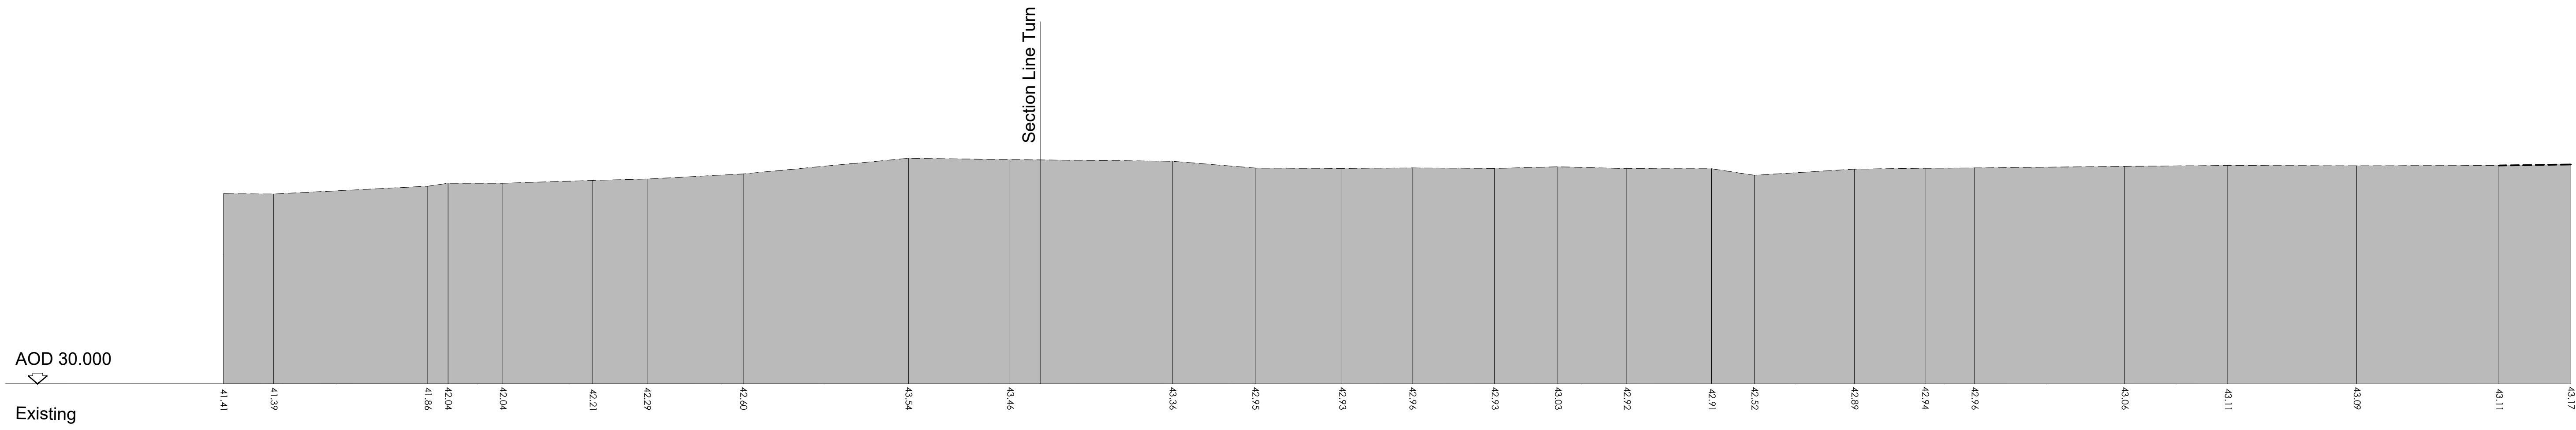

Section 4-4
1-200

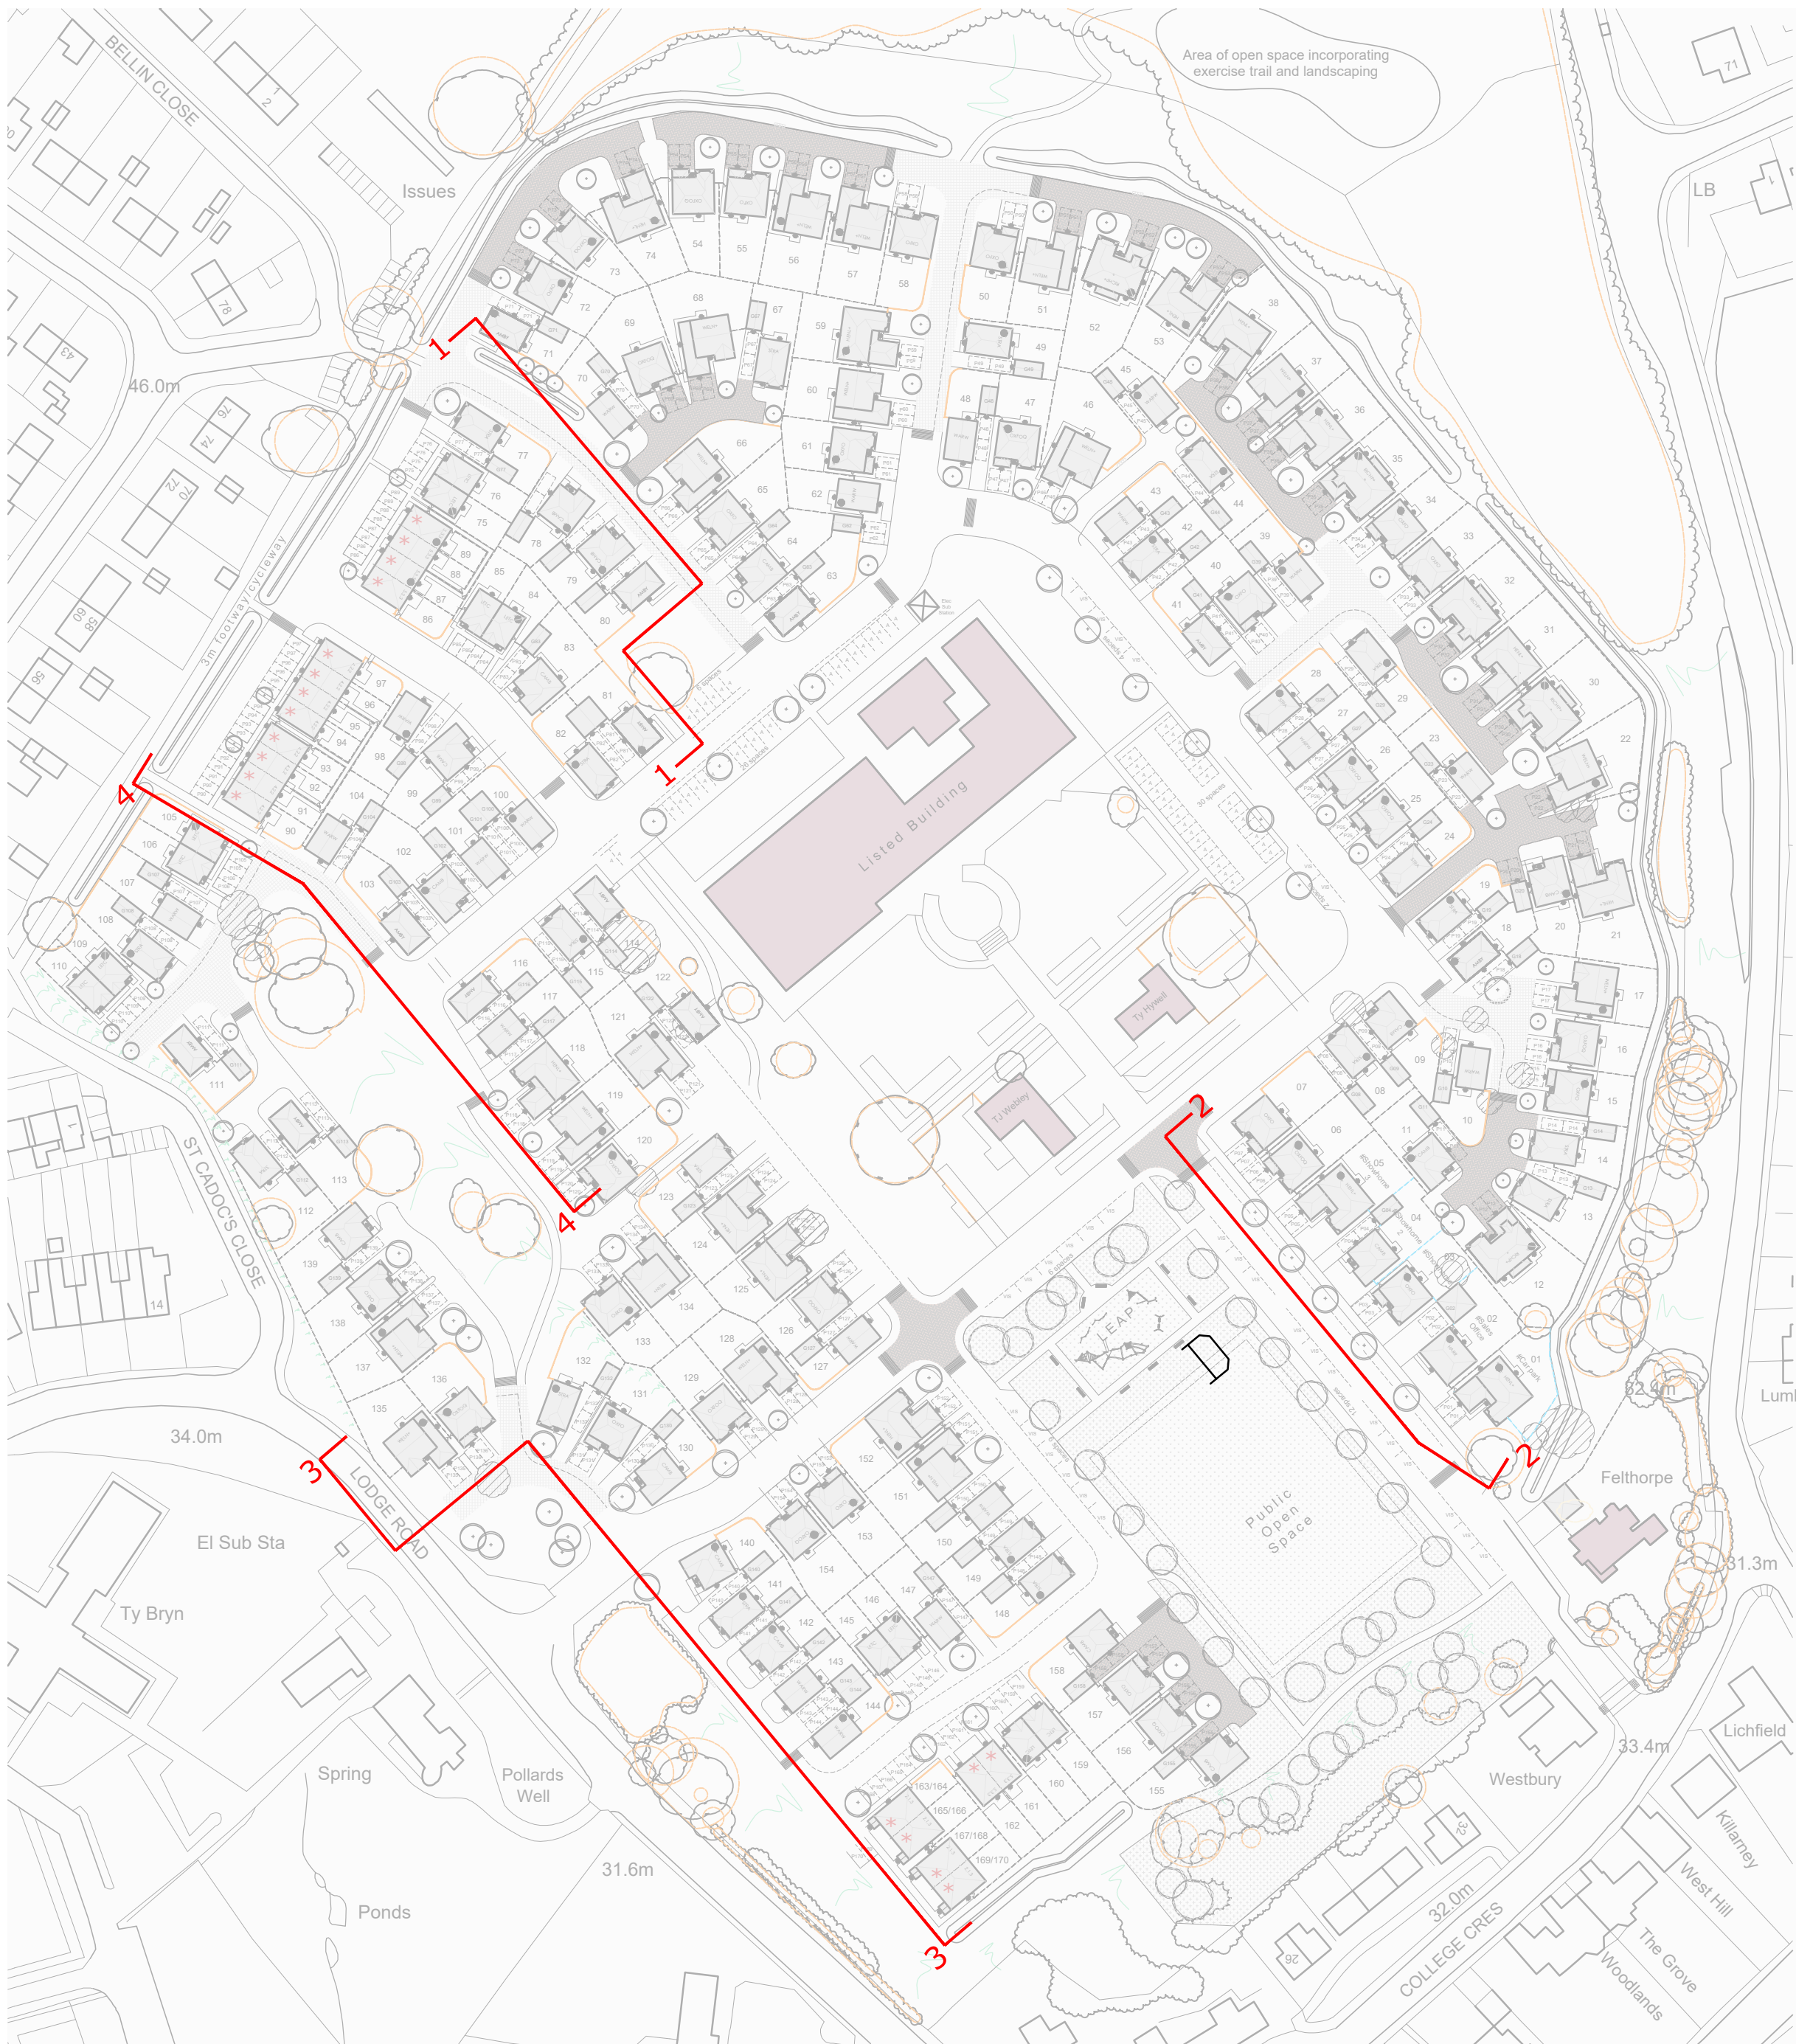

Site Plan
1-1250

This drawing must not be scaled.
Figured dimensions and levels to be used.
Any inaccuracies must be notified to the
architect.
Detail drawings and large scale drawings
take precedence over smaller drawings.

Rev:	Chk'd:	Rev:	Chk'd:	Rev:	Chk'd:	Rev:	Chk'd:
-	-						

PRELIMINARY	
PLANNING	✓
DESIGN	
TENDER	
CONSTRUCTION	

powelldobson
ARCHITECTS

Cardiff Office: Suite 11, Building One, Eastern Business Park, Wern Fawr Lane, Old St. Mellons, Cardiff CF3 5EA.
Tel: +44 (0)333 33 201 001 www.powelldobson.com

Contract: Redrow Homes
Caerleon Campus Redevelopment
Title: Existing Site Sections

Drawing No. 18135 (05) 1105
Rev. -
Scale: As Shown @ A0
Date: 10/10/19
Drawn: art
Checked: -