

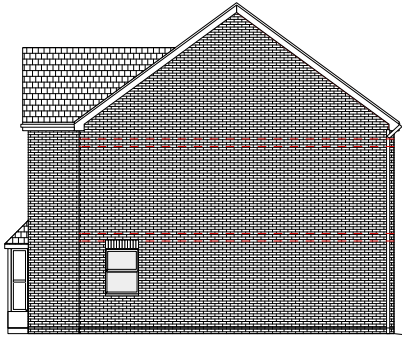



ELEVATIONS @ 1:200

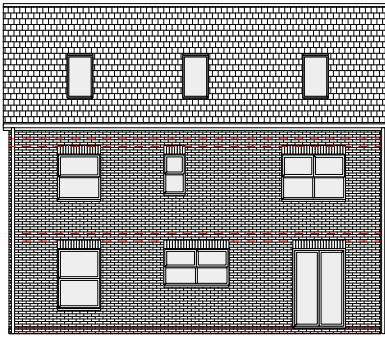


Side elevation with section of garden
Nant Coch Rise side

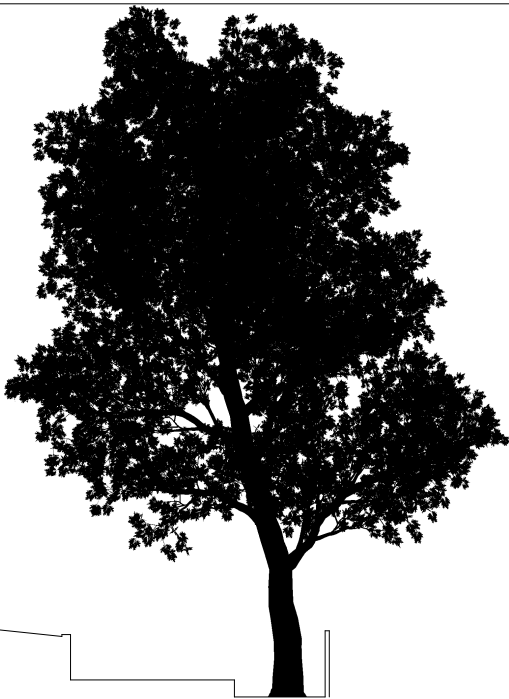

Rear elevation

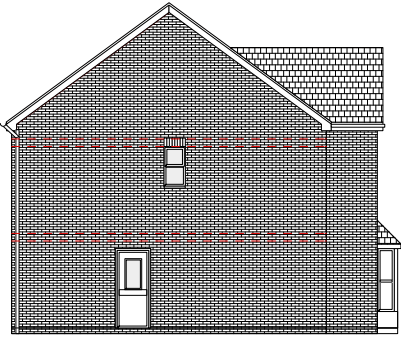


Side elevation - Nant Coch Drive side

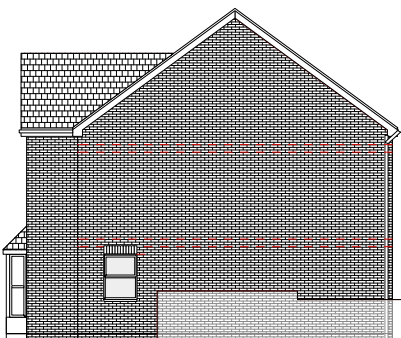

Side elevation/Street scene -
Nant Coch Rise side

FLOOR PLANS @ 1:100

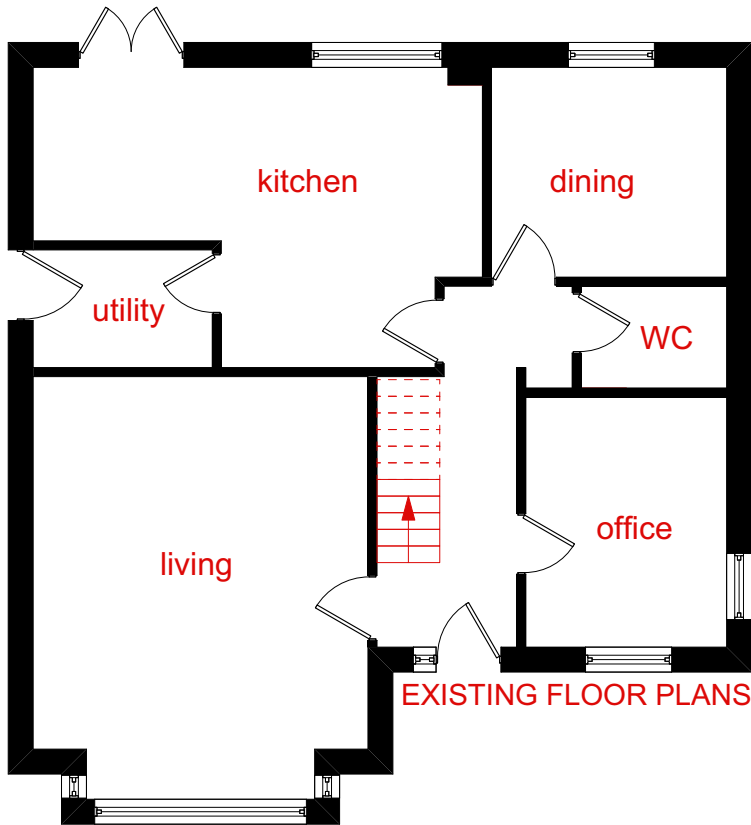

NOTES ON DRAWINGS:
FIRST FLOOR AND
SECOND FLOOR TO
REMAIN THE SAME.
FRONT ELEVATION
REMAINS UNCHANGED.

 Skerryvore Designs Ltd skerryvoredesigns.co.uk Phone 01633 897922 Mobile 07816 934352 contact@skerryvoredesigns.co.uk	JOB TITLE1 Nant Coch Rise NP20 3SG	DRAWING TITLEPlanning: Existing plans and elevations	DRAWING No. SD1140-P-01
			SCALE 1:1250 + 1:500 @ A3
			DATE NOV 2025