
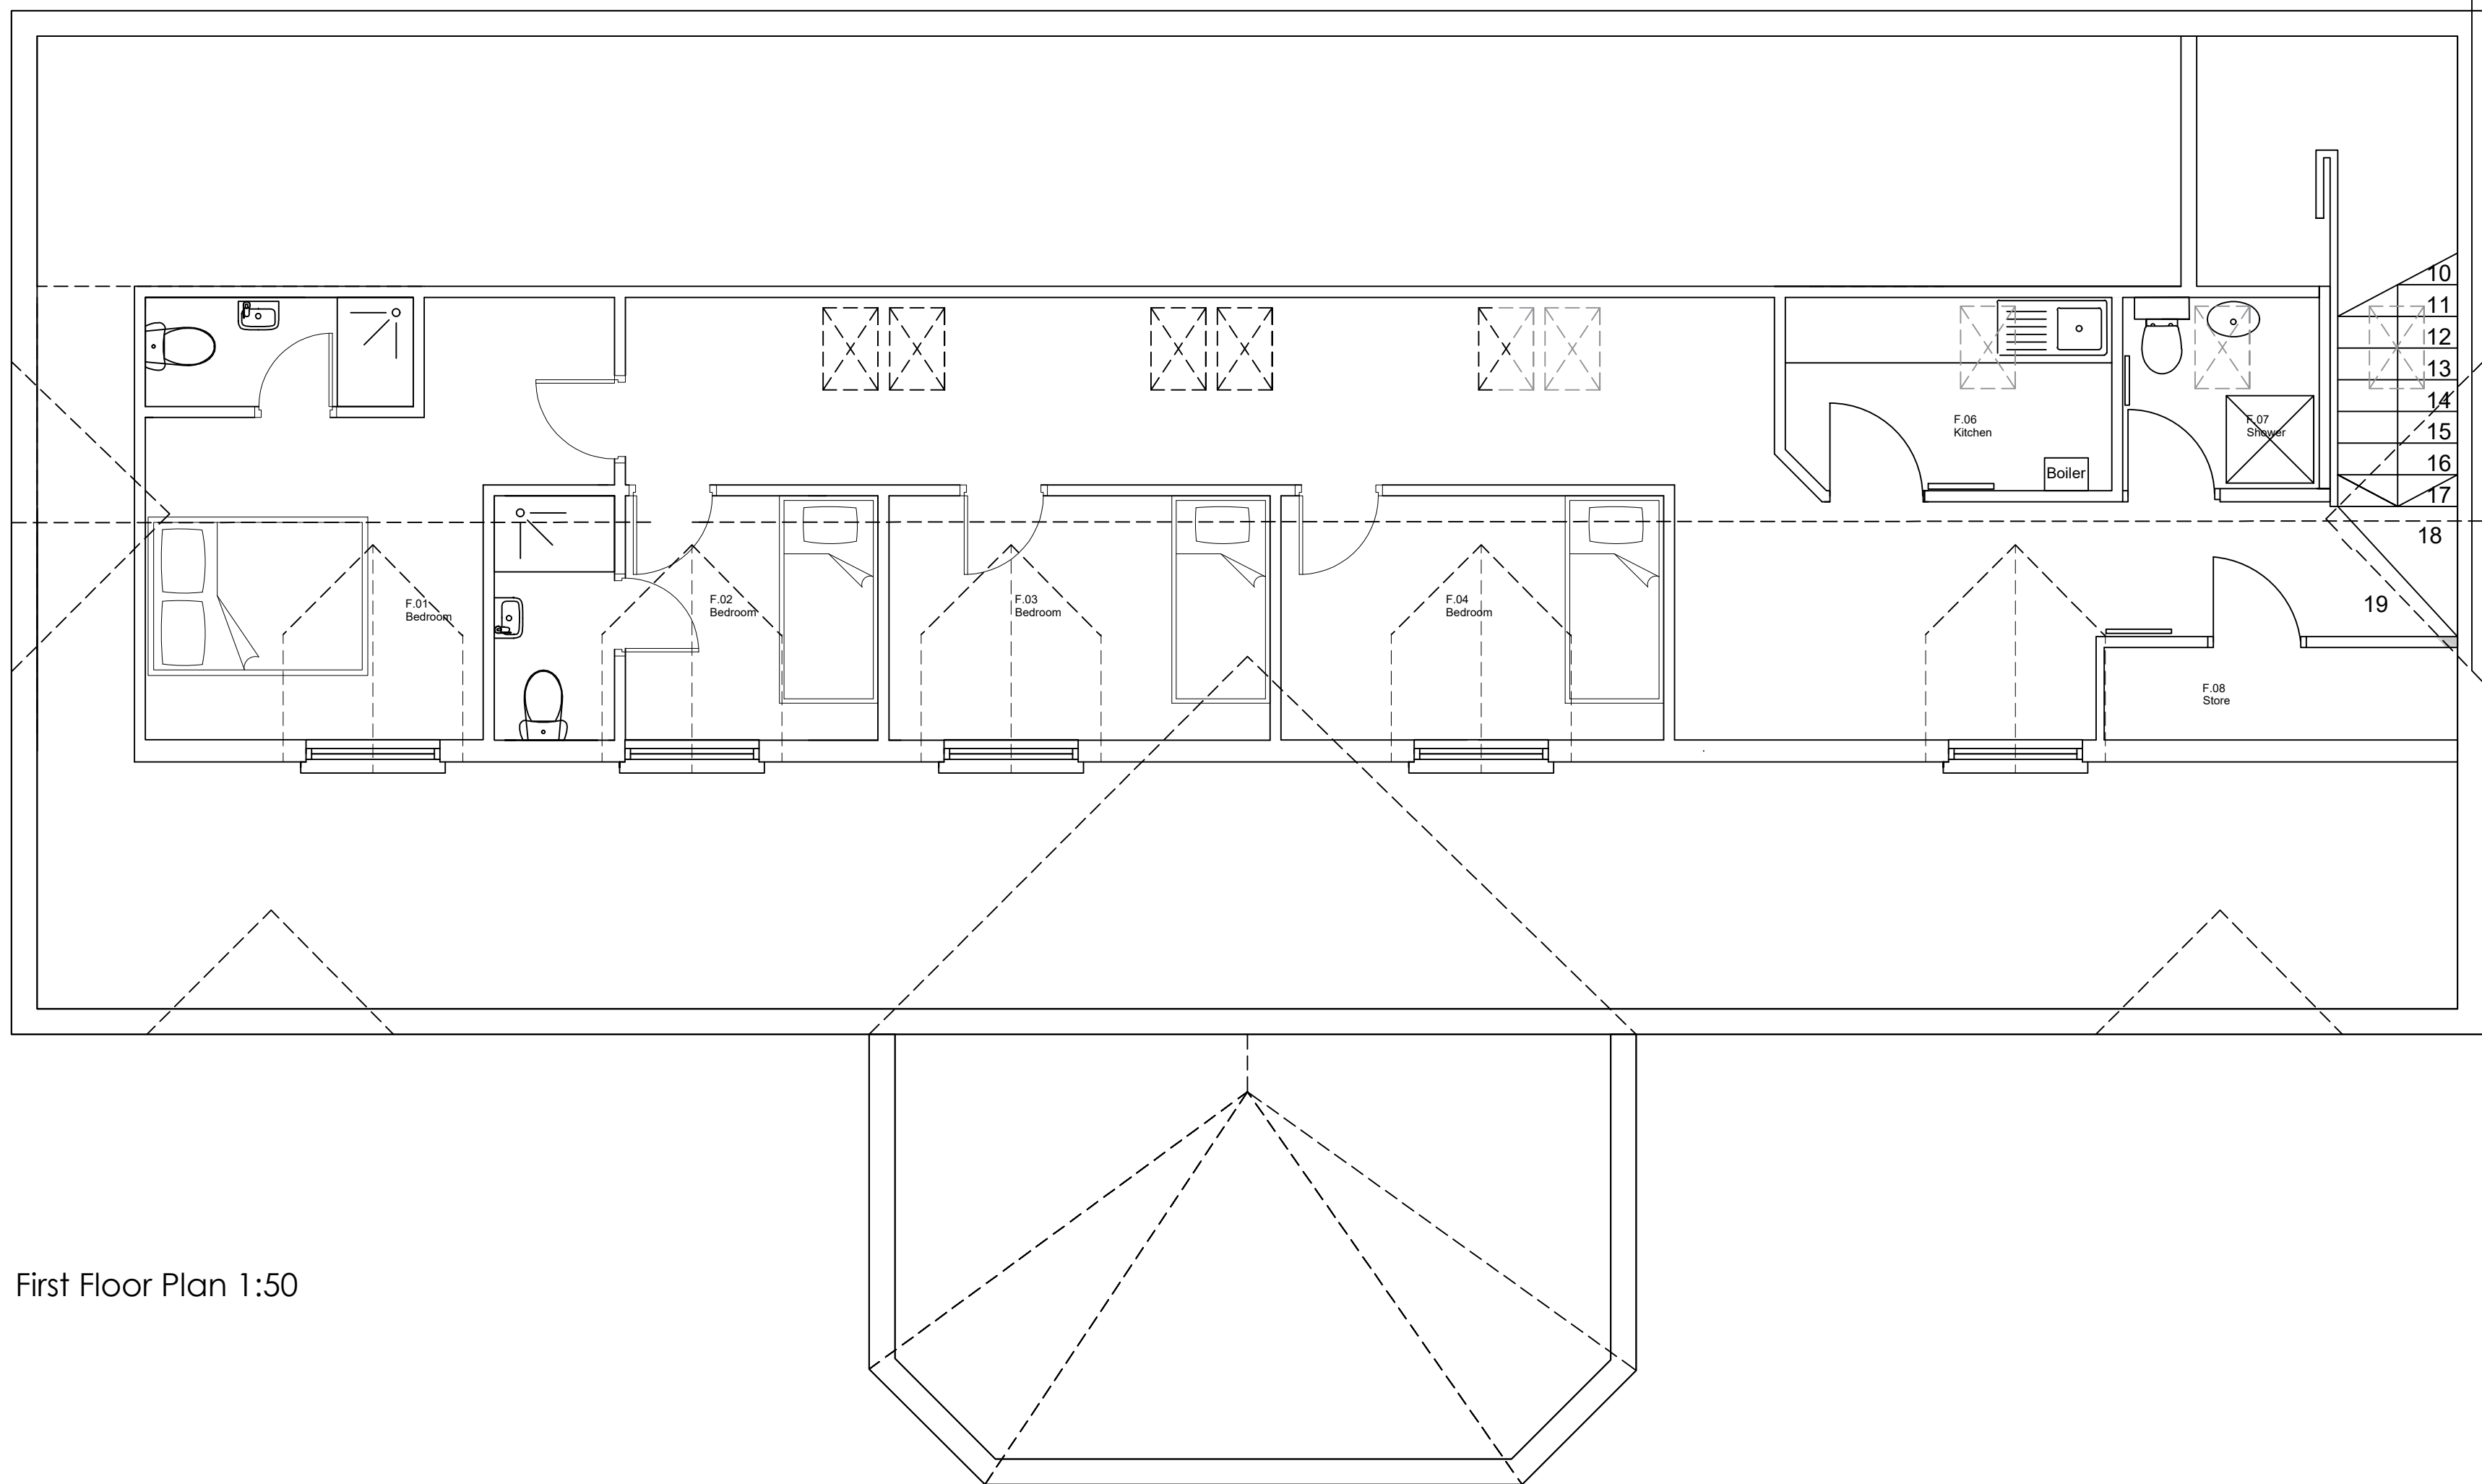


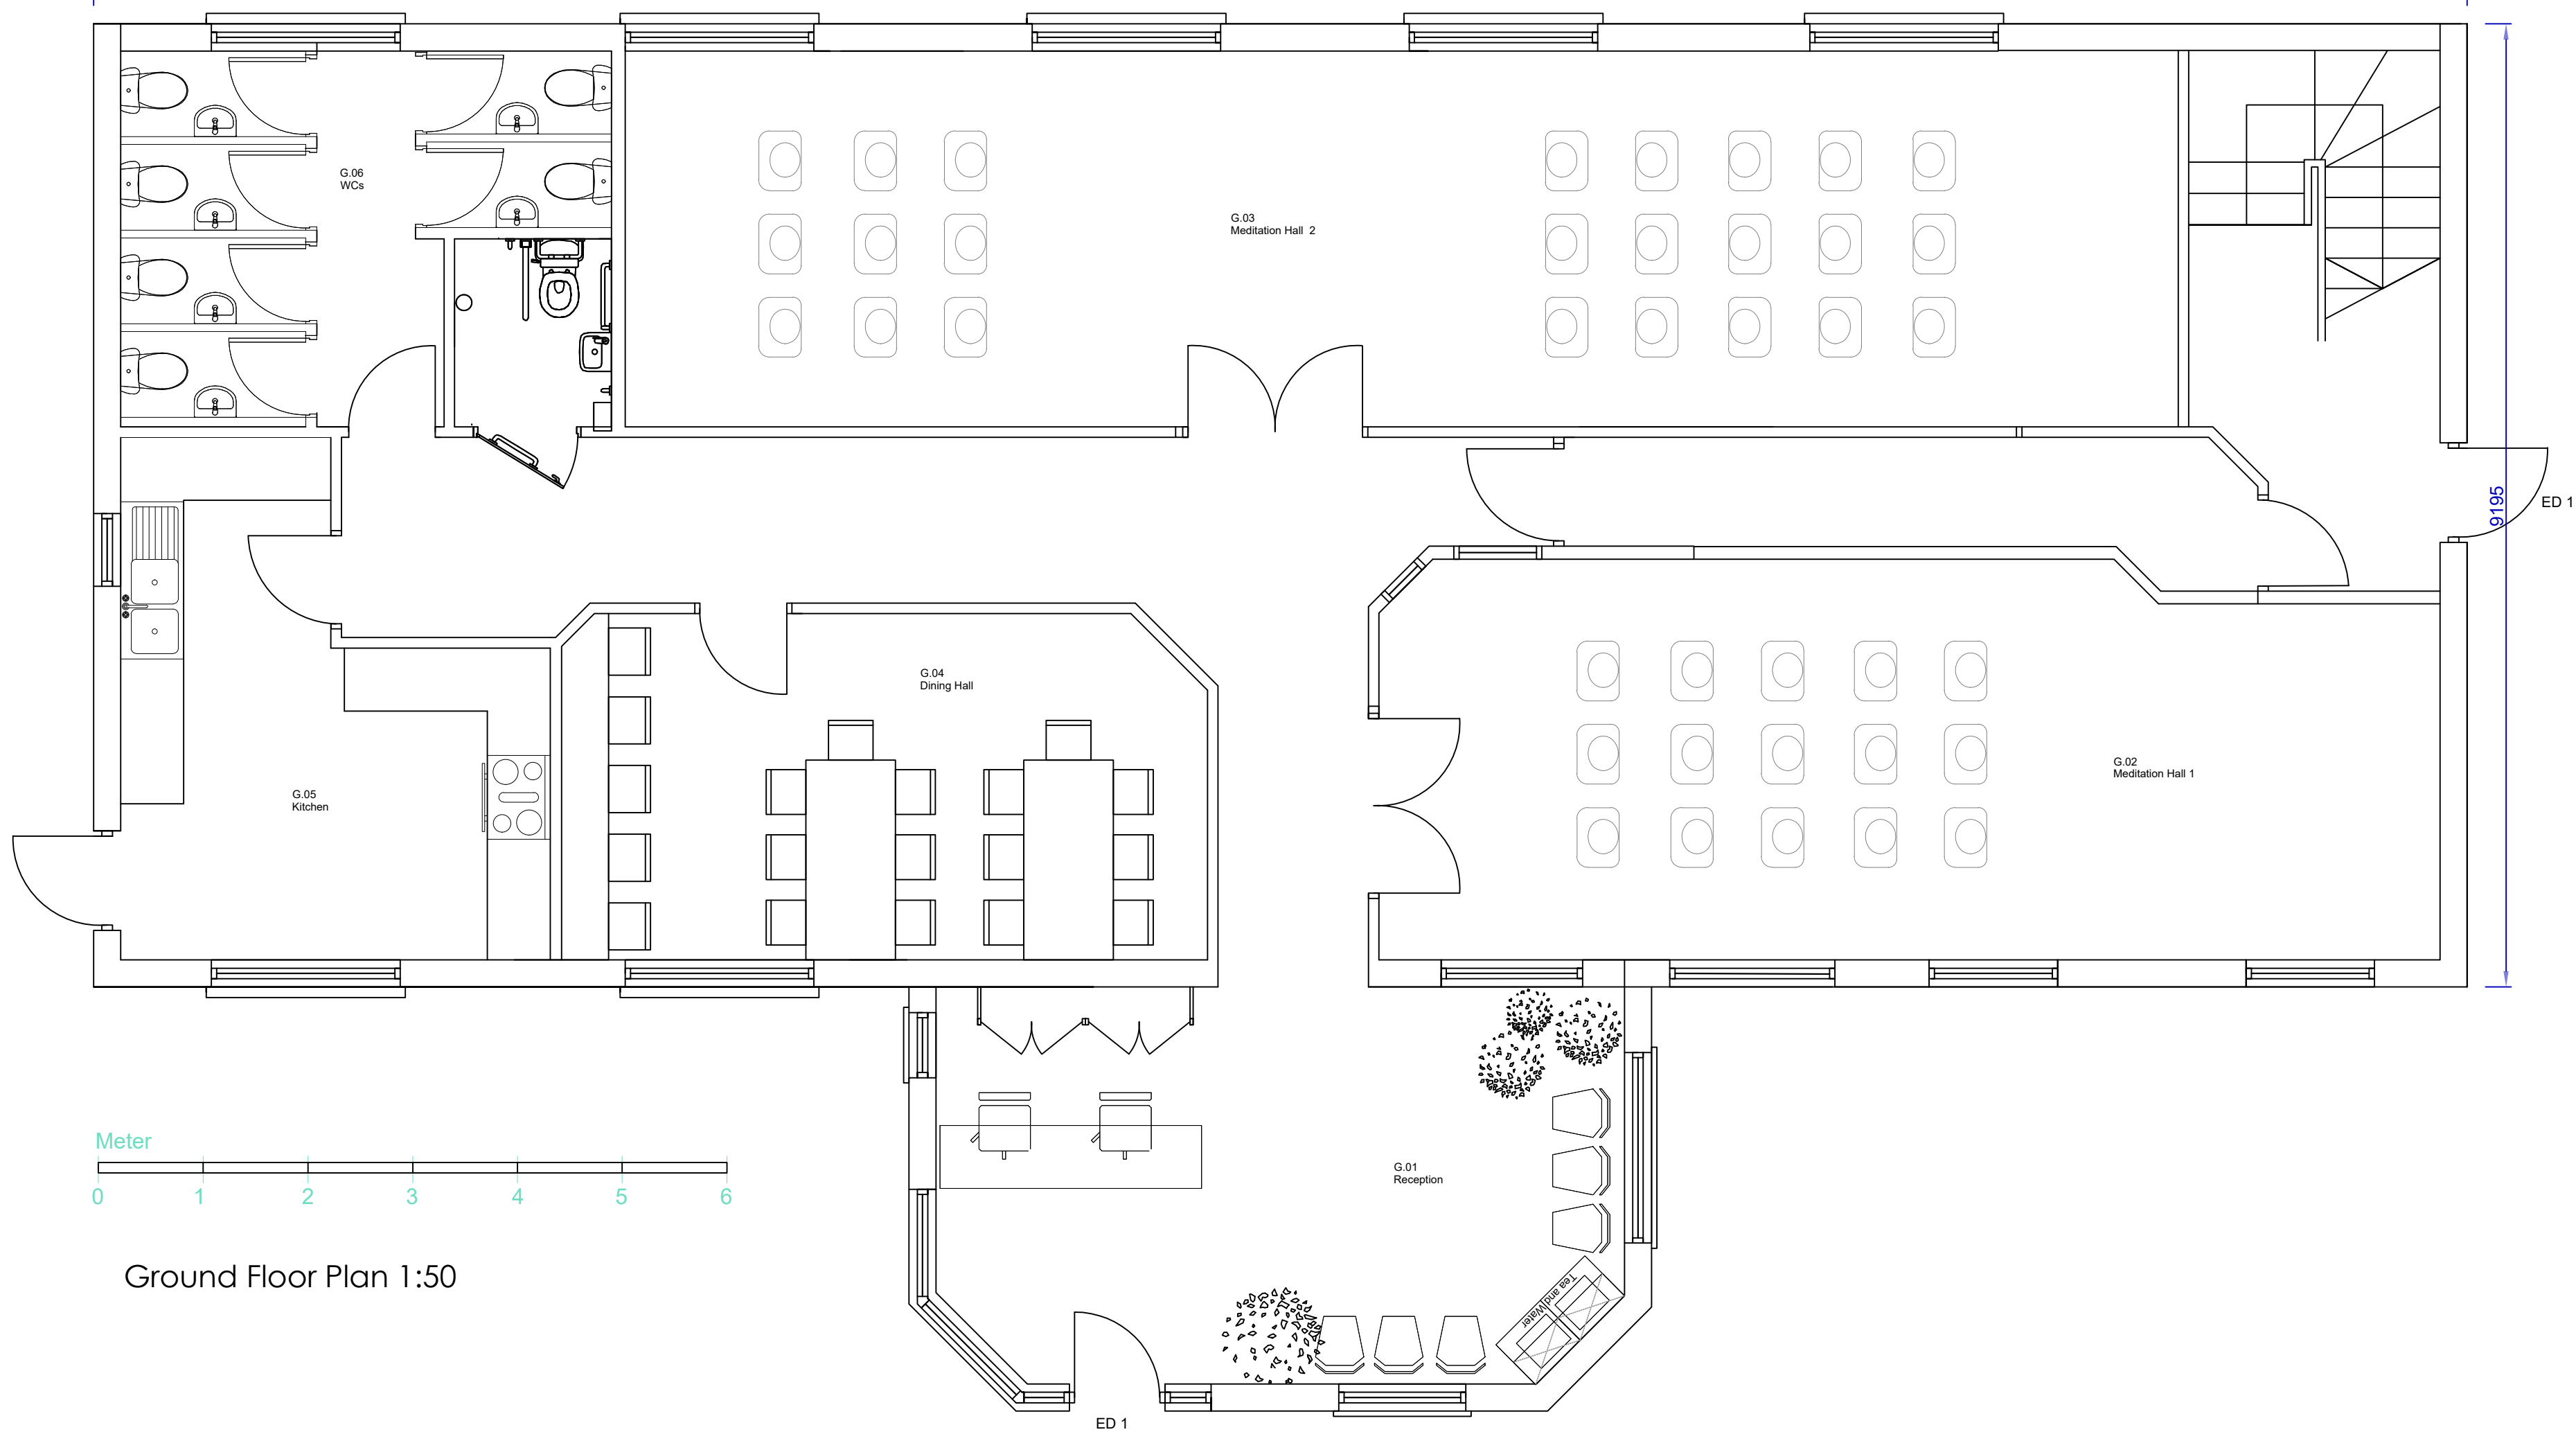

SKETCH
DRAWING

NOTES:
- © Copyright of this drawing remains the property of Buchanan Architecture Limited and should not be reproduced in full or parts or re-issued without written permission from Buchanan Architecture
- These drawings must be read in conjunction with the structural engineers drawings & details, and with all other consultants, sub-contractor and specialist drawings & details.
- All dimensions are in millimetres, unless stated otherwise.
- All goods materials workmanship to conform with current building regulations BSS and COP's.
- All dimensions must be checked on site, and any discrepancies verified with the architect.
- Do not scale from the drawing.
- Any discrepancies between the drawing, details and specification must be reported to the architect immediately before work is put in hand.
- All works to be carried out in full accordance with current Building Regulations, British Standards and all Health & Safety Regulations.
- If in doubt please ask.

rev.	date	comment
amendments		

Client:
Blue Cross, Willenhall St,
Newport NP19 0GE

JOB Title:
Meditation Centre

Proposed Floor Plans

BUCHAN RUM
9 SAVILL ROAD
LINDFIELD
WEST SUSSEX RH162NY
E : info@buchanrumarchitecture.co.uk

Scale 1:50	Size A1
Date 03/2023	Drawn By BR
Drawing number: 24_189_FL_110	Rev. 05