






Front Elevation 1:50

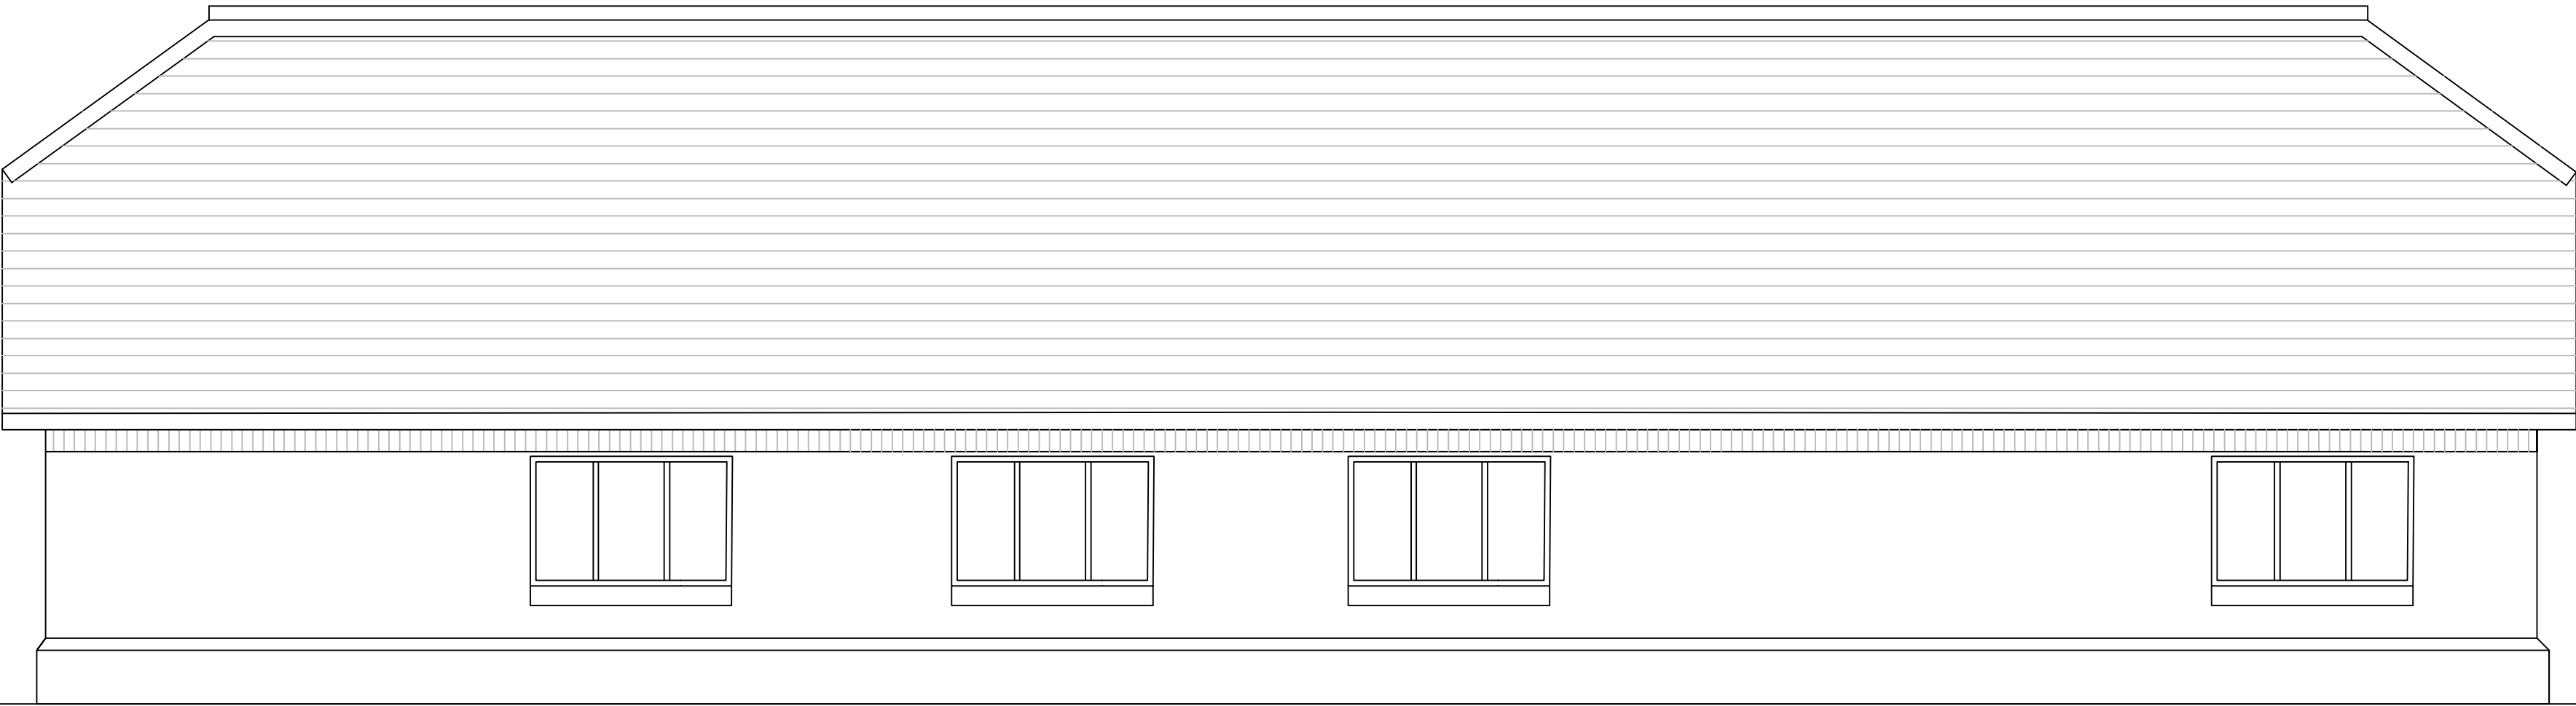

Rear Elevation 1:50

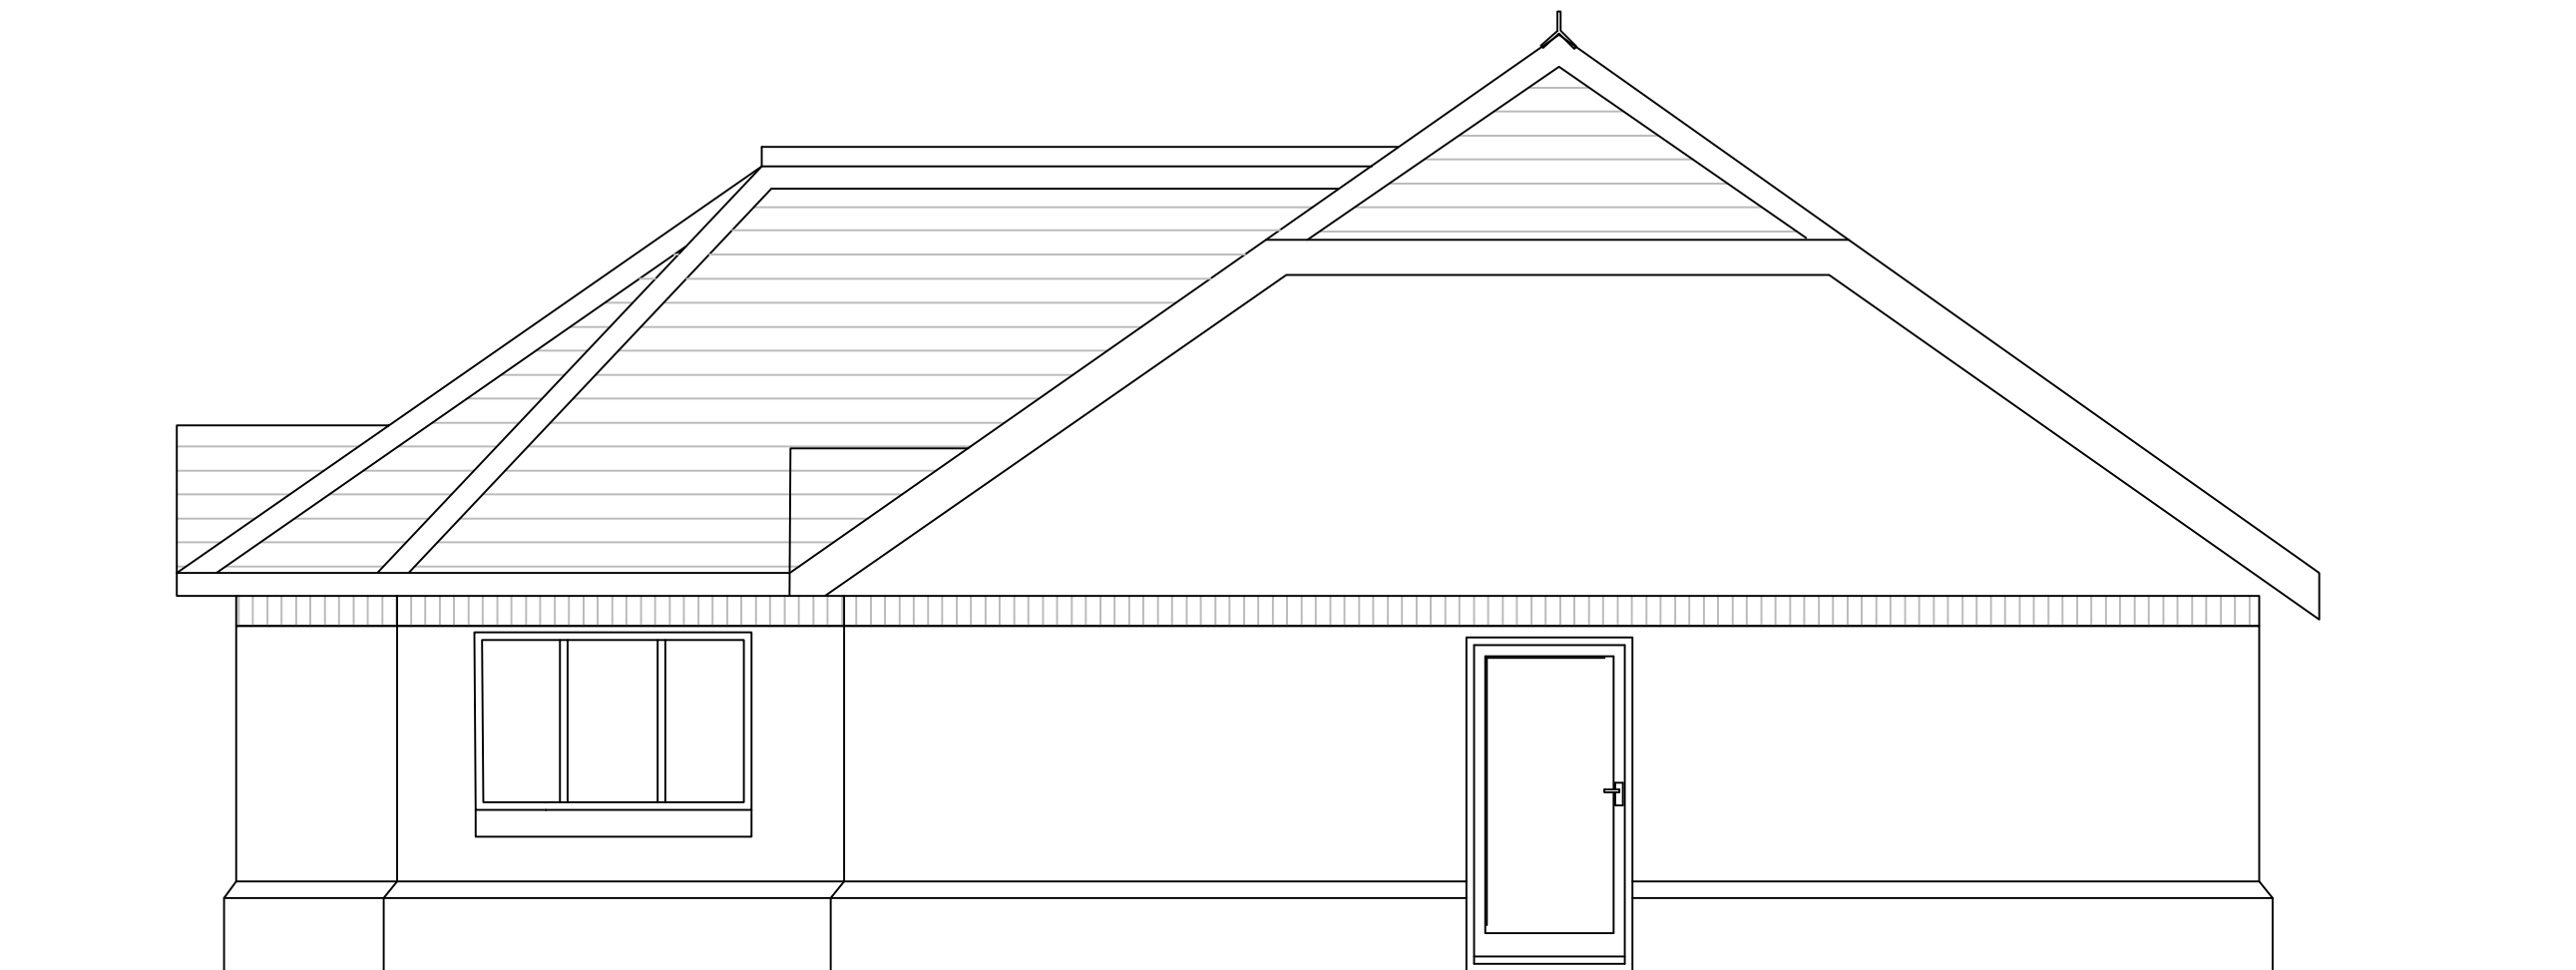

Side Elevation 1:50

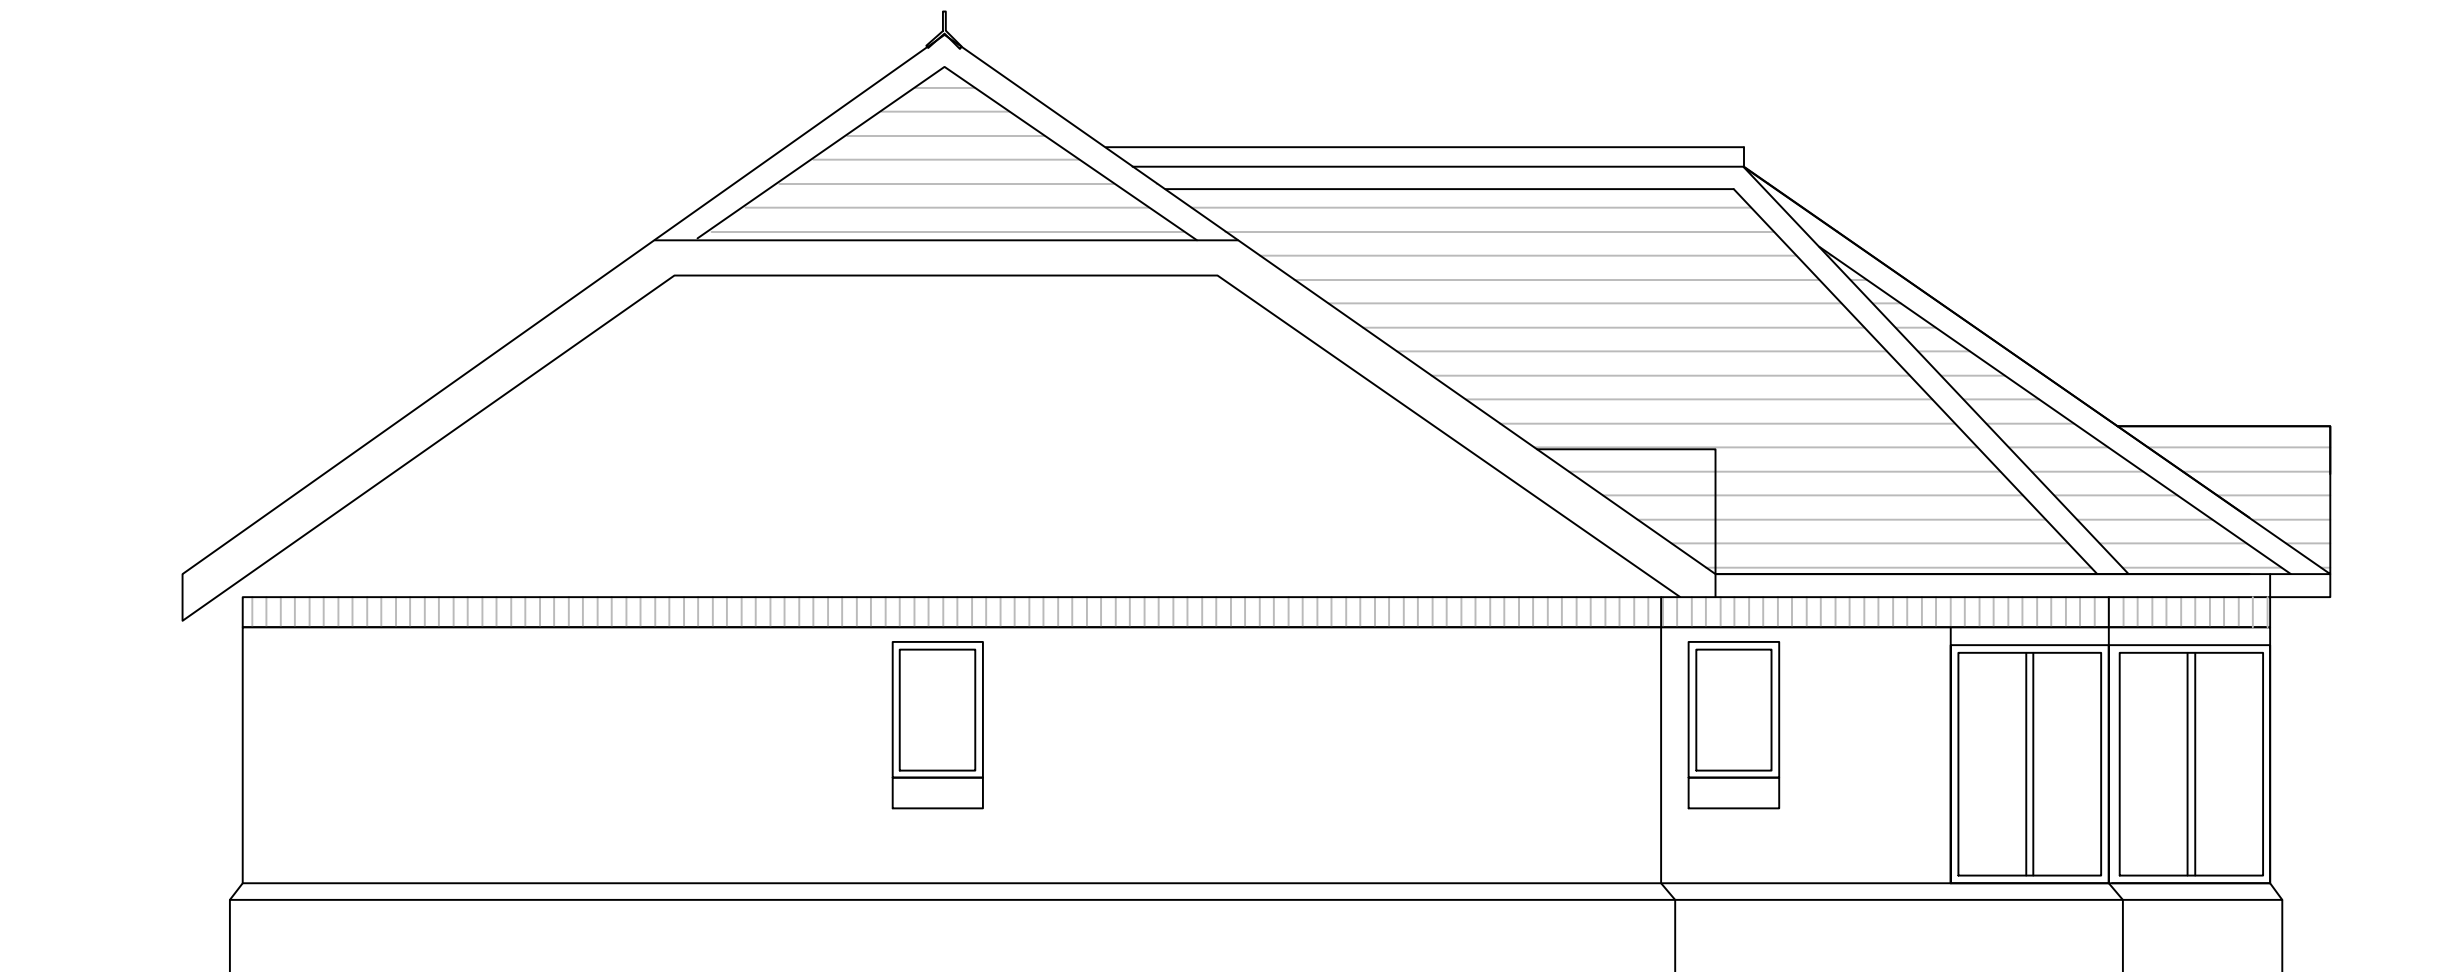

Side Elevation 1:50

| SKETCH<br>DRAWING   |            |                |
|---|------------|----------------|
| NOTES:<br>- © Copyright of this drawing remains the property of Buchanan Rum Architects Limited and should not be reproduced in full or parts or re-issued without written permission from Buchanan Rum Architects<br>- These drawings must be read in conjunction with the structural engineers drawings & details, and with all other consultants, sub-contractor and specialist drawings & details.<br>- All dimensions are in millimetres, unless stated otherwise.<br>- All goods materials workmanship to conform with current building regulations BSS and COP's.<br>- All dimensions must be checked on site and any discrepancies verified with the architect.<br>- Do not scale from the drawing.<br>- Any discrepancies between the drawings, details and specification must be reported to the architect immediately before work is put in hand.<br>- All works to be carried out in full accordance with current Building Regulations, British Standards and all Health & Safety Regulations.<br>- If in doubt please ask. |            |                |
| rev.   | date       | comment        |
| amendments   |            |                |
| Client:<br>Blue Cross, Willenhall St,<br>Newport NP19 0GE   |            |                |
| Use Title:<br>Meditation Centre   |            |                |
| Existing Elevations   |            |                |
| BUCHAN RUM<br>9 SAVILL ROAD<br>LINDFIELD<br>WEST SUSSEX RH162NY<br>E : info@buchanrumarchitecture.co.uk   |            |                |
| Scale<br>1:50   | Size<br>A1 | Drawn By<br>BR |
| Drawing number:<br>24_189_FL_210   | Rev.<br>01 |                |