





Front Elevation 1:50

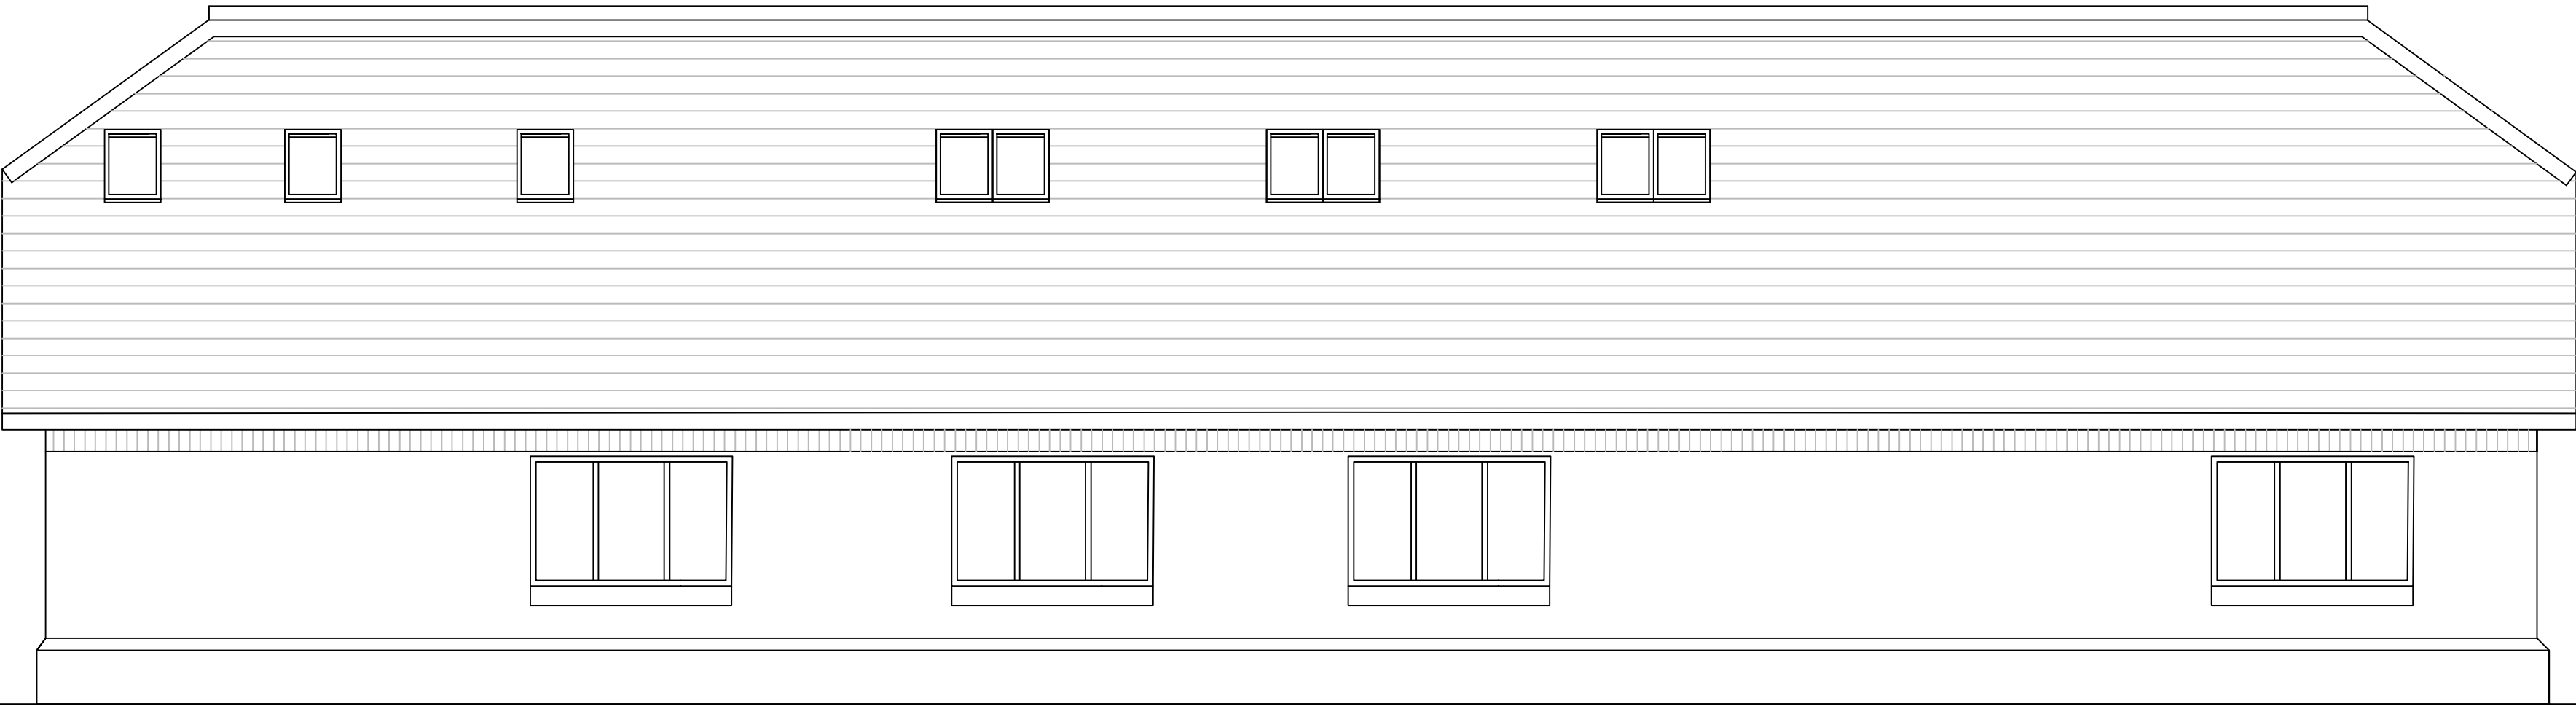

Rear Elevation 1:50

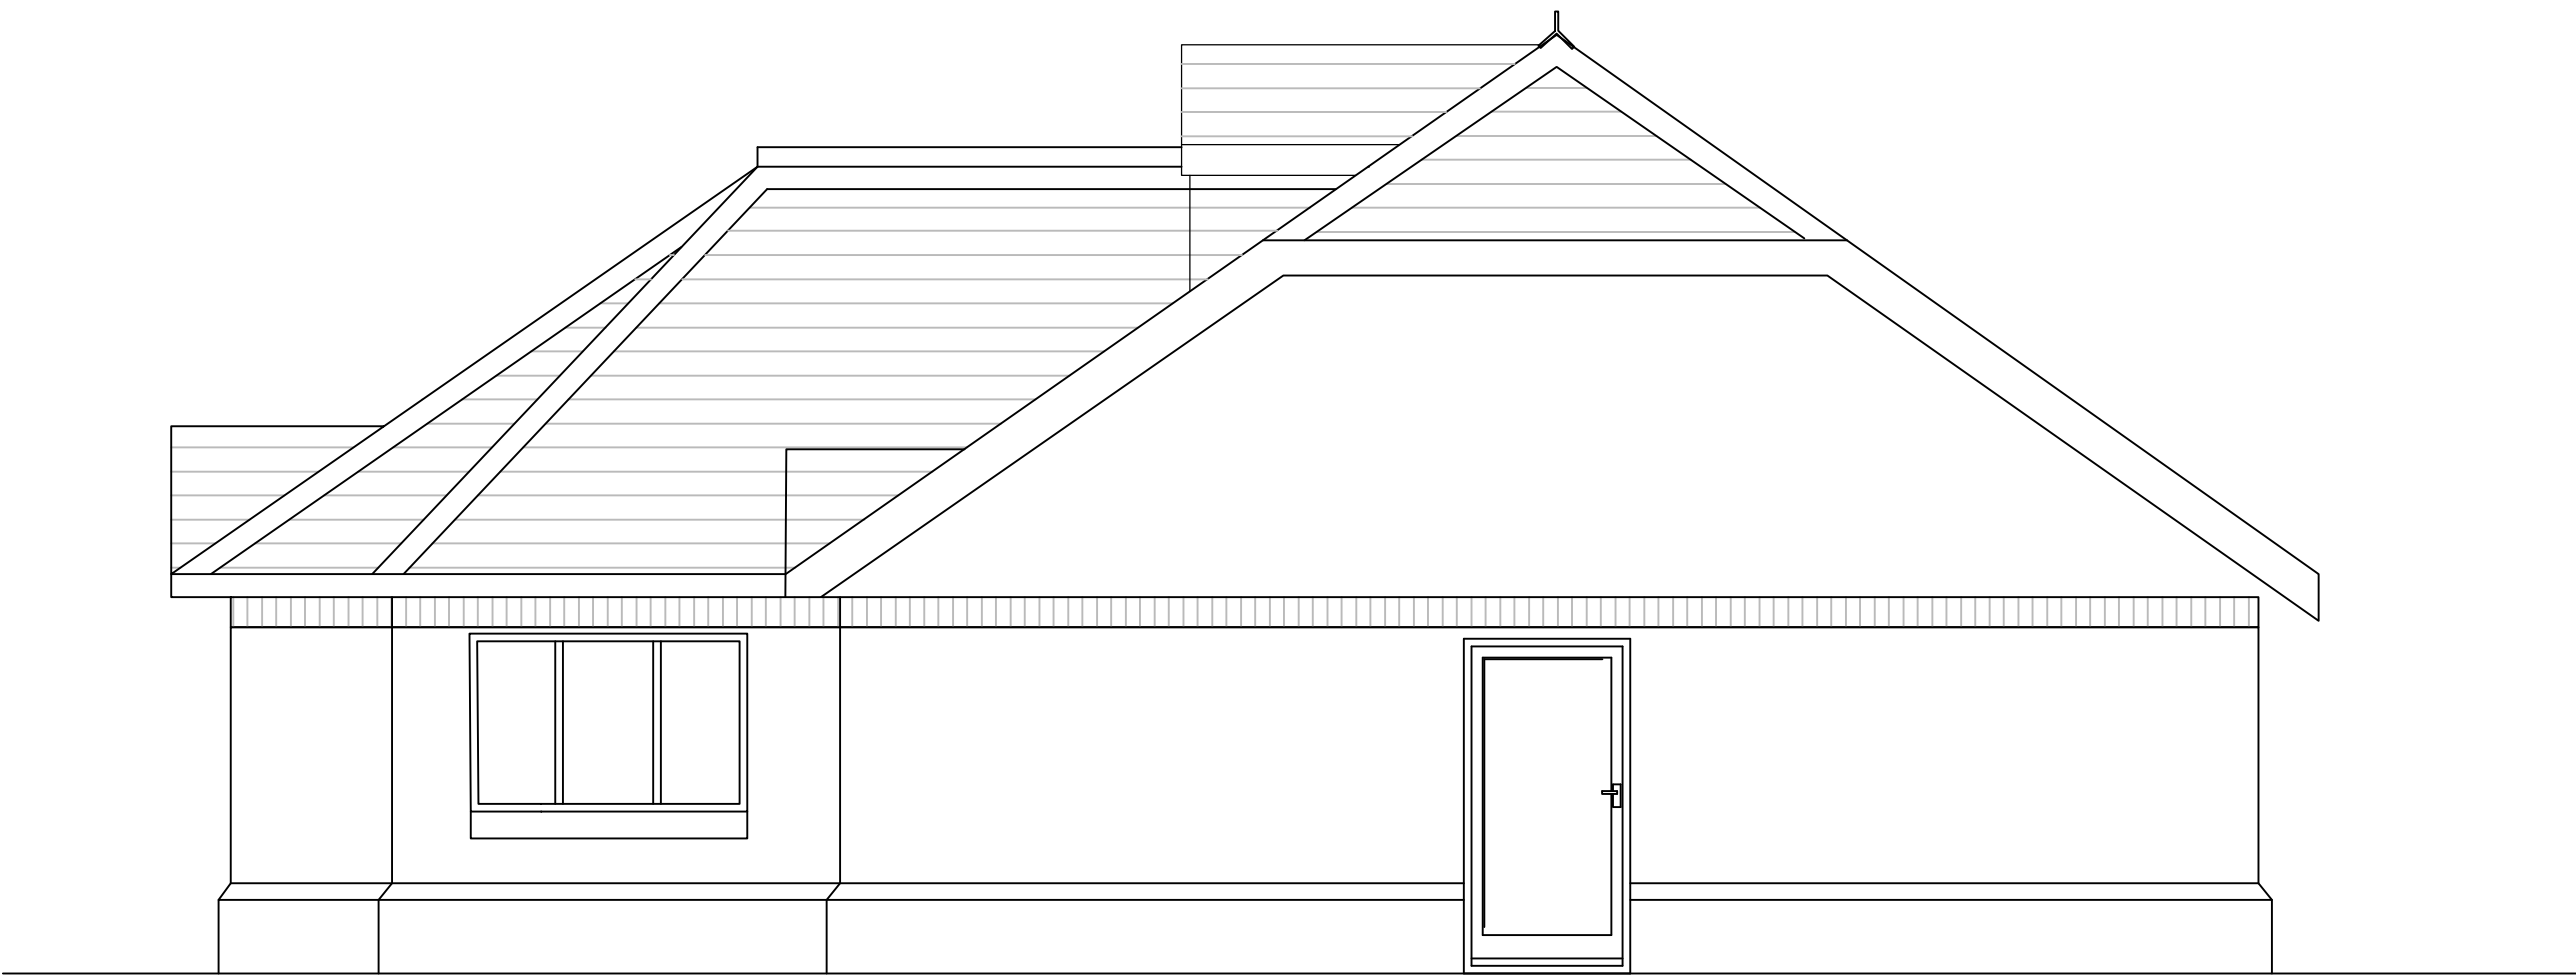

Side Elevation 1:50



Side Elevation 1:50

SKETCH
DRAWING

NOTES:

© Copyright of this drawing remains the property of
Buchan Rum Architects Limited and should not be reproduced
in full or parts or re-issued without written permission
from Buchan Rum Architects

These drawings must be read in conjunction
with the structural engineers drawings & details,
and with all other consultants, sub-contractor
and specialist drawings & details.

All dimensions are in millimetres, unless
stated otherwise.

All goods materials workmanship to conform with current
building regulations BSS and COP's.

All dimensions must be checked on site
and any discrepancies verified with the architect.

Do not scale from the drawing.

Any discrepancies between the drawings,
details and specification must be reported to
the architect immediately before work is put in hand.

All works to be carried out in full accordance with
current Building Regulations, British Standards
and all Health & Safety Regulations.

If in doubt please ask.

rev.	date	comment
amendments		
Client		
Blue Cross, Willenhall St, Newport NP19 0GE		
Use Title		
Meditation Centre		
Proposed Elevations		
BUCHAN RUM		
9 SAVILL ROAD LINDFIELD WEST SUSSEX RH162NY		
E : info@buchanrumarchitecture.co.uk		
Scale	1:50	Size A1
Drawn By	BR	Rev
Drawing number:	24_189_FL_220	03