



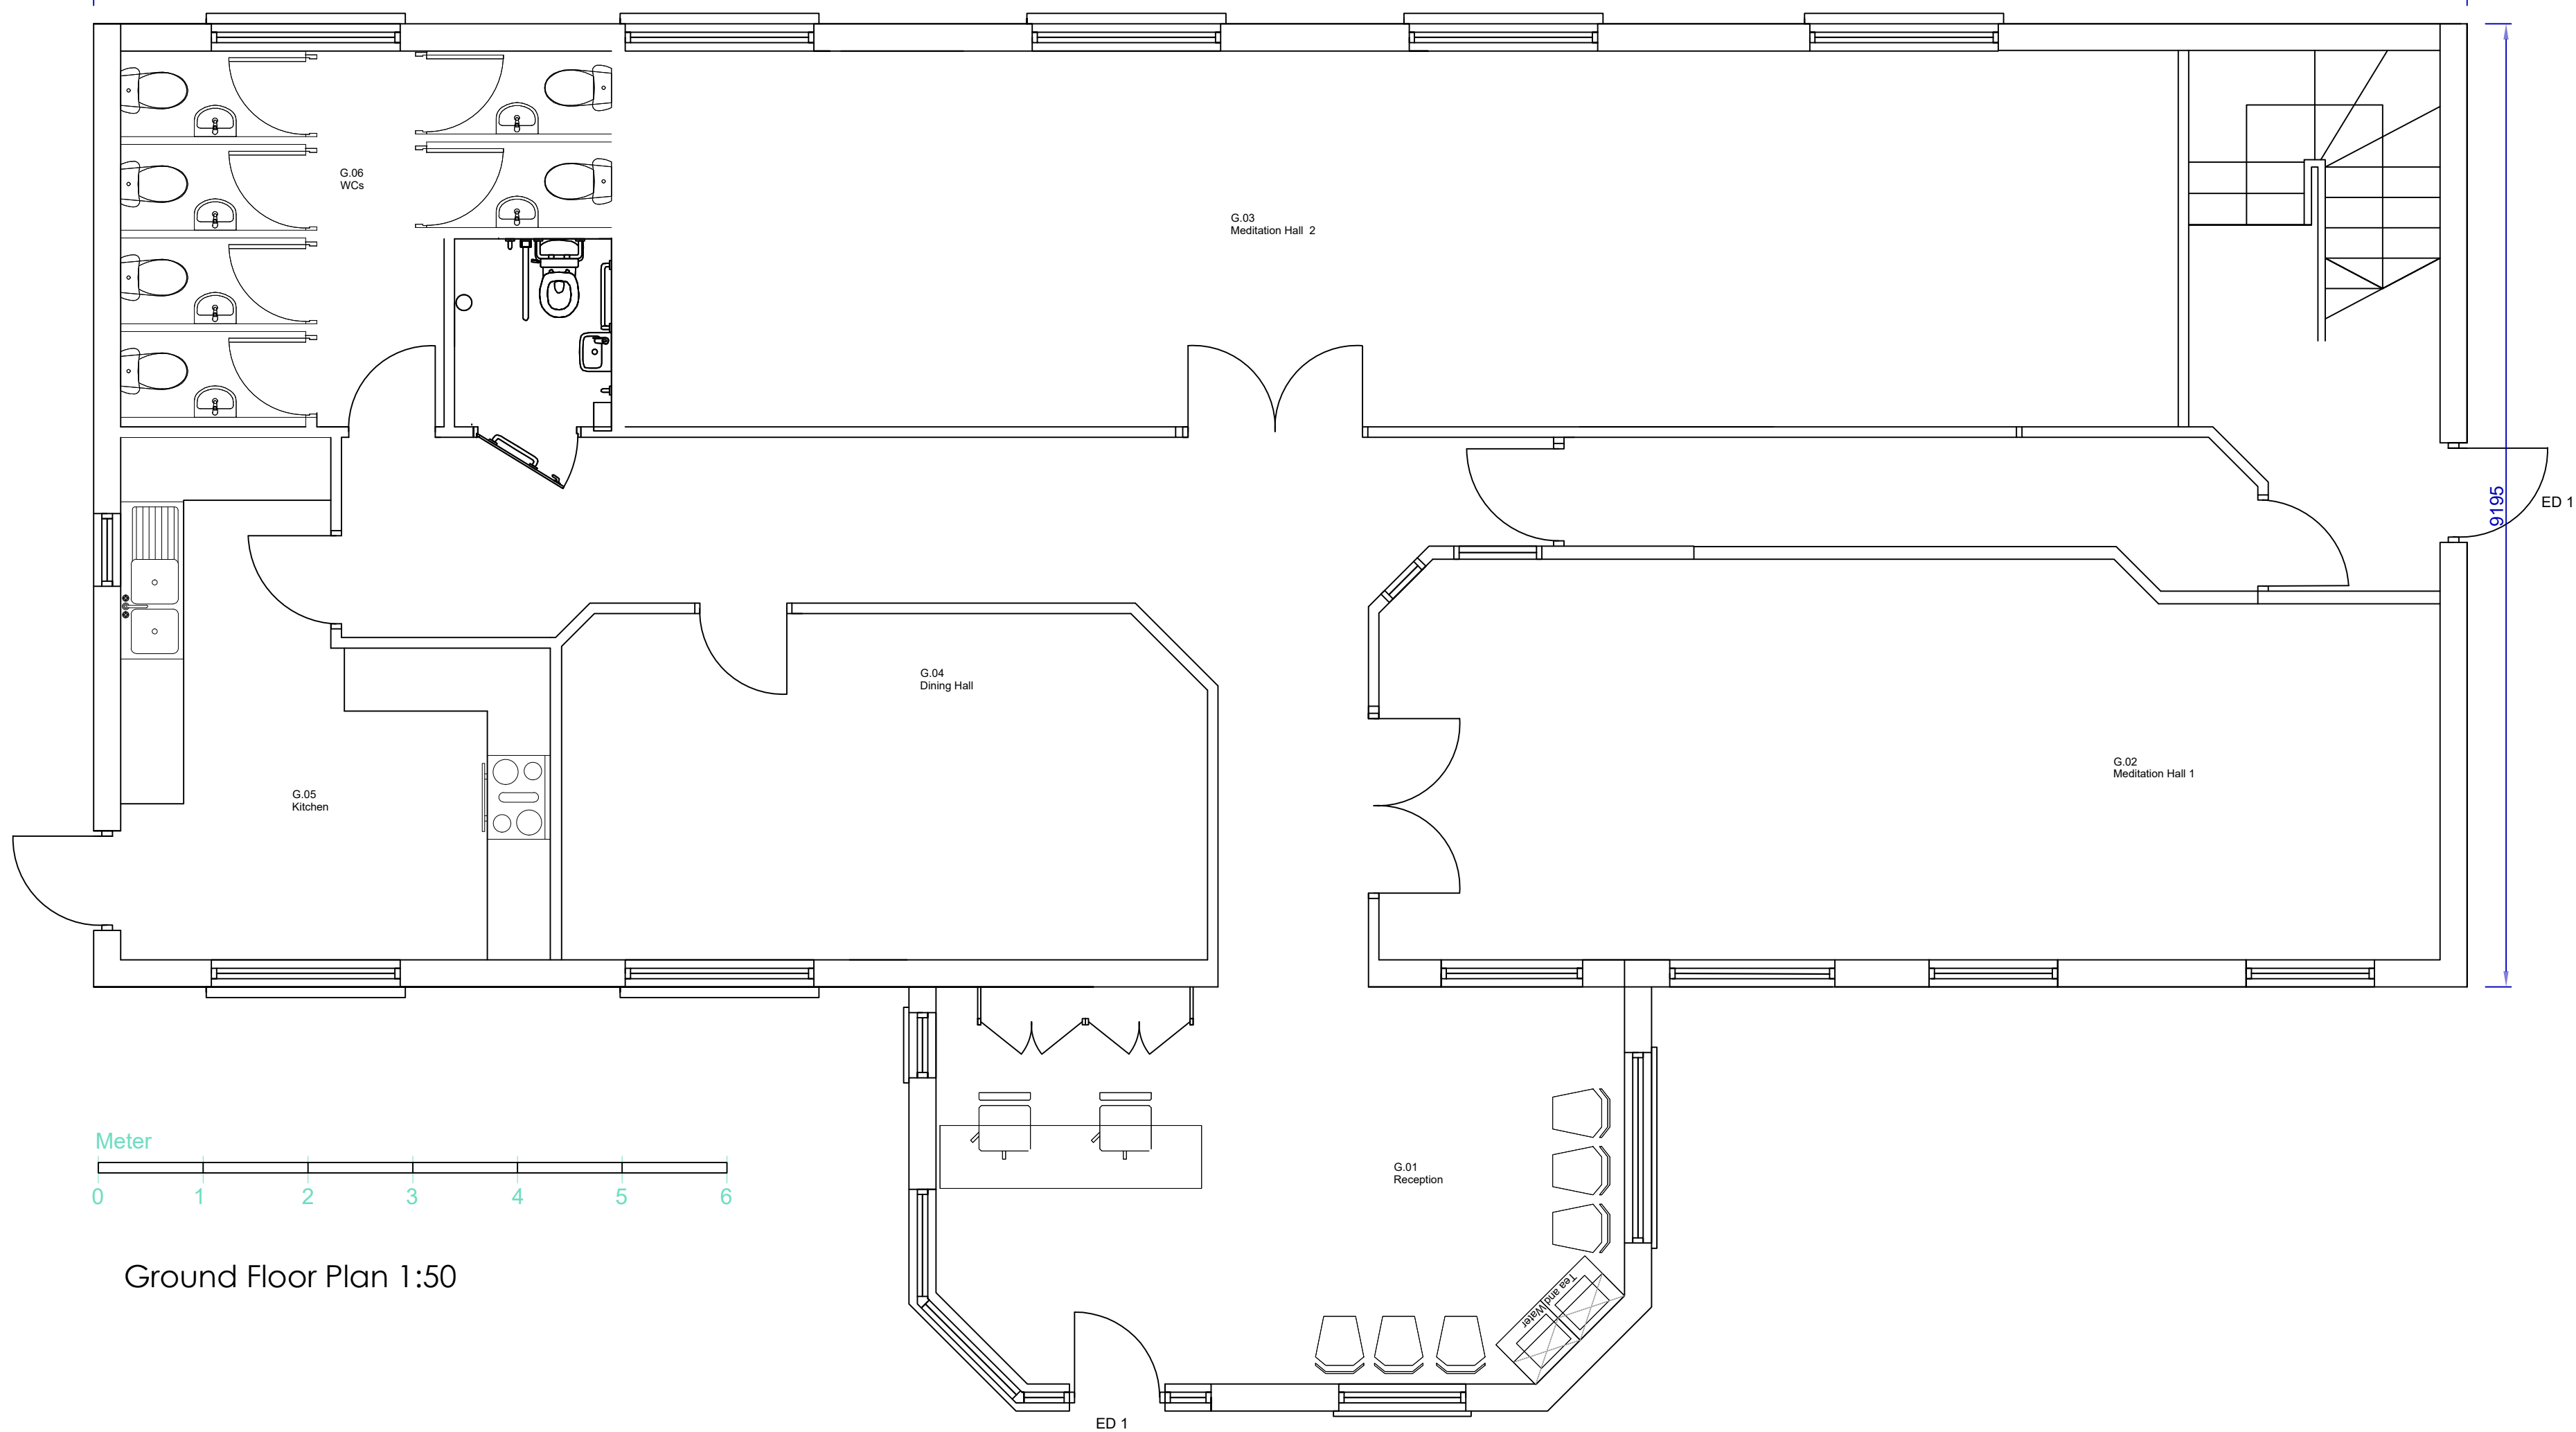

Ground Floor Plan 1:50

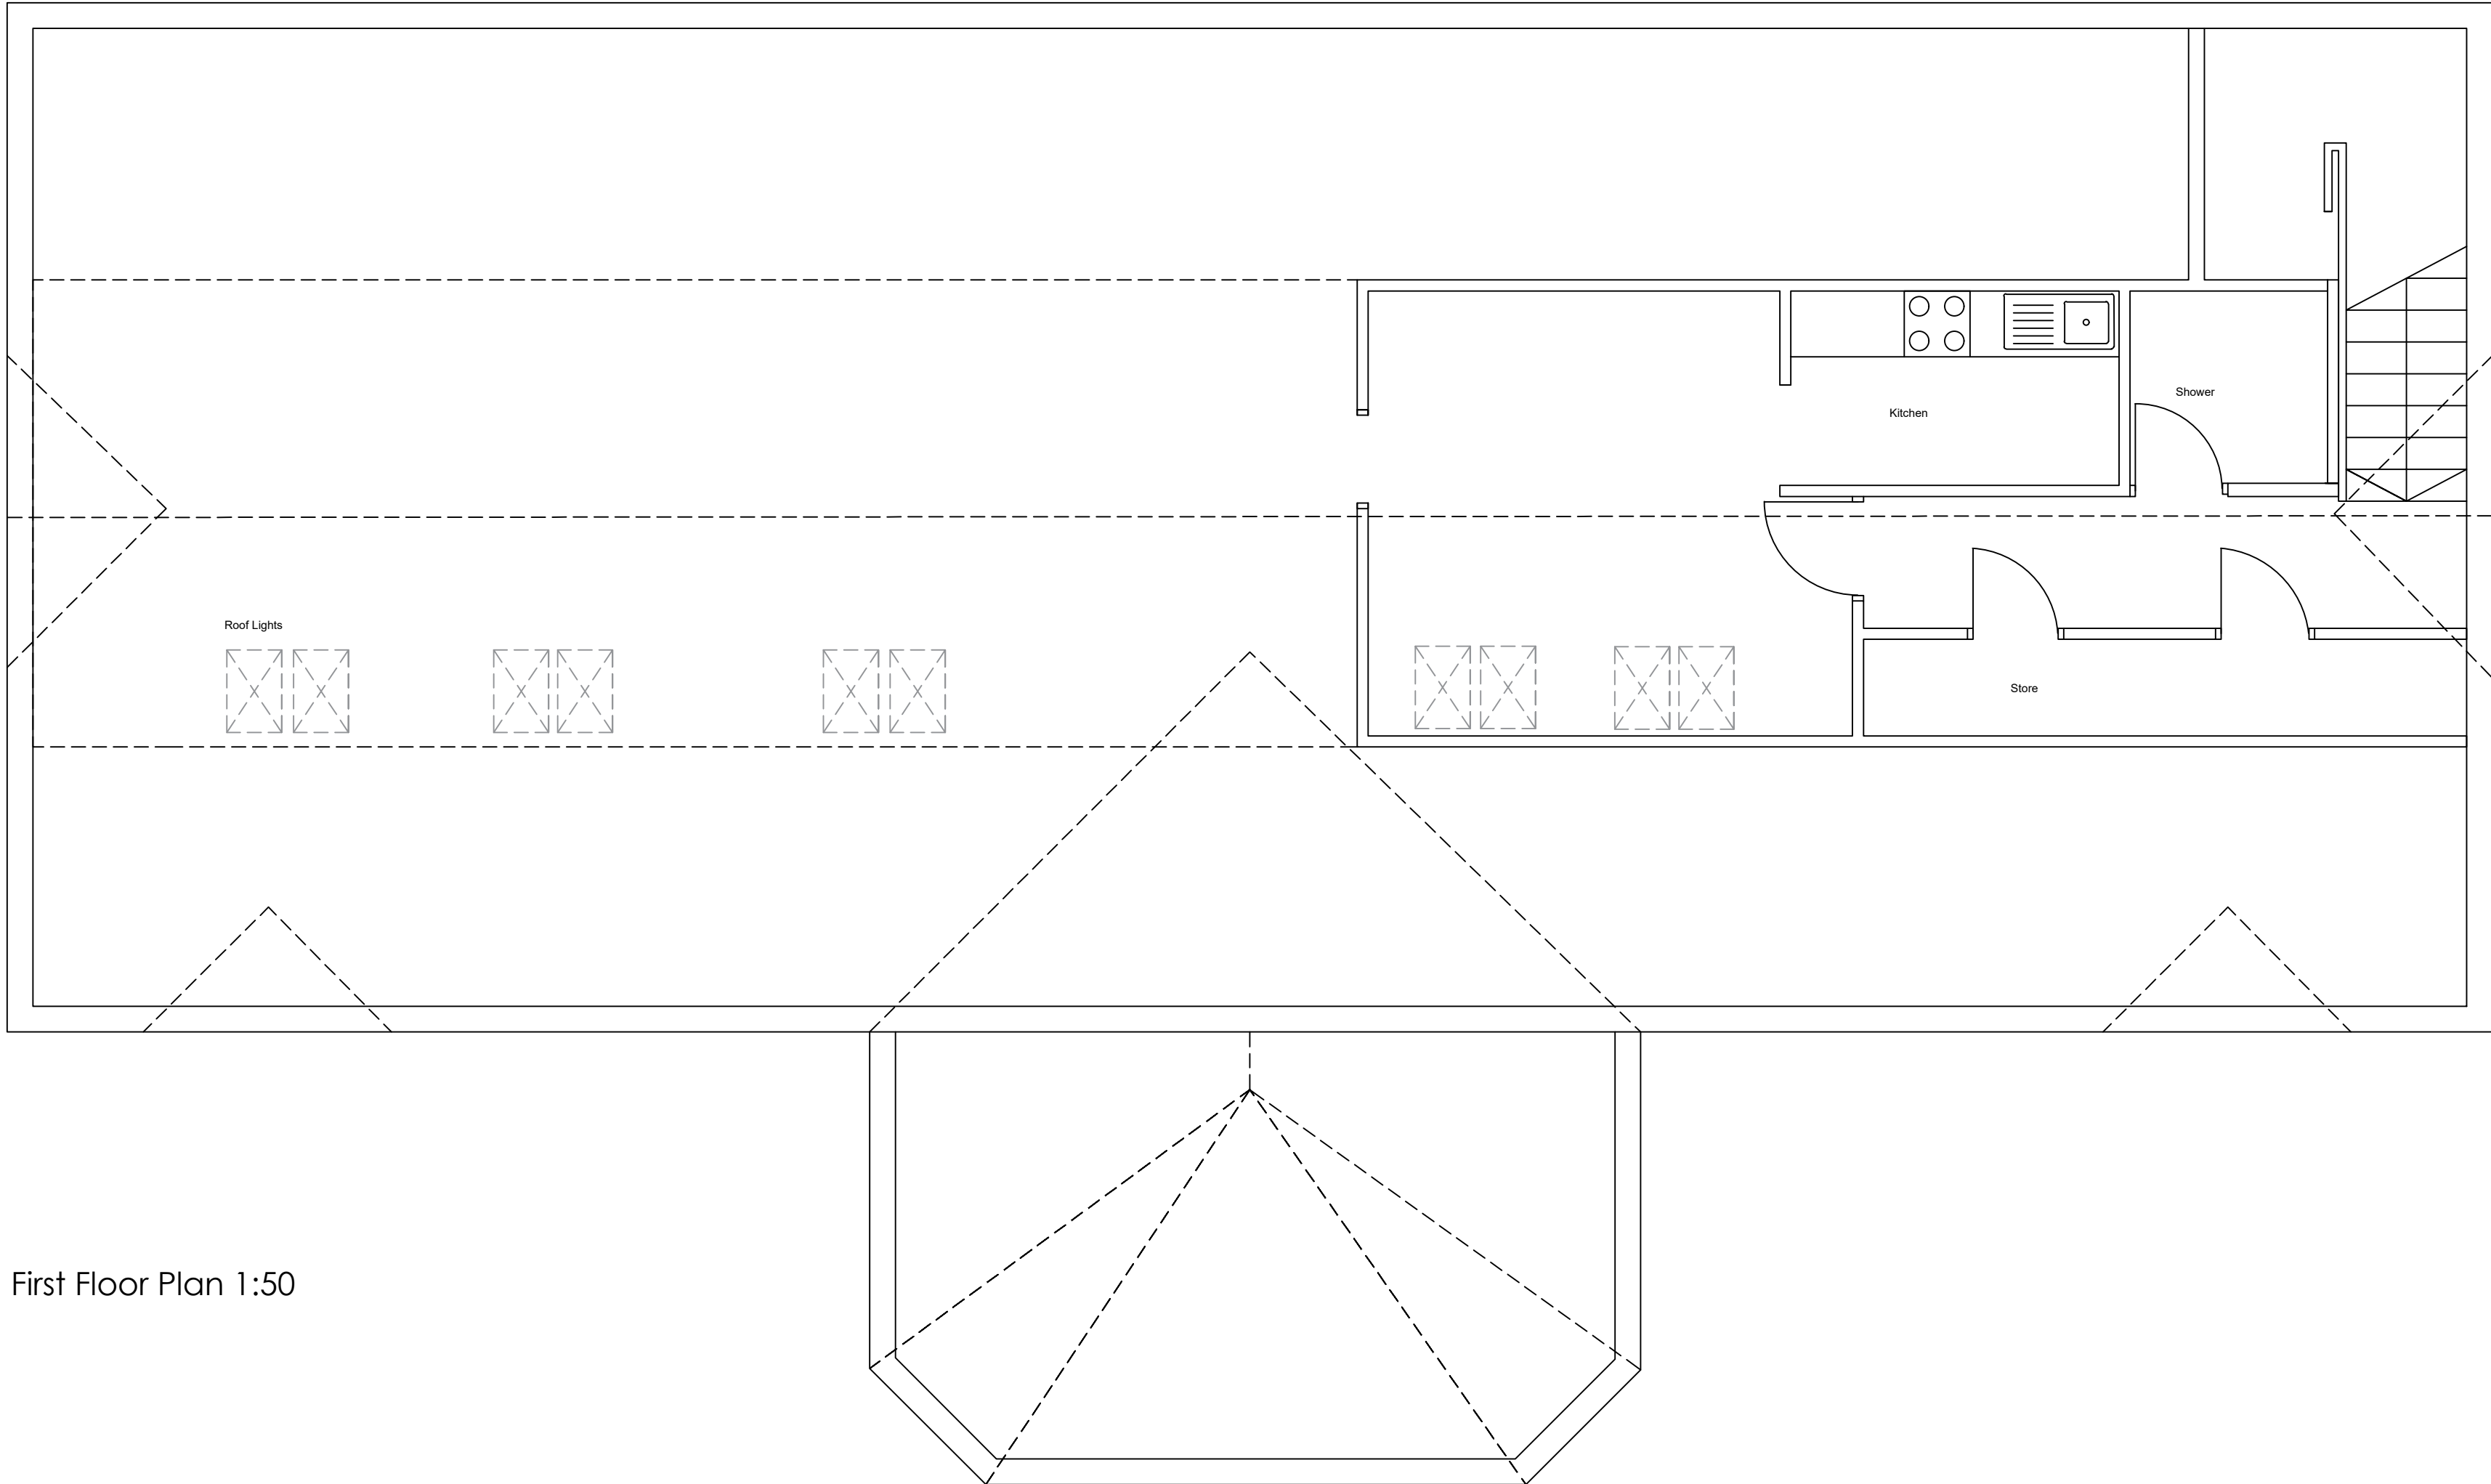

First Floor Plan 1:50

SKETCH
DRAWING

NOTES:
- © Copyright of this drawing remains the property of
Buchan Rum Architects Limited and should not be reproduced
in full or parts or re-issued without written permission
from Buchan Rum Architects
- These drawings must be read in conjunction
with the structural engineers drawings & details,
and with all other consultants, sub-contractor
and specialist drawings & details.
- All dimensions are in millimetres, unless
stated otherwise.
- All goods materials workmanship to conform with current
building regulations BSS and COP's.
- Do not scale from the drawing
- Any discrepancies between the drawing,
details and specification must be reported to
the architect immediately before work is put in hand.
- All works to be carried out in full accordance with
current Building Regulations, British Standards
and all Health & Safety Regulations
- If in doubt please ask.

rev.	date	comment
amendments		

Client:
Blue Cross, Willenhall St,
Newport NP19 0GE

Job Title:
Meditation Centre

Existing Floor Plans

BUCHAN RUM
9 SAVILL ROAD
LINDFIELD
WEST SUSSEX RH162NY
E : info@buchanrumarchitecture.co.uk

Scale	Size
1:50	A1
Drawn By	Rev
03/2023	BR
Drawing number: 24_189_FL_301	