


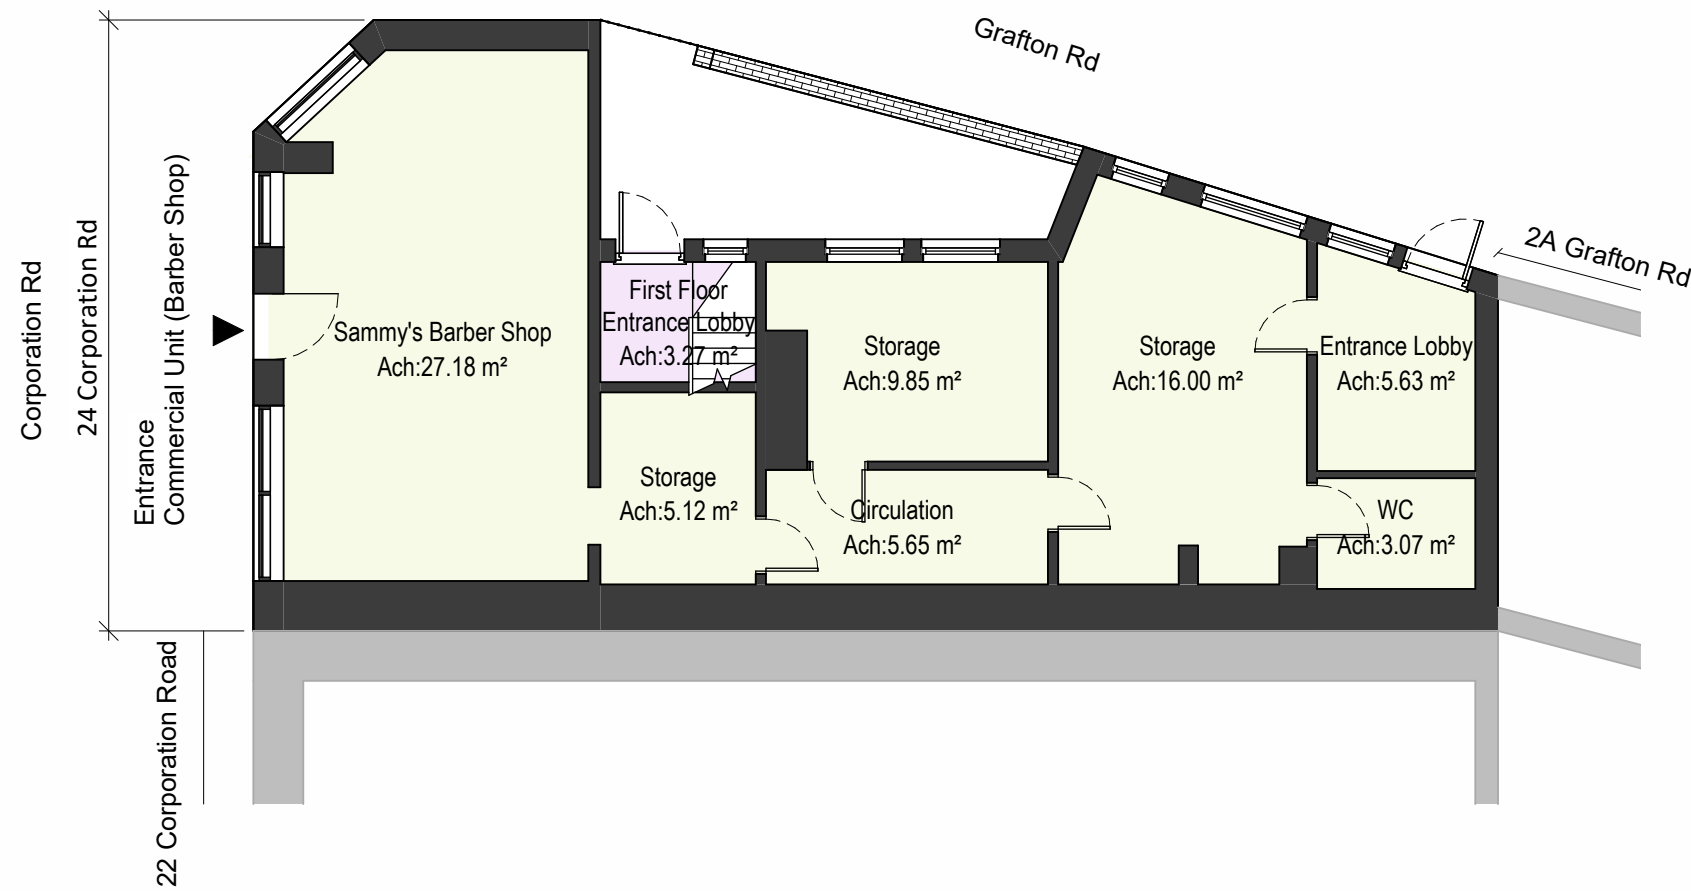


Existing Ground Floor Plan
1 : 100





Existing East Elevation
1 : 100

- Commercial Unit (Barber Shop)
- Commercial Unit 2 (Formerly an Office - Currently Vaccant)

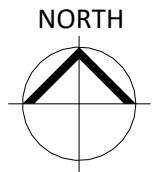


Location Plan
1 : 1250

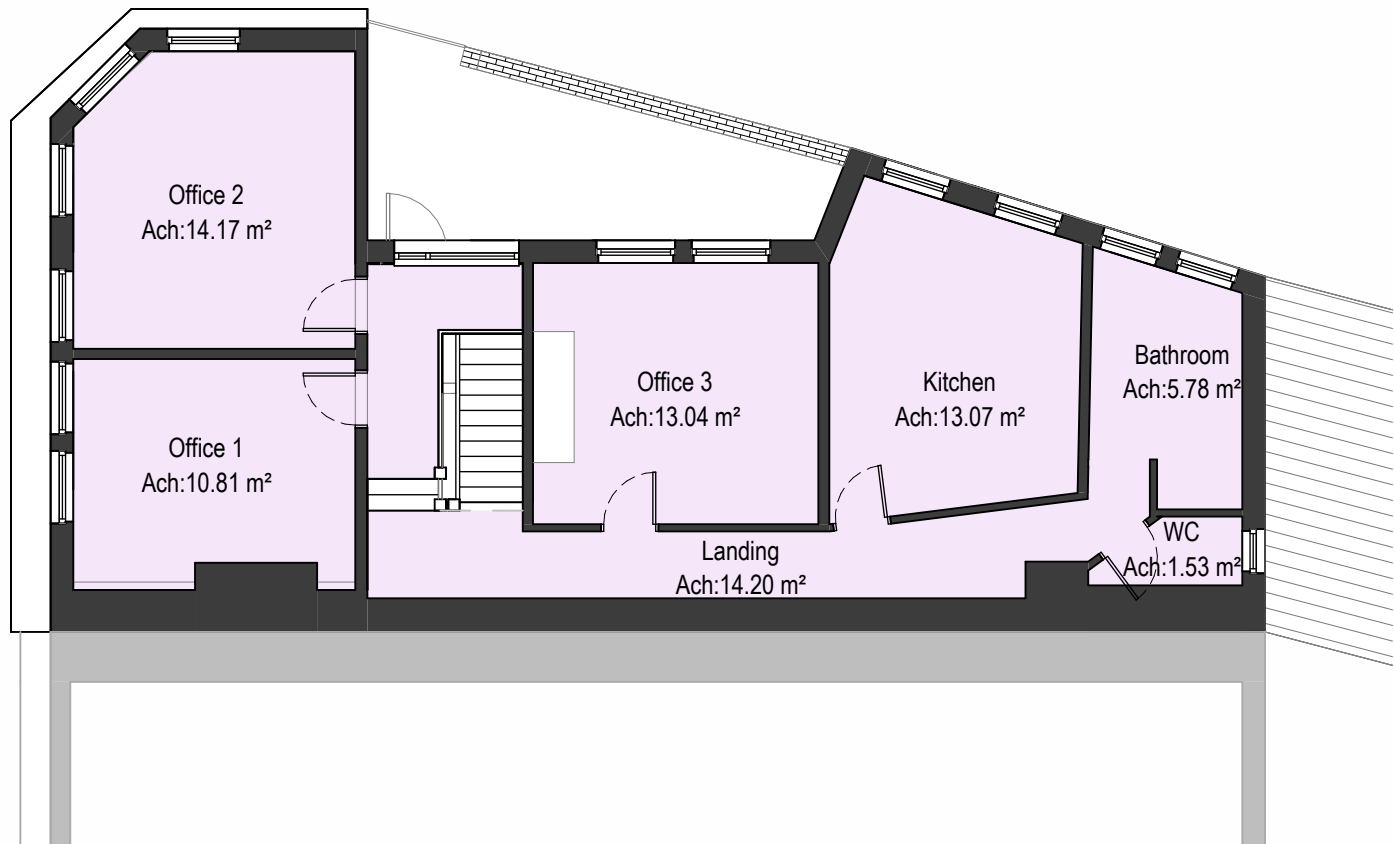 


Existing First Floor Plan
1 : 100




Existing South Elevation
1 : 100

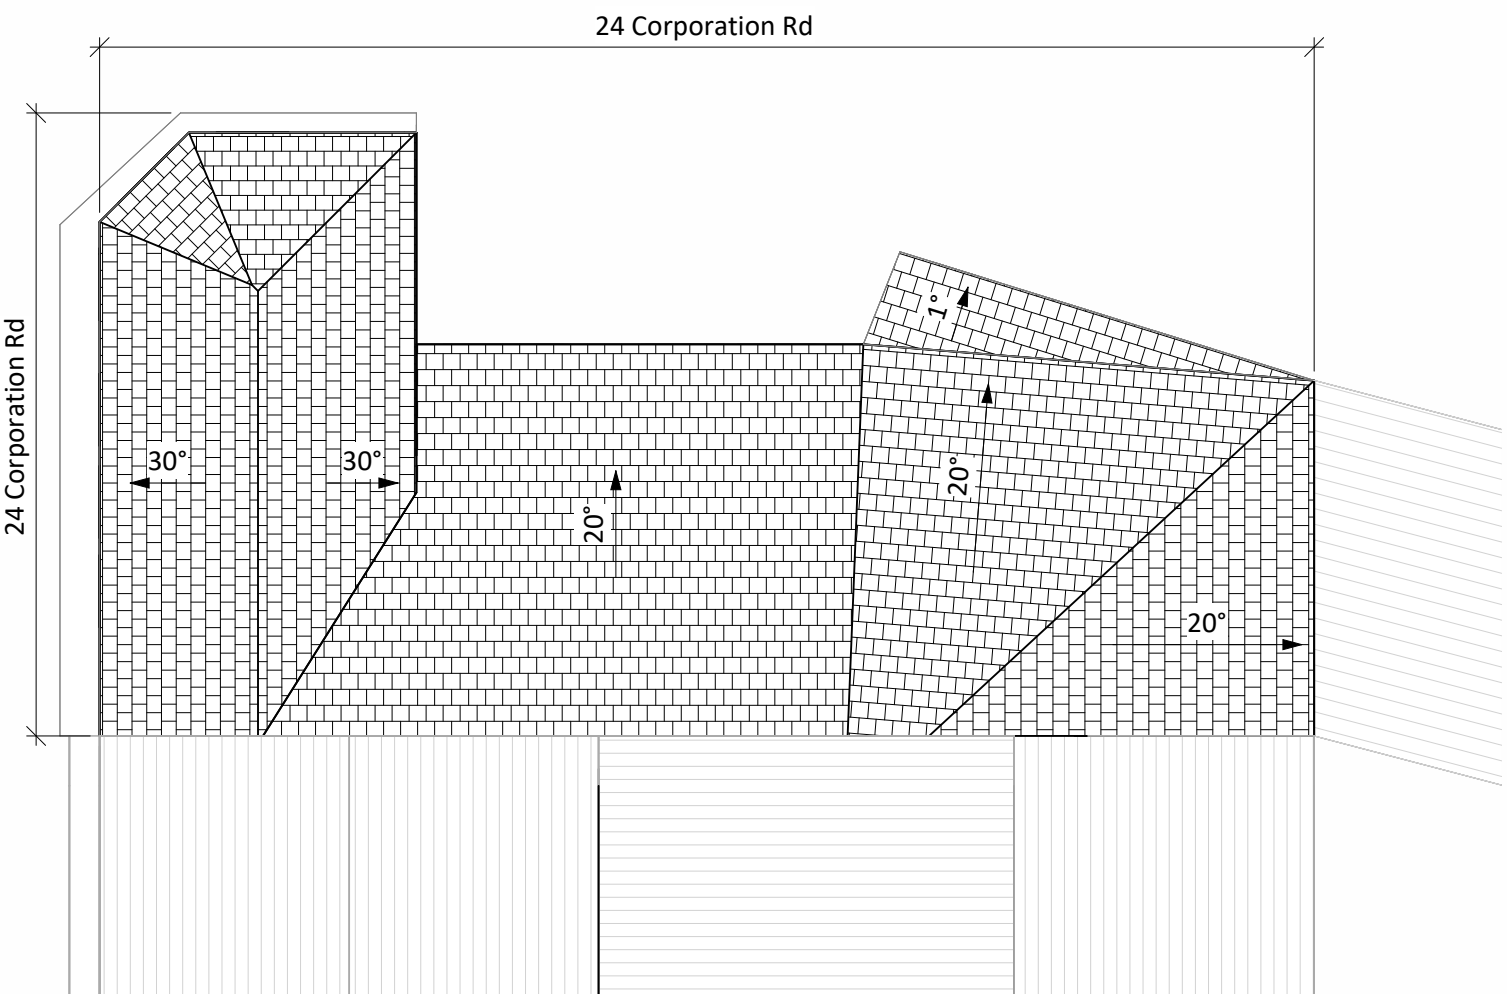

Existing Roof Plan
1 : 100

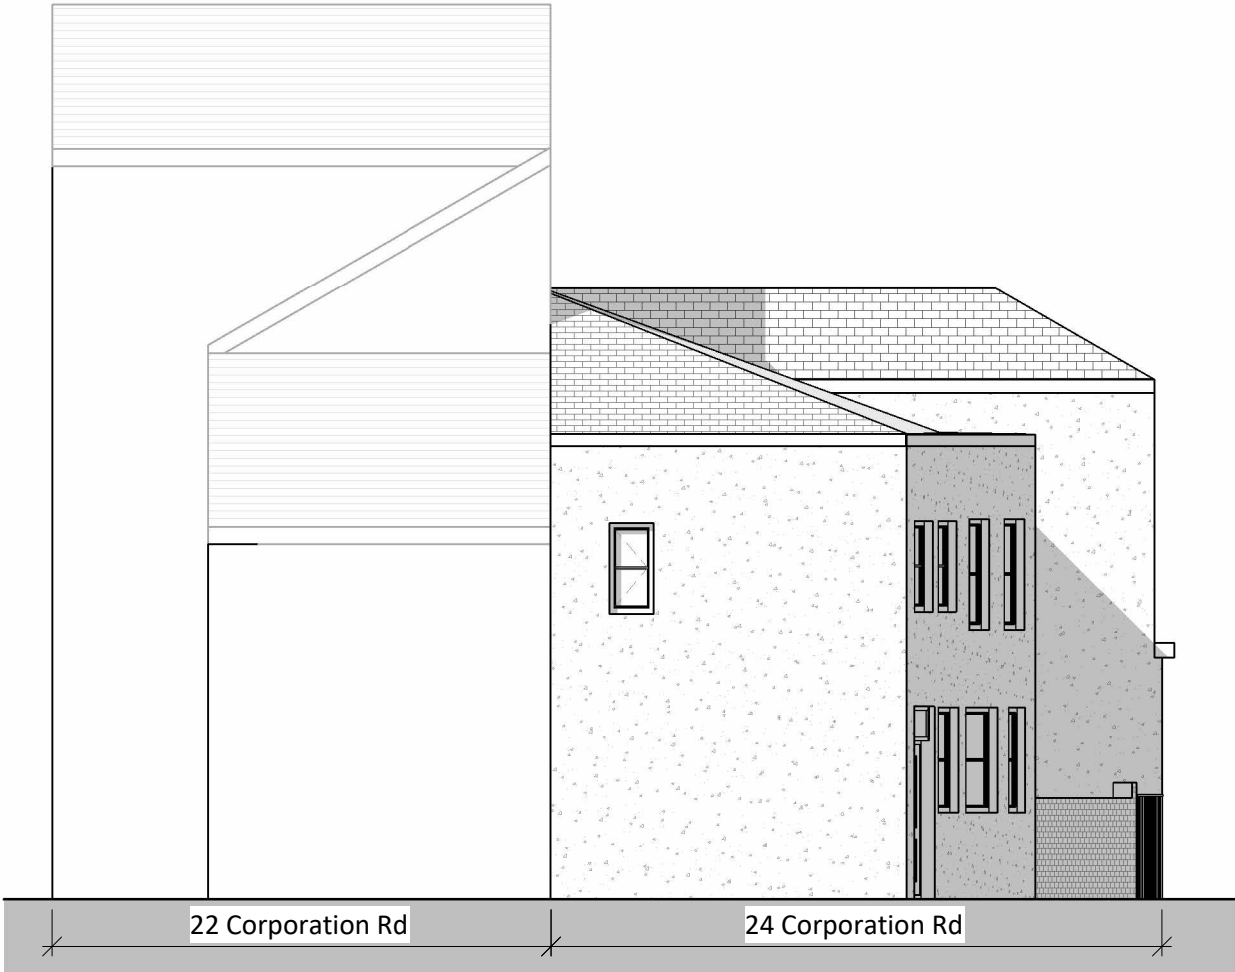

Existing West Elevation
1 : 100

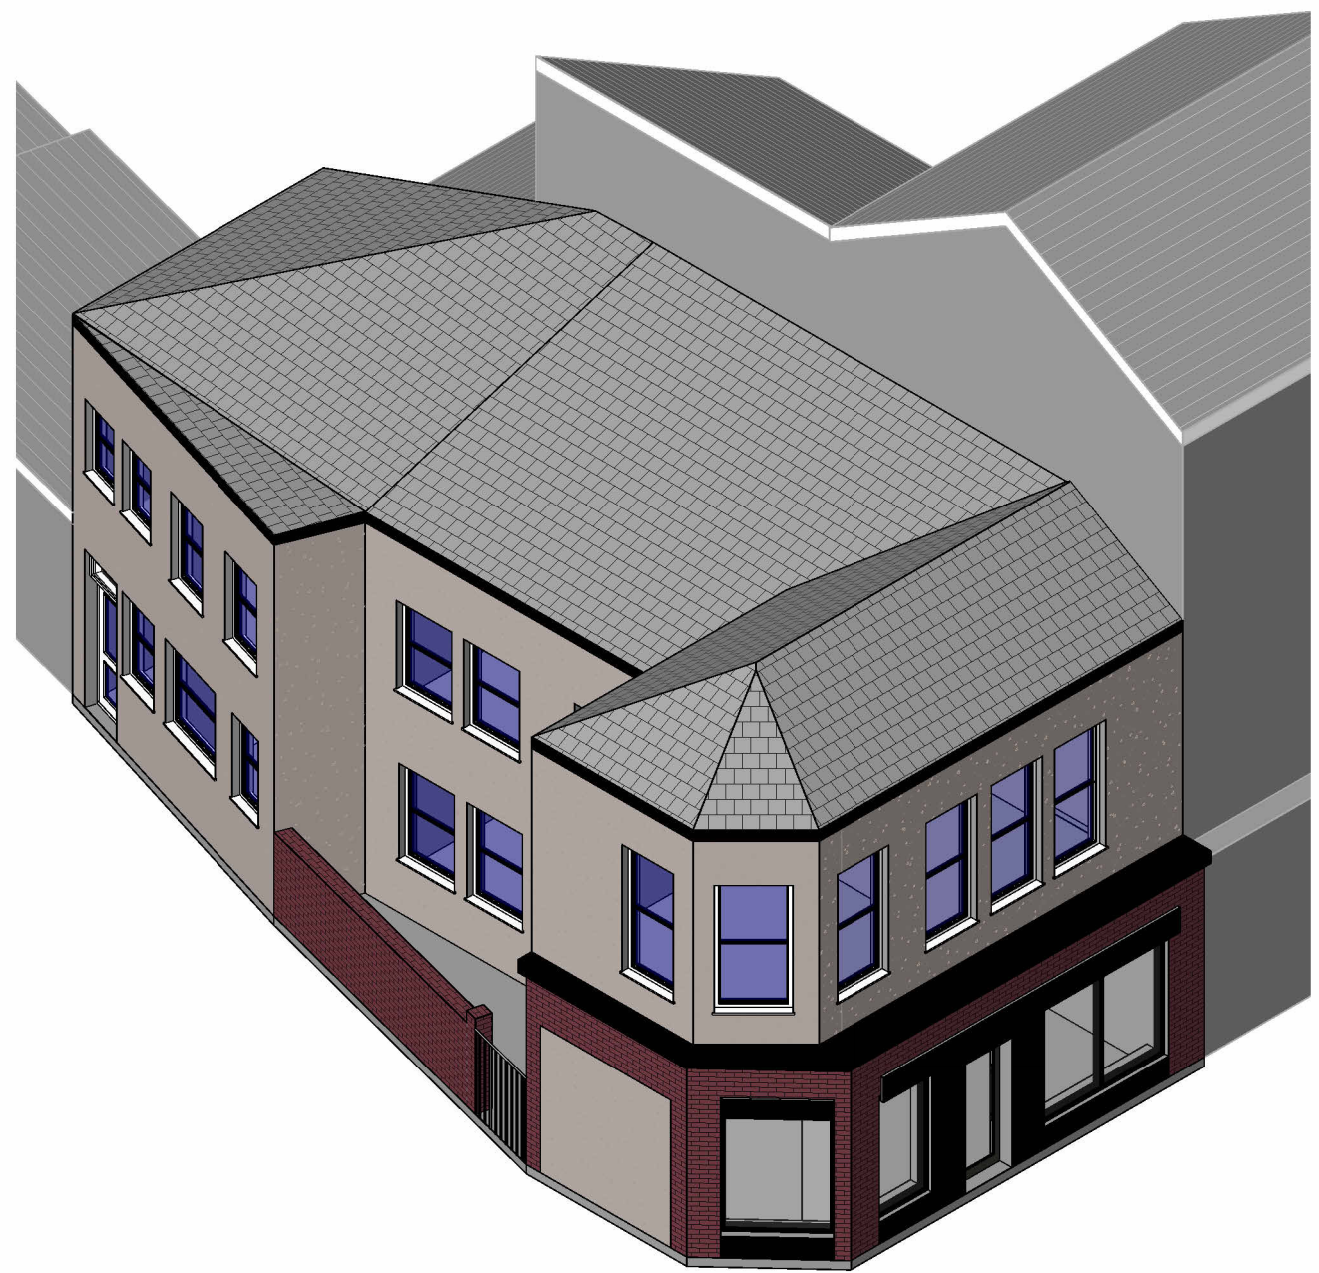

Existing 3D View

REV	DATE	DESCRIPTION	BY
CLIENT			DRAWN
Mr S Nasser			GA
CHECKED			AJ

SSA Sustainable Studio Architects
1 Gold Tops, Newport NP20 4PG
www.sustainablestudio.co.uk
© Sustainable Studio Architects 2024

PROJECT
24 Corporation Road
Newport Gwent
NP19 0AR

DRAWING TITLE
Existing Drawings

DRAWING STATUS	SCALE
PL : PLANNING	As indicated @ A1
NUMBER	REVISION
PL-001	