



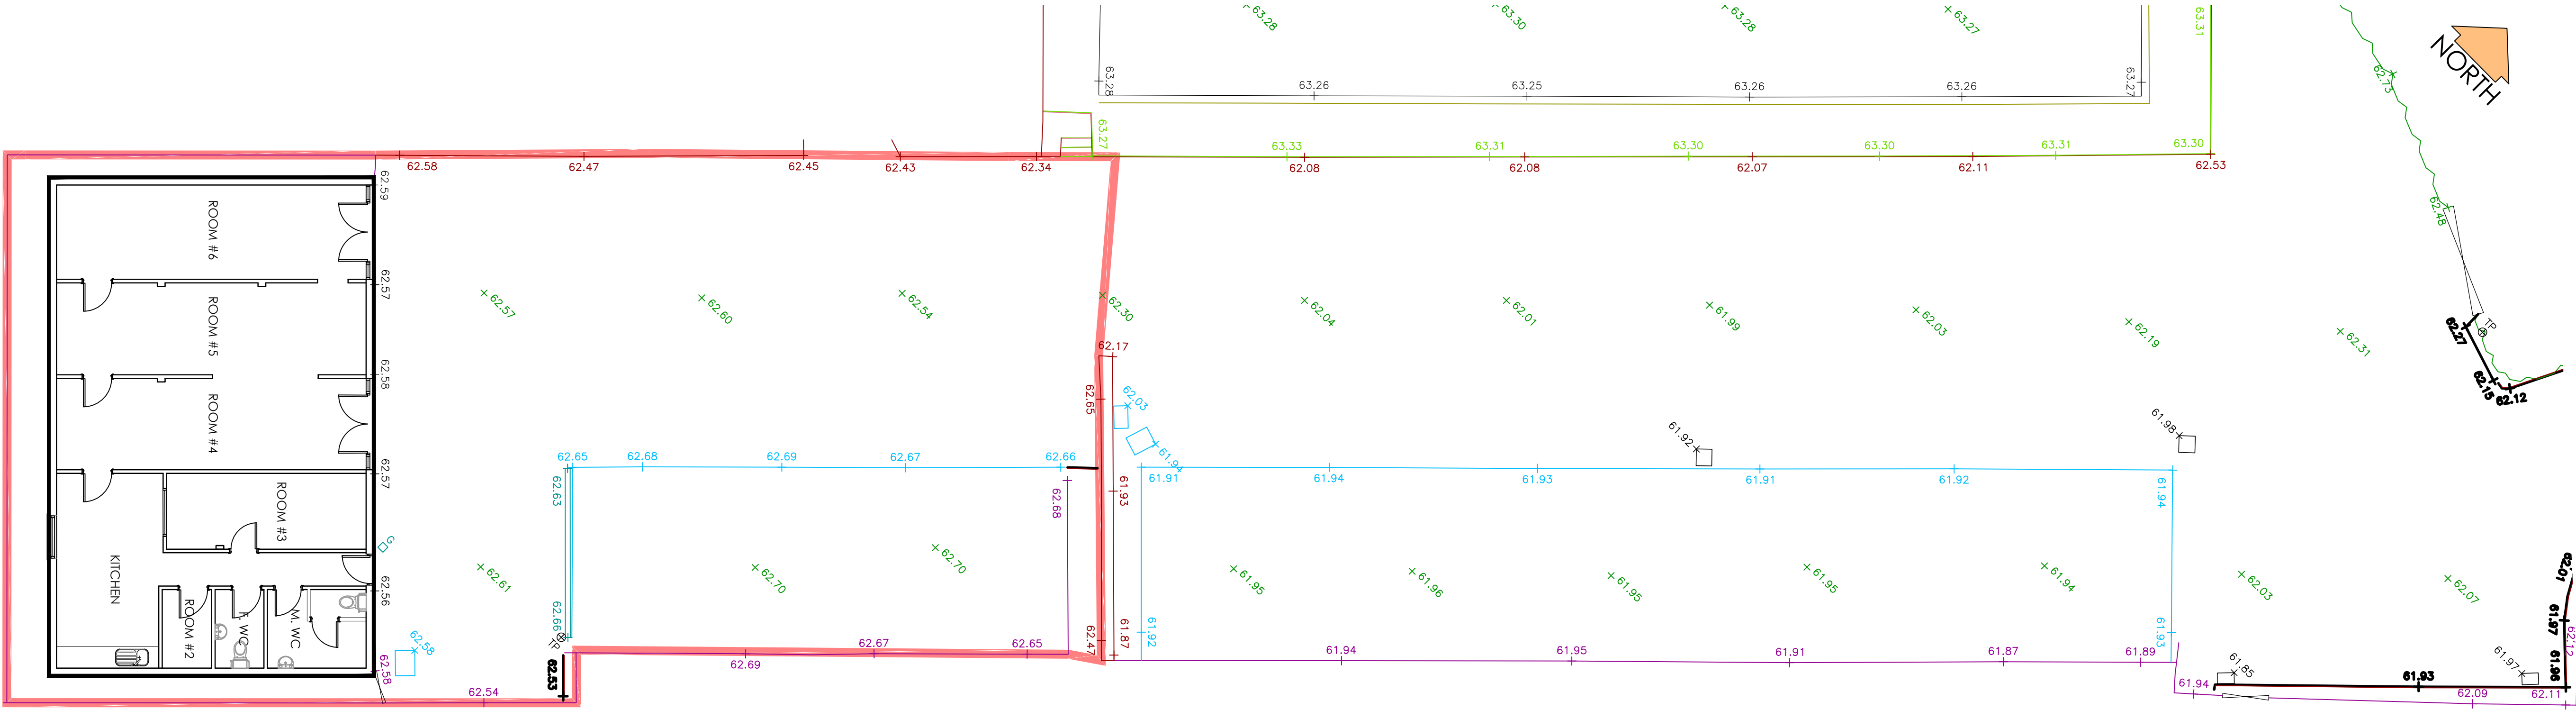


EXISTING SITE LAYOUT
Scale 1:100

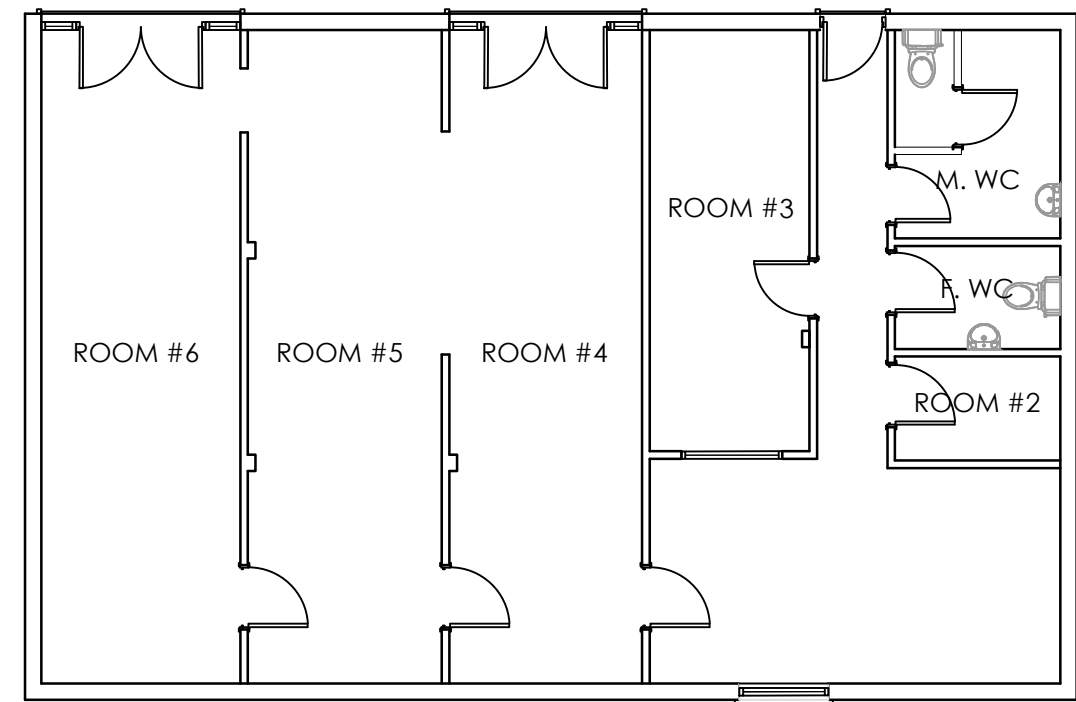

FLOOR PLAN - PROPSOED

EXISTING PLANS - Garage
Scale 1:100

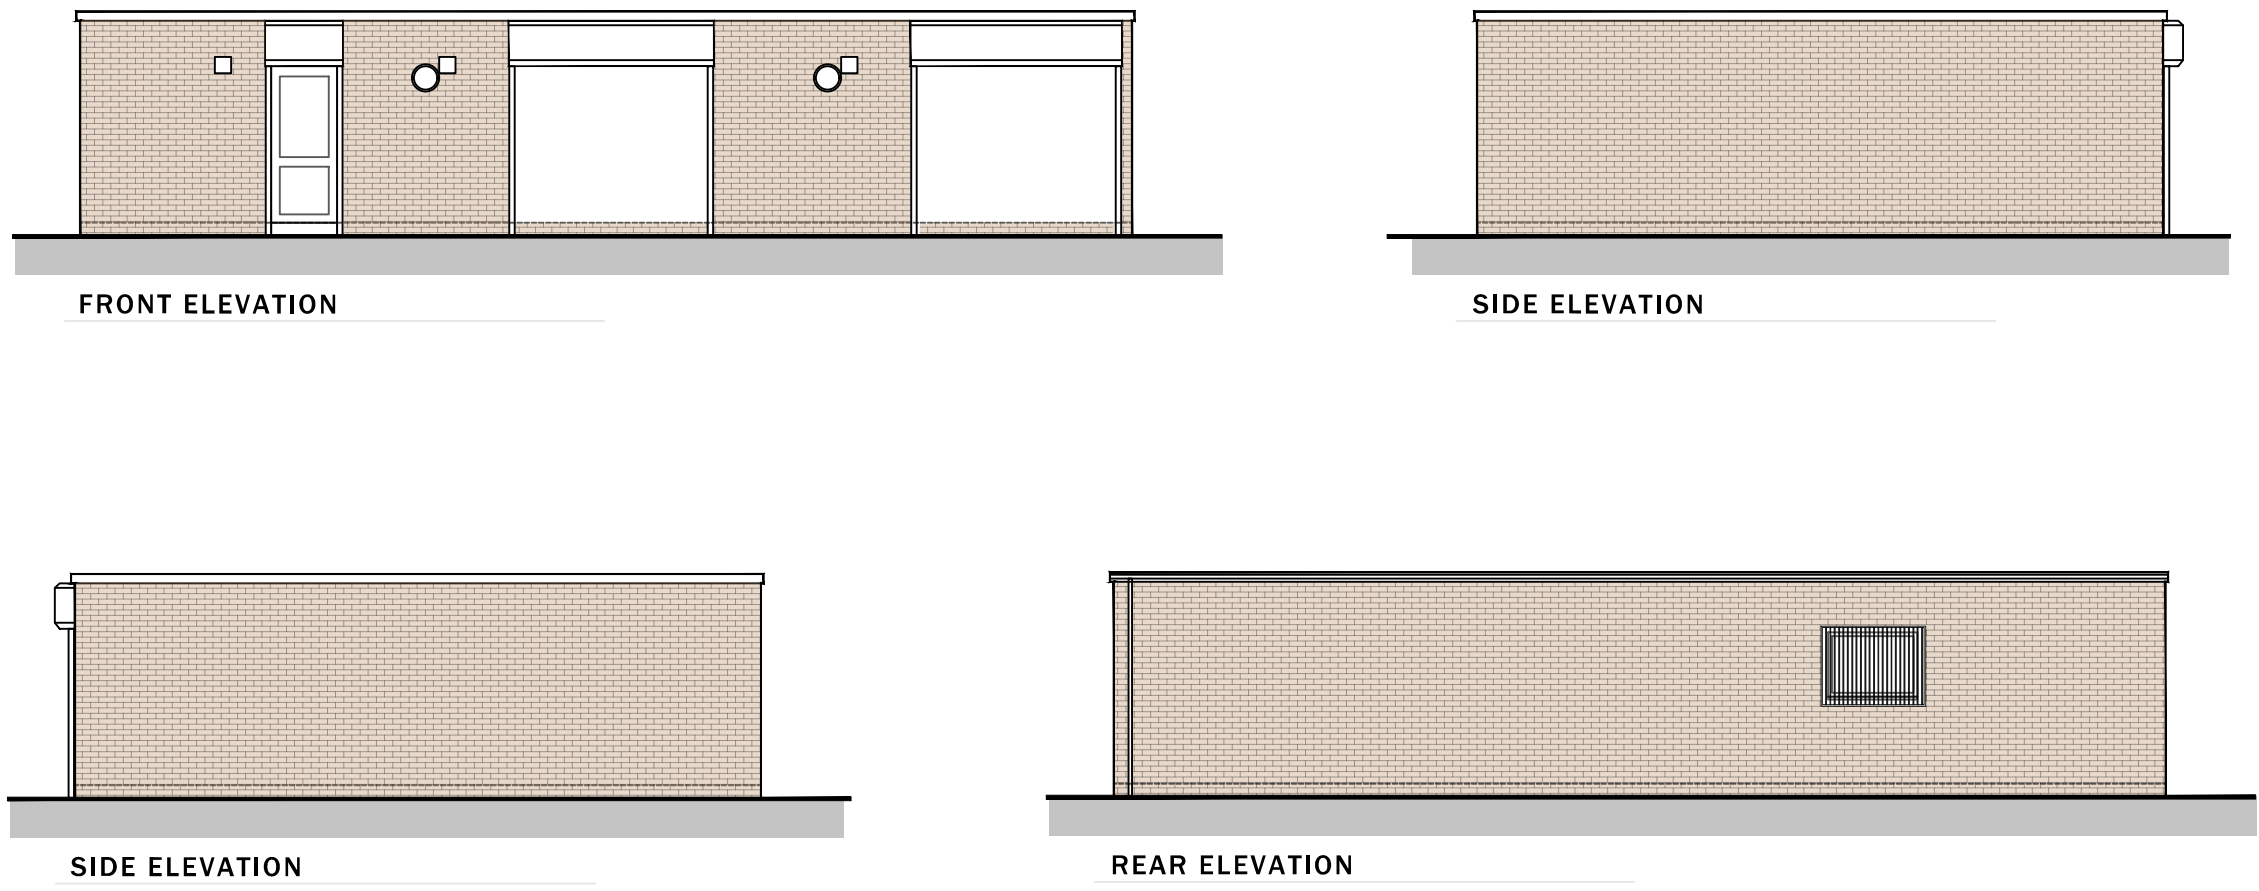

EXISTING ELEVATIONS - Garage
Scale 1:100

Client	Drawing No	Scale	Revision
Hedynn HA	LT2508.04.01	1:100 @ A1	A
Job Title	Drawing Title	Date	Checked
Menshed, Gaer Garages	Existing Works	Sept 25	KWL