


NOTES:- RESPONSIBILITY IS NOT ACCEPTED FOR ERRORS MADE BY OTHERS IN SCALING FROM THIS DRAWING. ALL CONSTRUCTION INFORMATION SHOULD BE TAKEN FROM FIGURED DIMENSIONS ONLY. ALL DIMENSIONS ARE IN MILLIMETERS

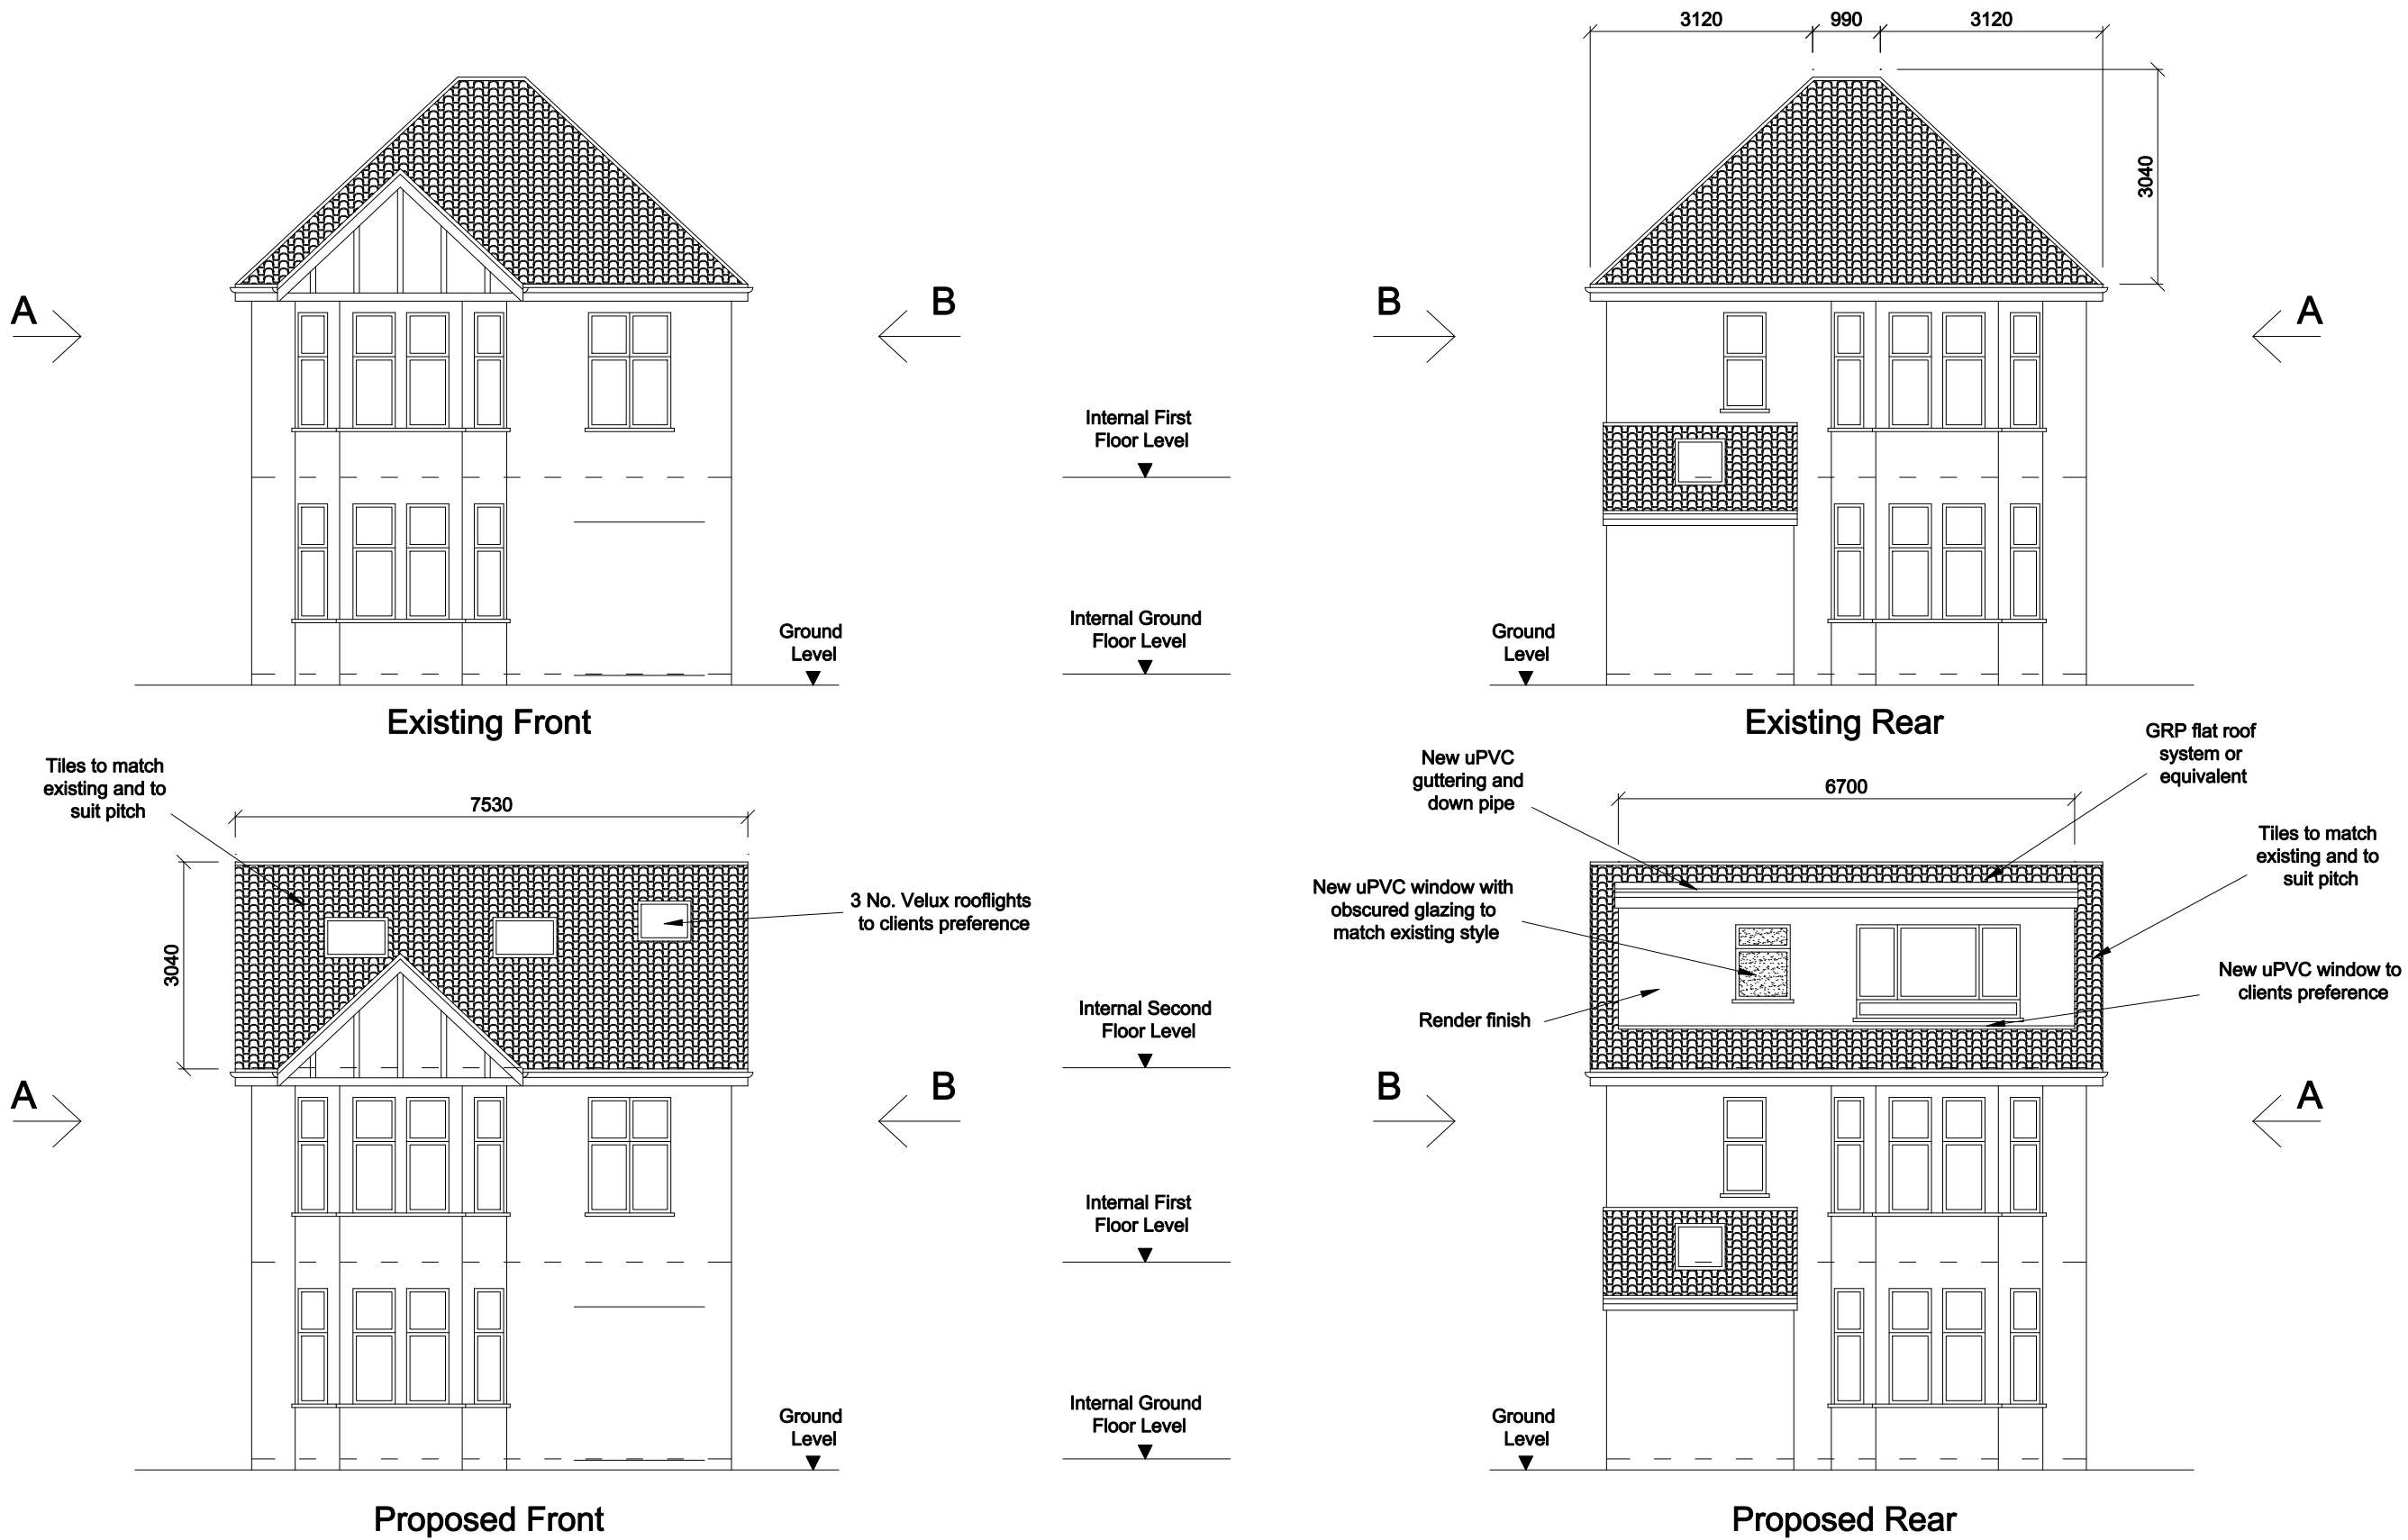

Clifton Design (Bristol)
17 Lower Redland Road
Redland
Bristol
BS6 6TB
0117 973 6000

Rev:

Description of Changes:

-

-

Drawn:

-

Date:

-

1:100 @ A3



Client:

Mrs R Kavanagh

Address:

24 The Coldra, Newport

Postcode:

NP18 2LP

Date:

Sep 2026

Drawing Title:

Front / Rear Elevations

Drawing No: 24/TC/N/07/P

Drawn: D.H

Option: -

Rev: -