


NOTES:- RESPONSIBILITY IS NOT ACCEPTED FOR ERRORS MADE BY OTHERS IN SCALING FROM THIS DRAWING. ALL CONSTRUCTION INFORMATION SHOULD BE TAKEN FROM FIGURED DIMENSIONS ONLY. ALL DIMENSIONS ARE IN MILLIMETERS

H = Hip
R = Ridge
V = Valley

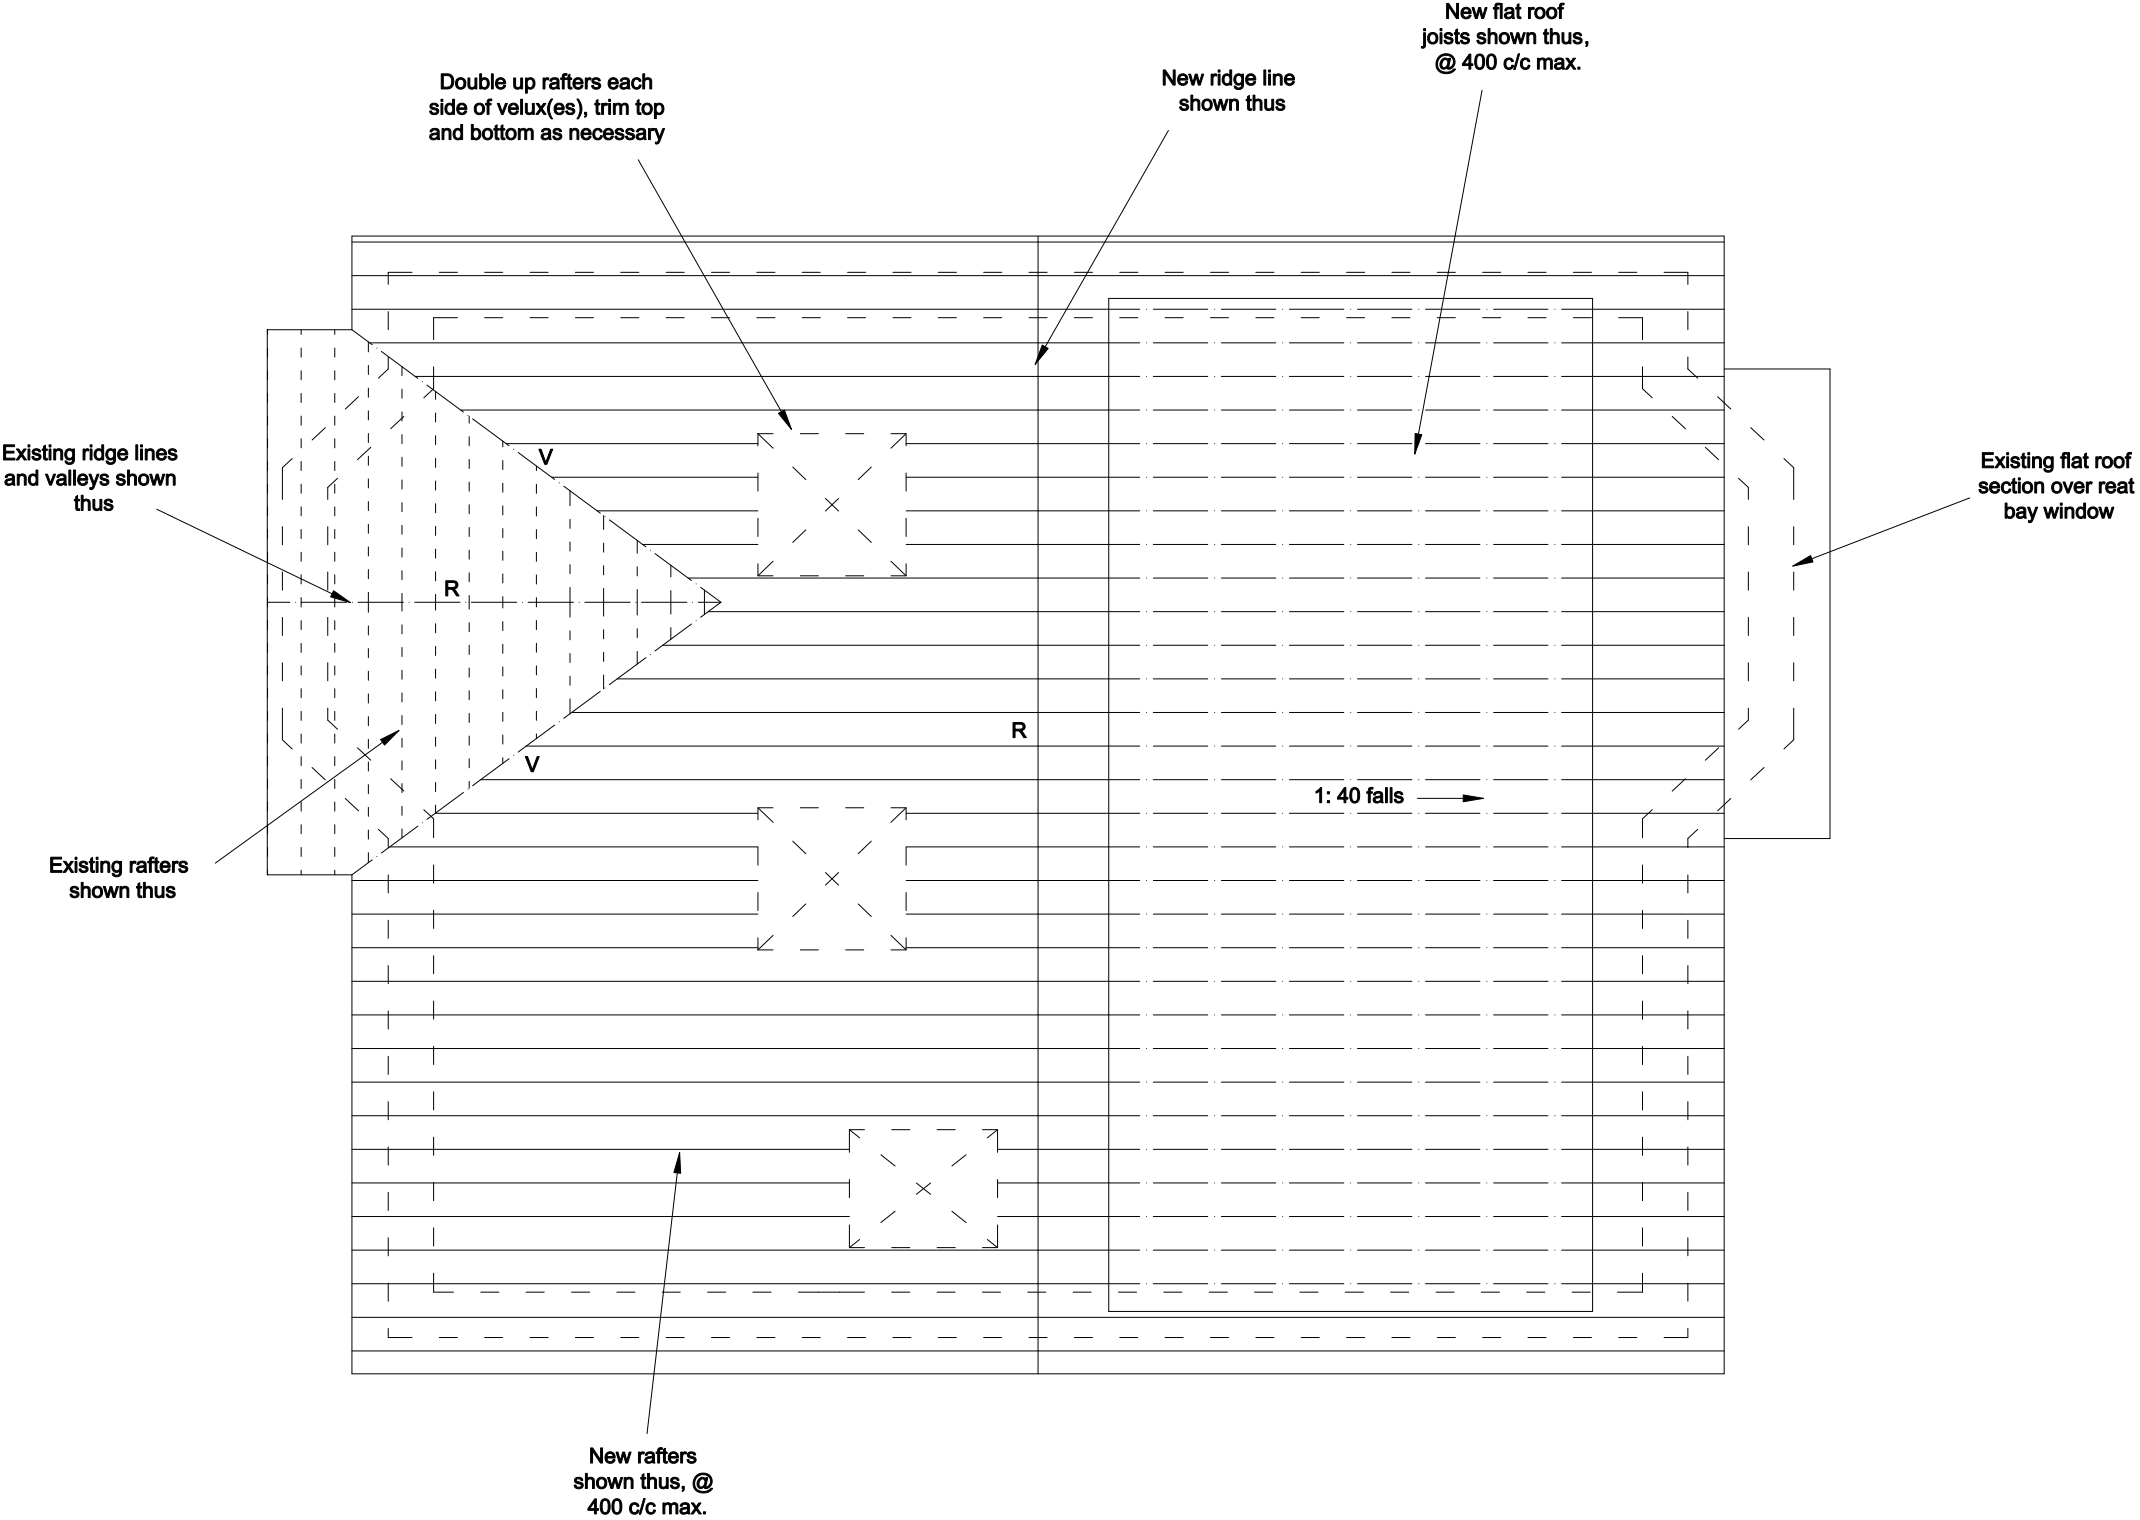

Clifton Design (Bristol)
17 Lower Redland Road
Redland
Bristol
BS6 6TB
0117 973 6000

Rev:	Description of Changes:	Drawn:	Date:
-	-	-	-
1:50 @ A3			

0

1m

2m

3m

4m

5m

Client:
Mrs R Kavanagh

Address:
24 The Coldra, Newport

Postcode: NP18 2LP	Drawing Title: Roof Plan - Proposed		
Date: Sep 2026	Drawing No: 24/TC/N/11/P		
	Drawn: D.H	Option: -	Rev: -