





Elevation A

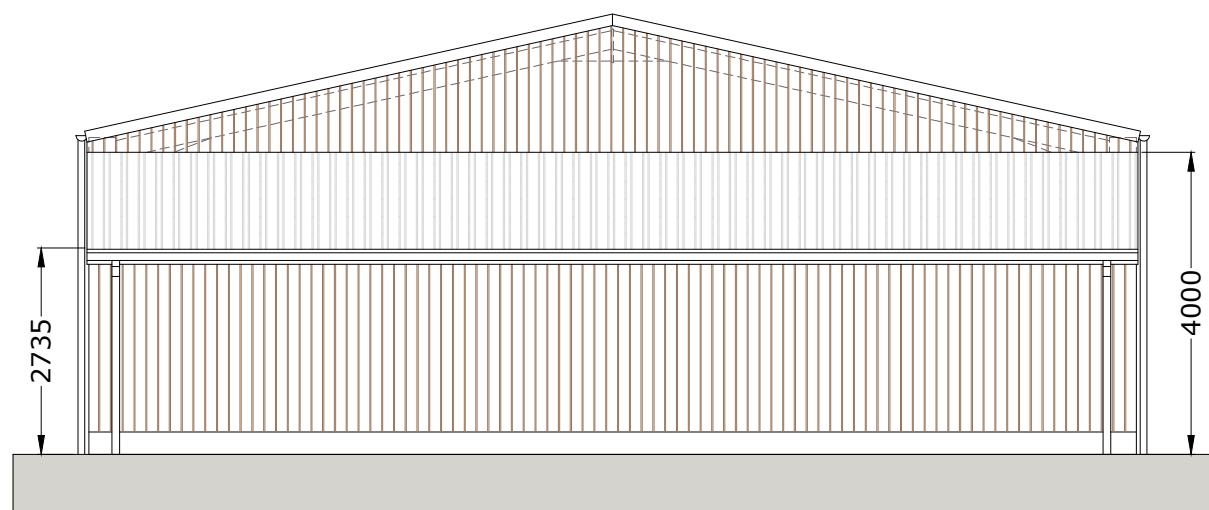

Elevation B

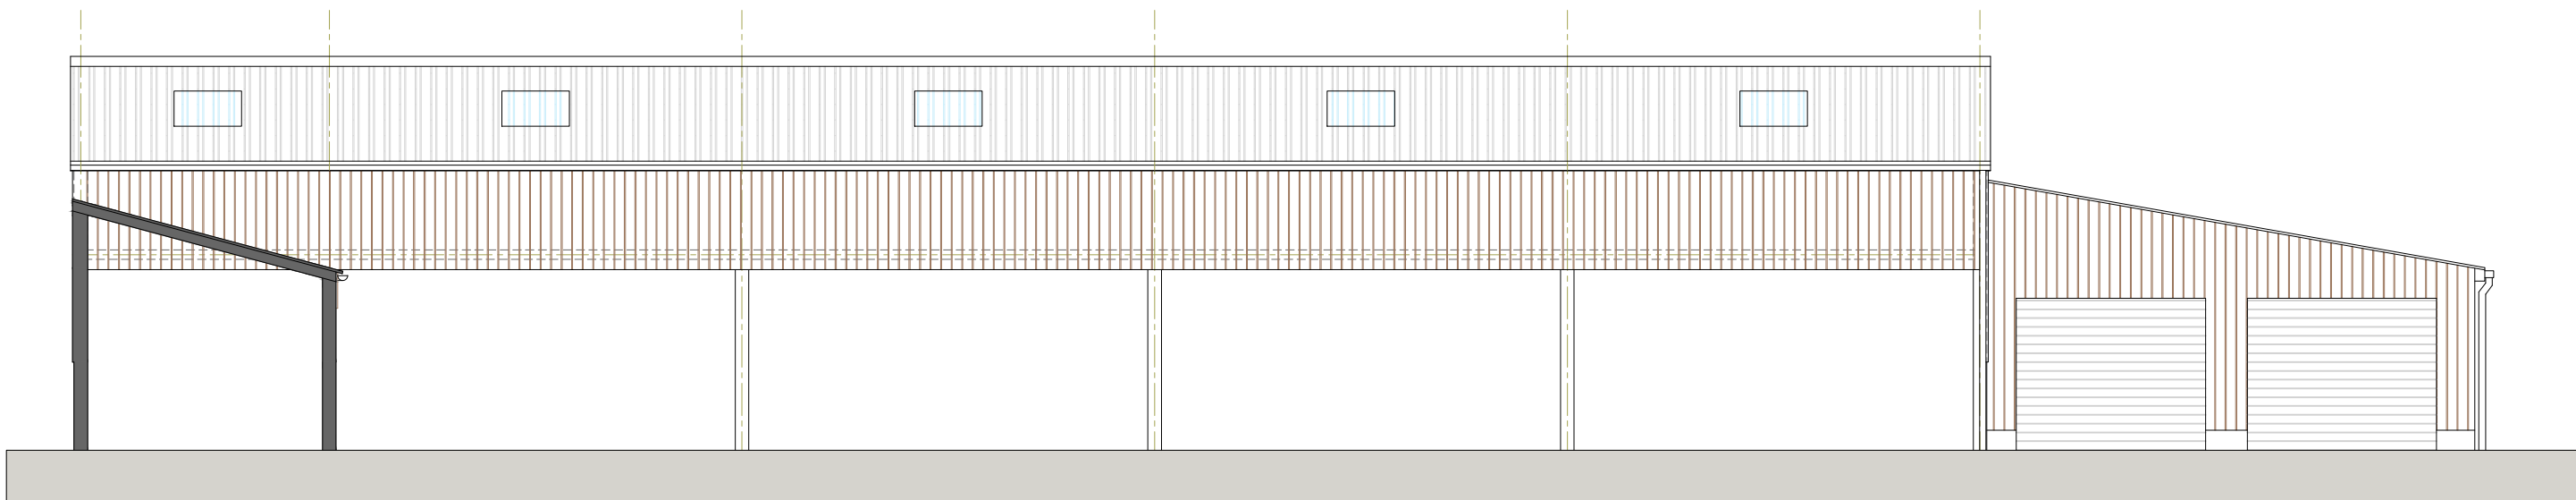


Elevation C

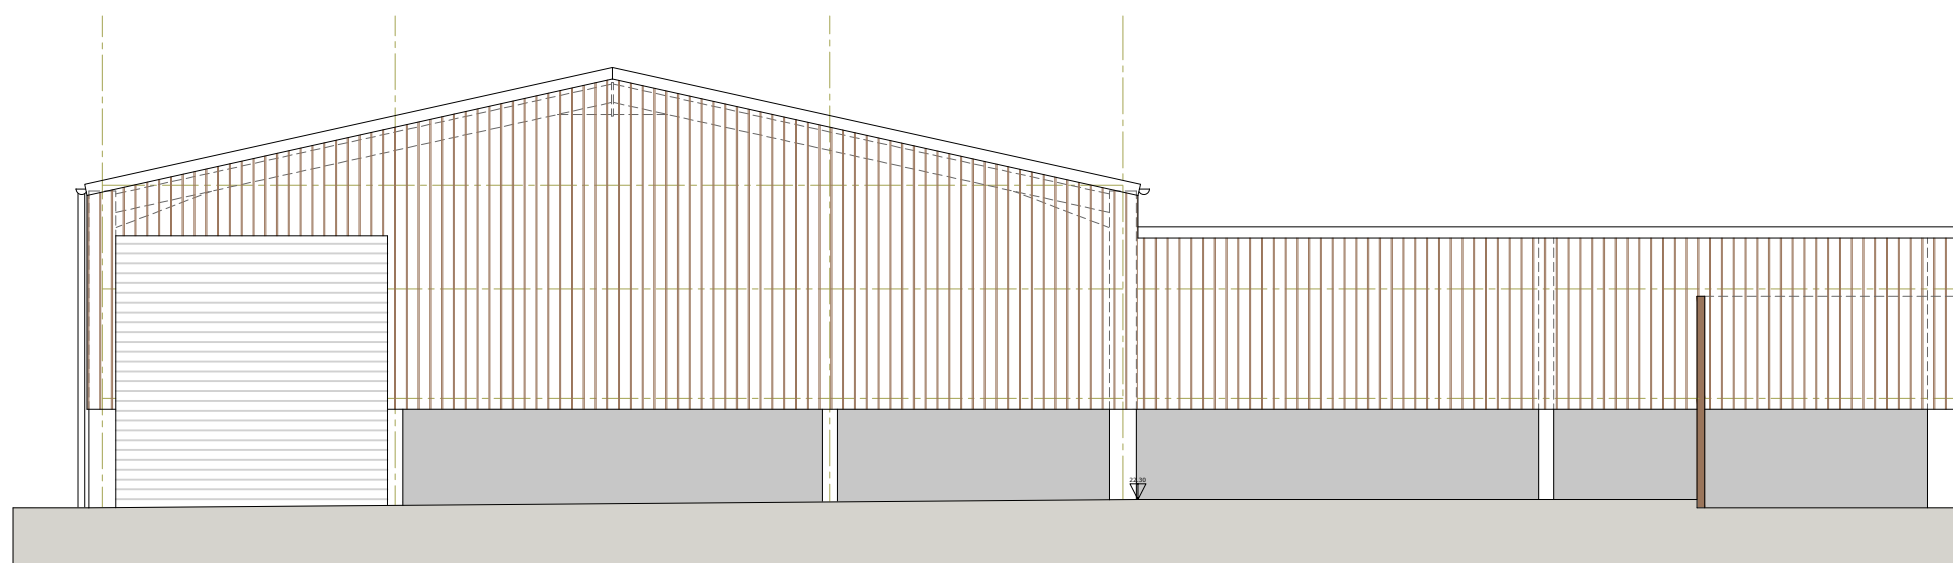 

Elevation D

Materials

Roof - corrugated metal sheets - dark grey to match existing.
Walls - vertical timber cladding to match existing.
Doors - sectional metal doors in mid grey finish.

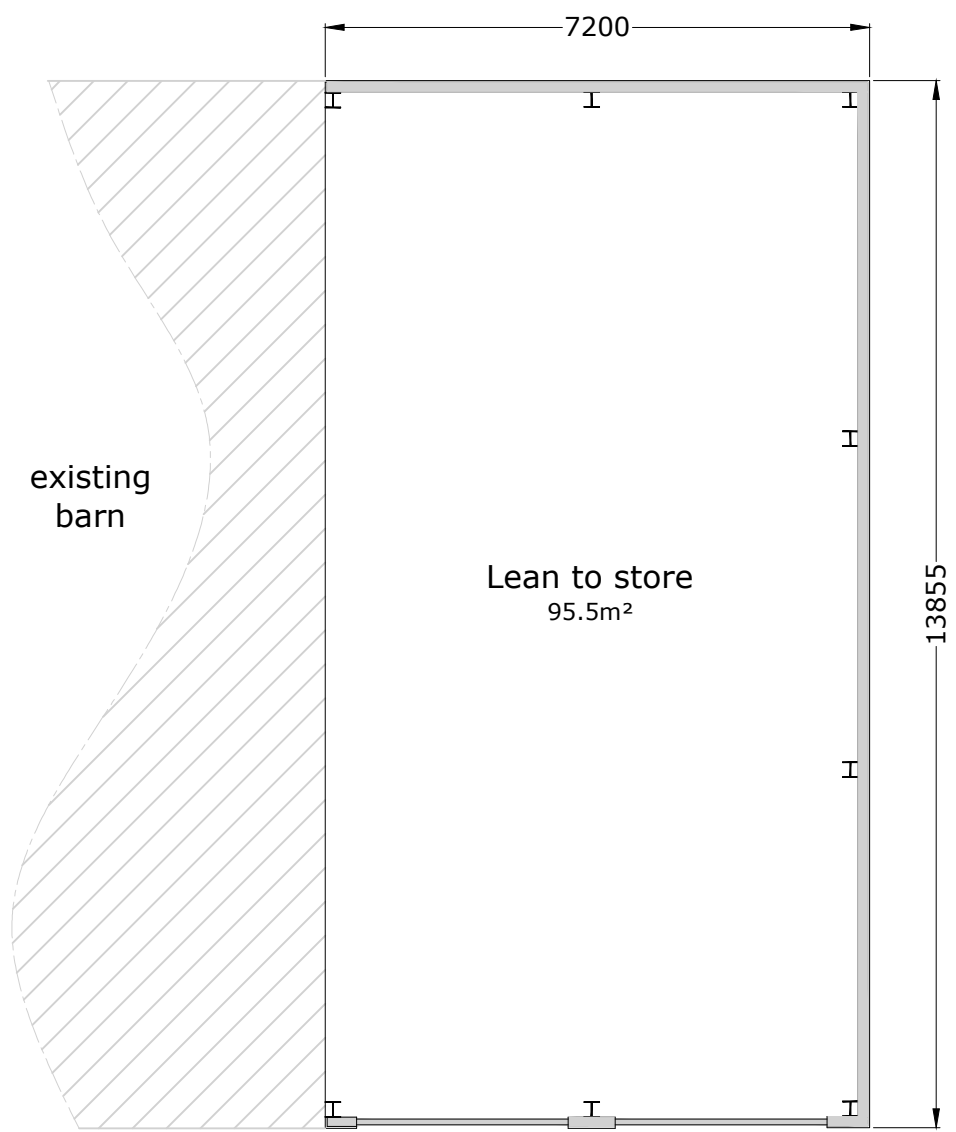

Floor Plan (refer to proposed site layout for roof plan in context)
Footprint area - 99.3m²

Issue	15.06.26	PLANNING SUBMISSION	
	Project: Cefn Mably Farm Park		Base Date: 11.25
	Location: Cefn Mably Farm Park, Cefn Mably, Began Road, Cardiff. CF3 6LP.		Scale: 1:100@A1
	Title: Proposed Elevations & Floor Plan Proposed Lean to Barn		Dwg No: 460-AL/99/02
	TEL - 07946 126300, E-MAIL - sam@westfieldarchitects.co.uk 2 Alexander Gate, Florids Pengam, Cardiff. CF24 2SA.		