


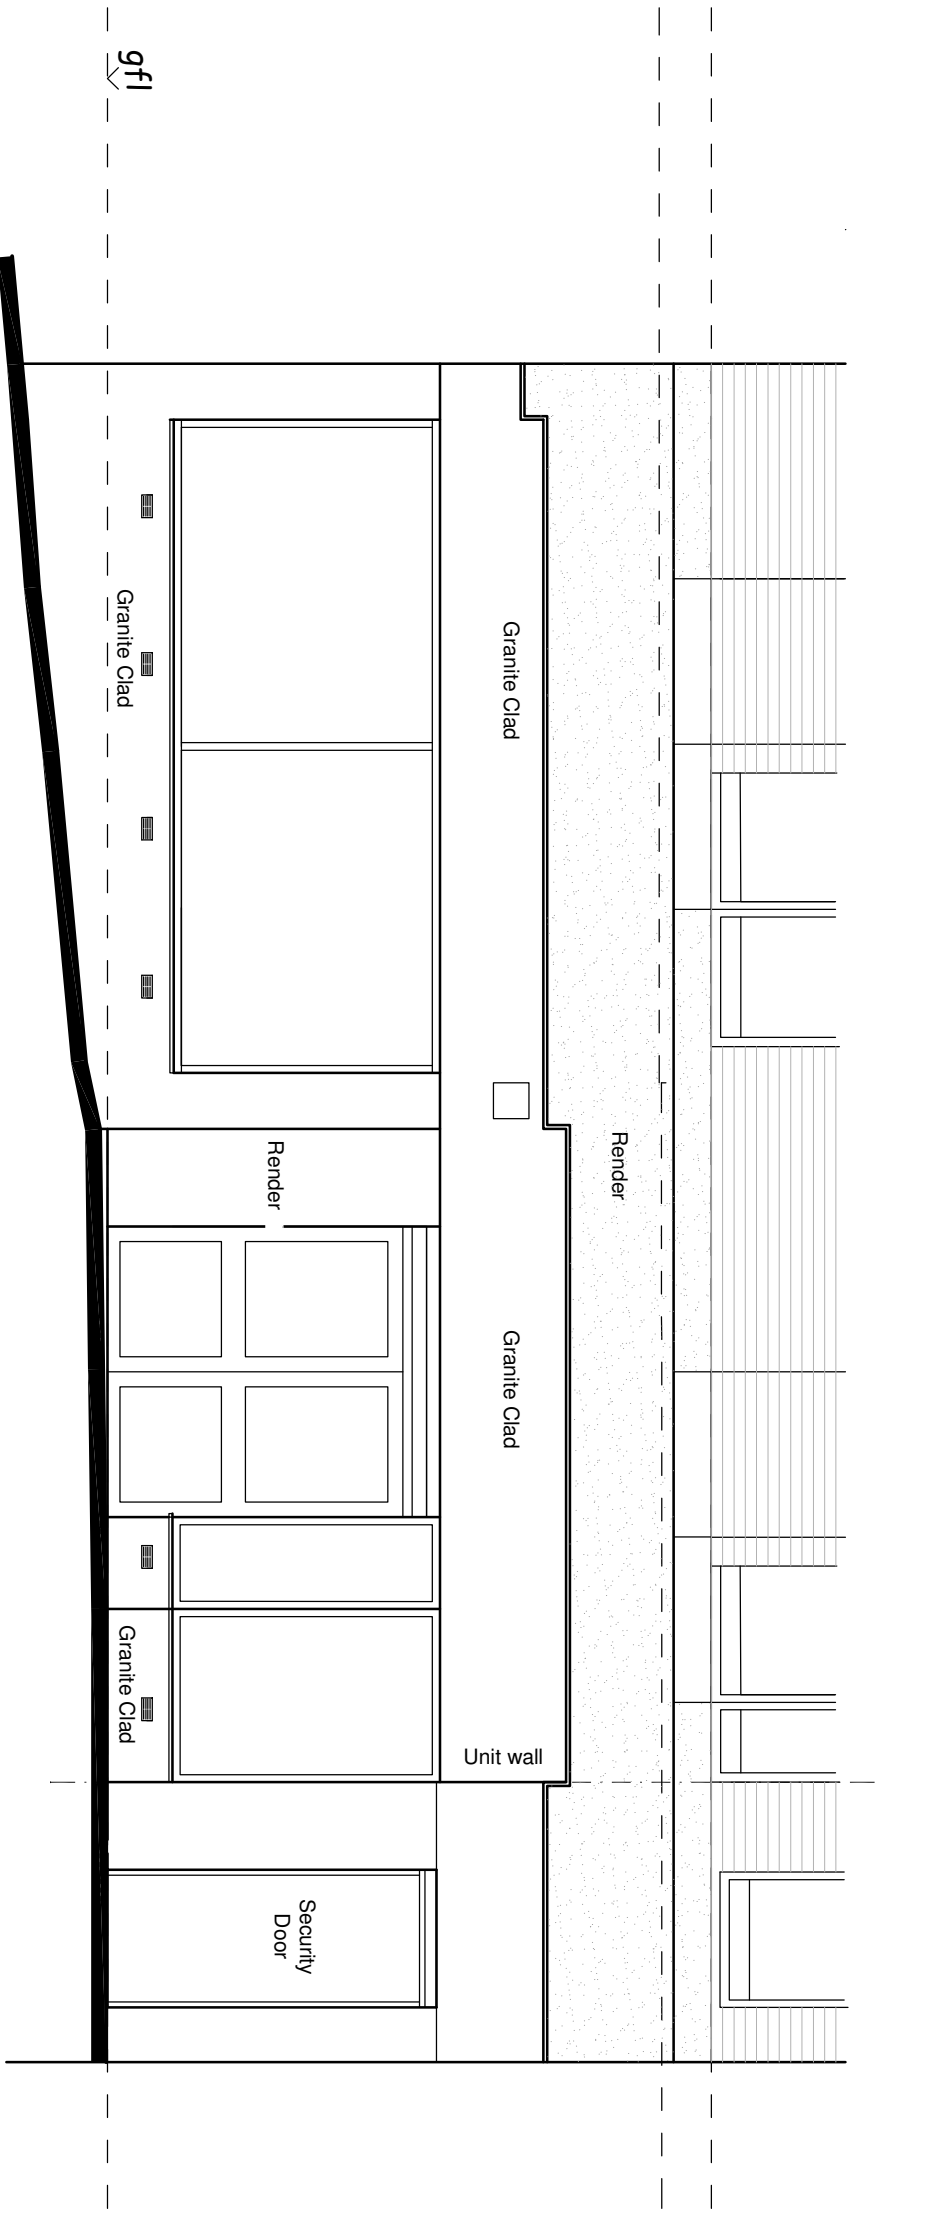
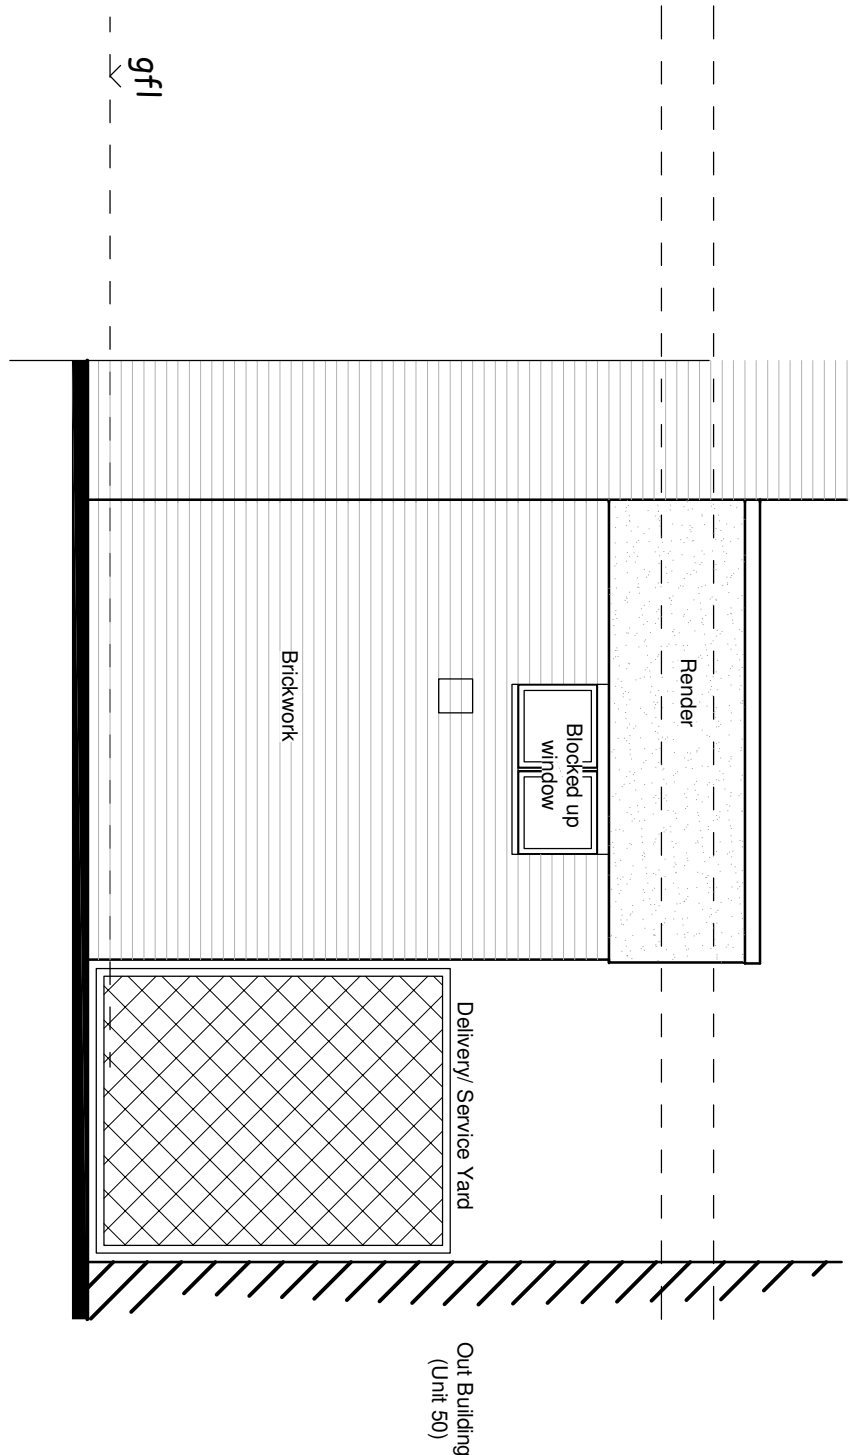


 



Front Elevation

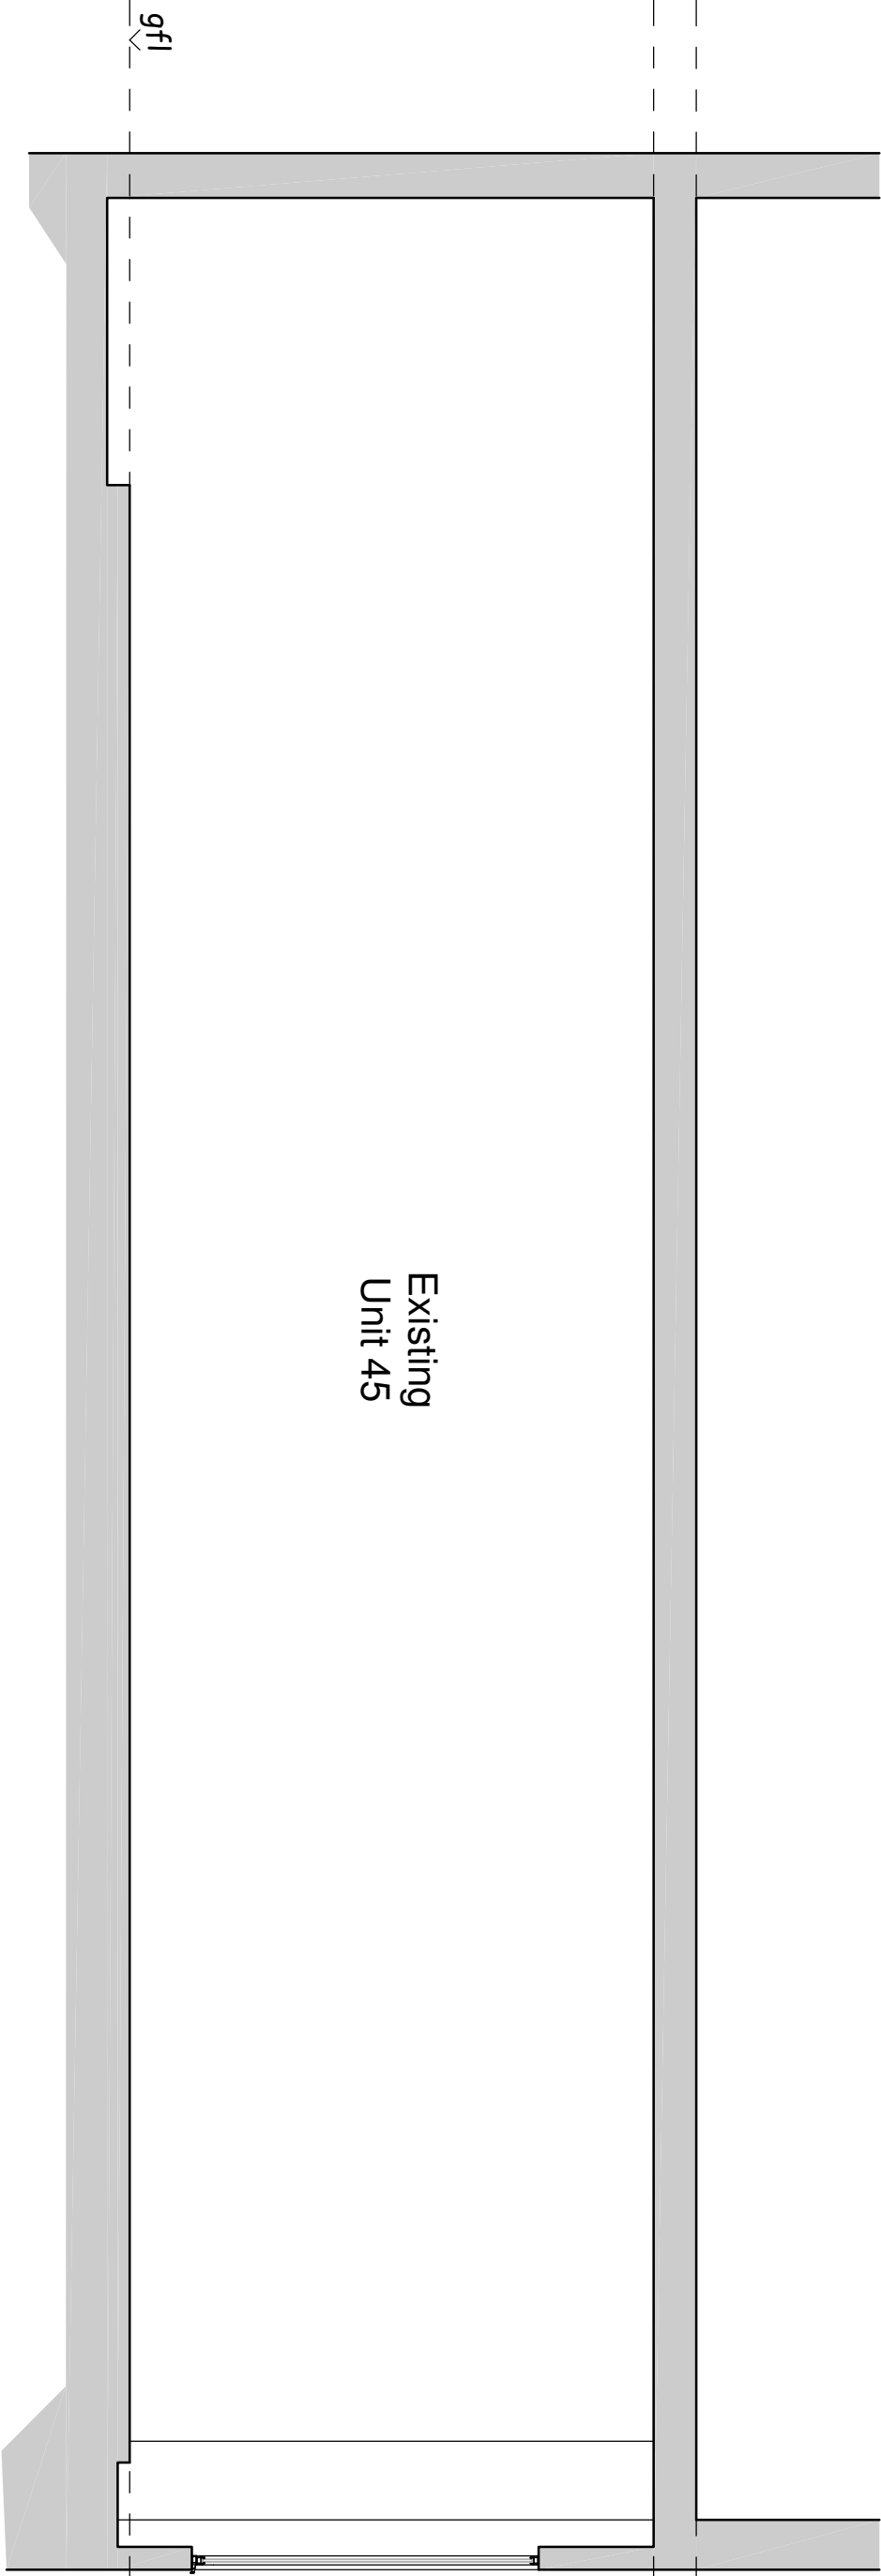



Side Elevation

 


Section A-A

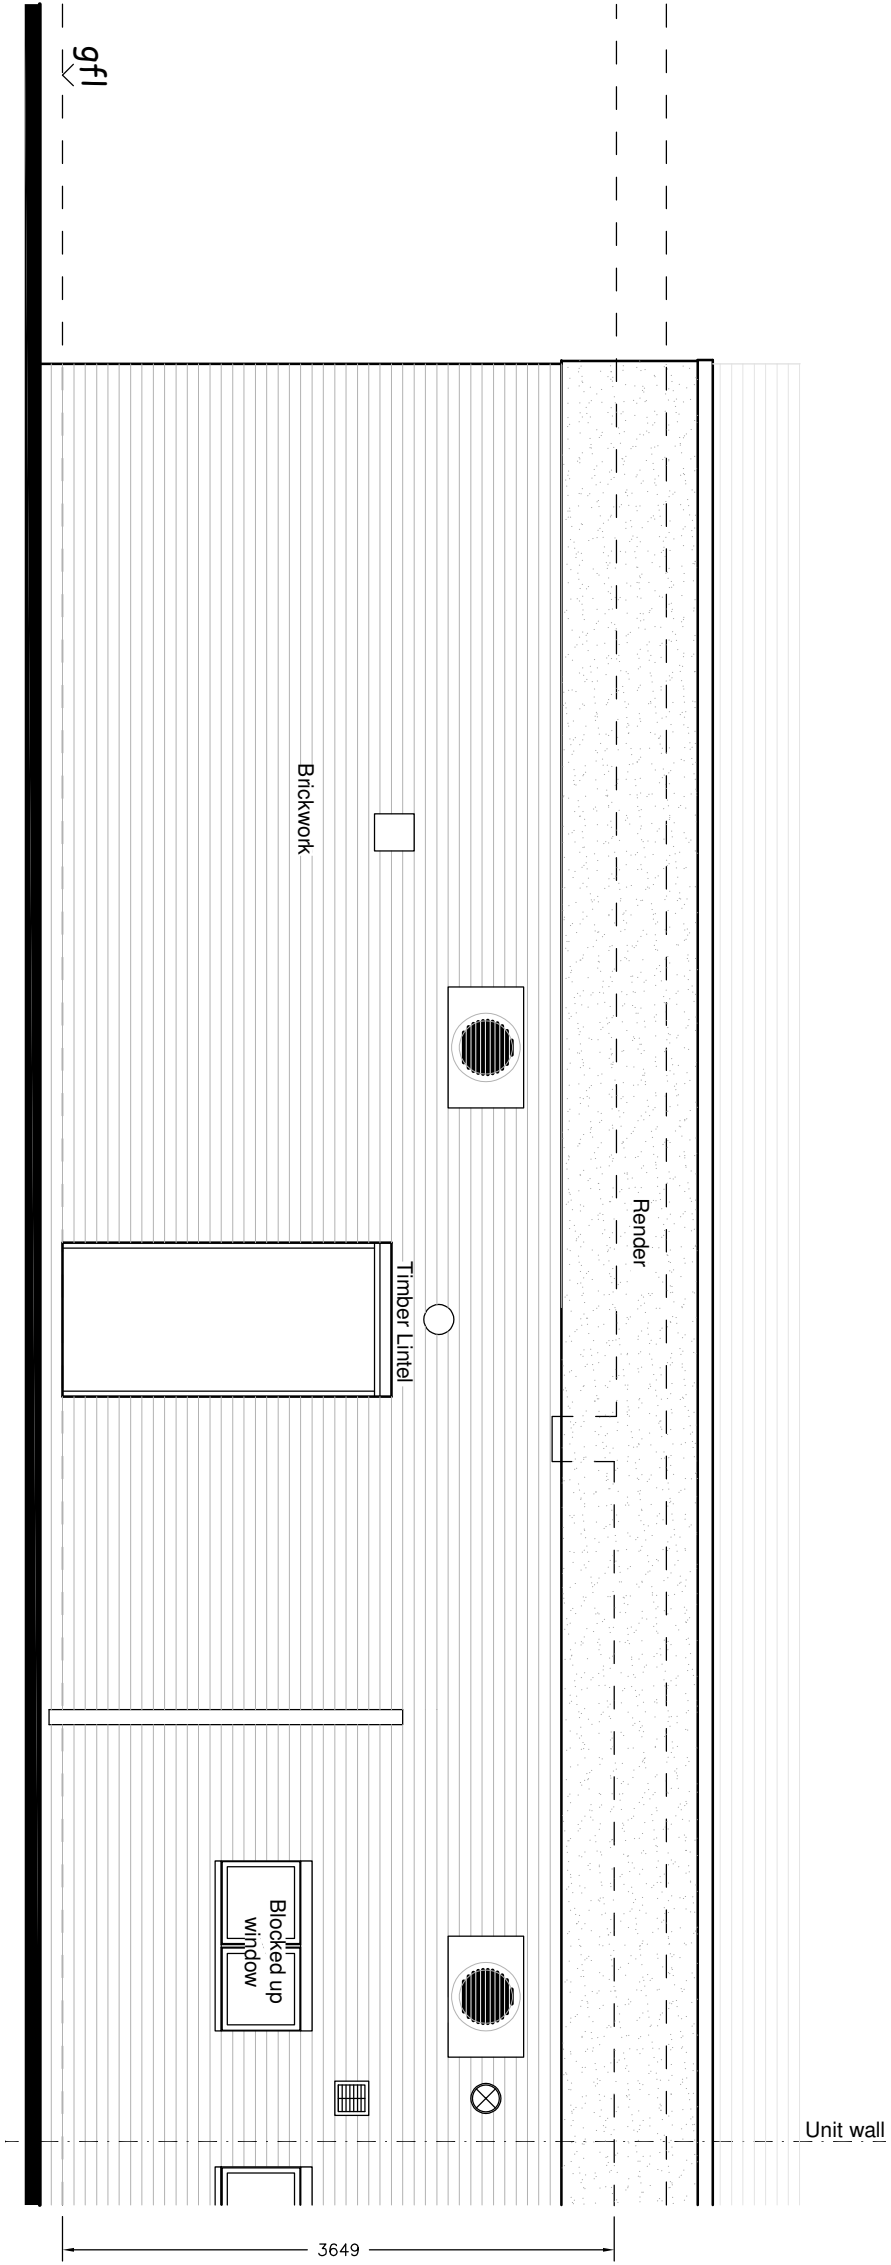 

Rear Elevation

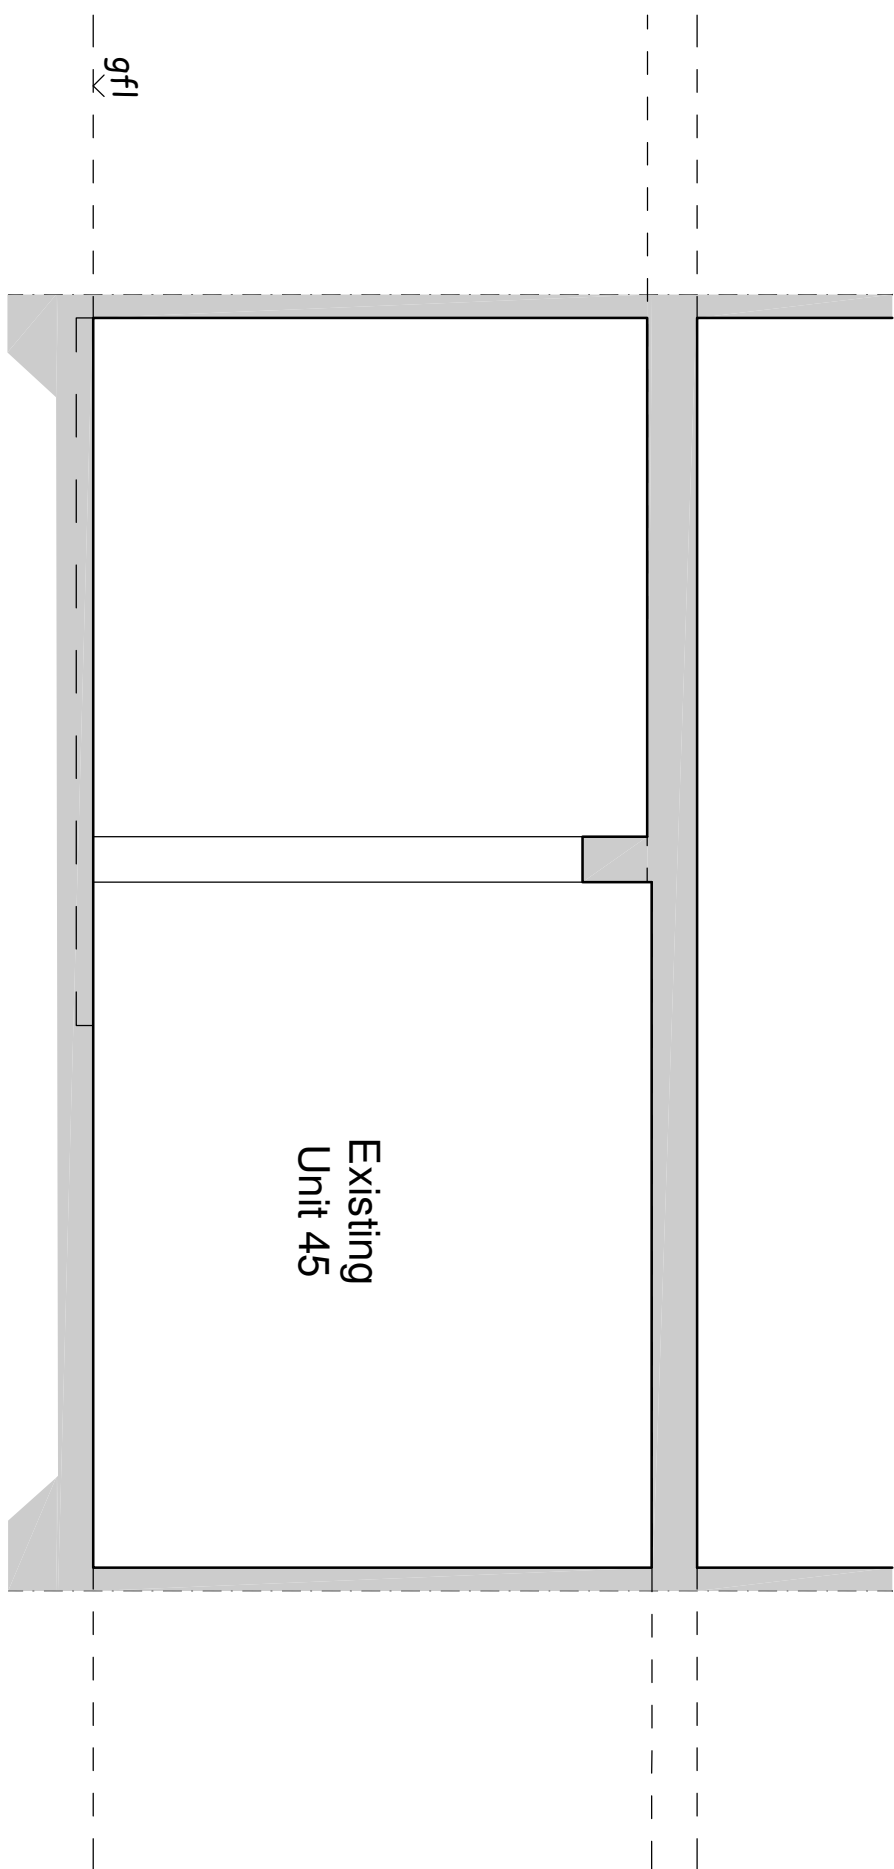 

Section B-B

 

Drawing No: **R 9 8 2 - 0 2 A 1**

THIS DRAWING IS COPYRIGHTED BY RICHARD ANDREWS ARCHITECTS. NO PART OF THIS DRAWING IS TO BE REPRODUCED OR TRANSMITTED IN ANY FORM OR BY ANY MEANS, WITHOUT PERMISSION IN WRITING FROM RICHARD ANDREWS ARCHITECTS.

THIS DRAWING HAS BEEN PRODUCED FOR PLANNING AND BUILDING SOLUTIONS CONSULTANTS IN ACCORDANCE WITH THE REQUIREMENTS OF THE CLIENT. IT IS NOT TO BE USED FOR ANY OTHER PURPOSES WITHOUT THE WRITTEN CONSENT OF RICHARD ANDREWS ARCHITECTS.

REVISIONS	DATE	BY	CHKD
1	-	-	-
2	-	-	-

RICHARD ANDREWS ARCHITECTS
ARCHITECTS

SUITE 2.3, THE ESTATES OFFICE, 25, 26
GOLD TOPS, NEWPORT, NP20 4PG
PHONE: 01593 244144
EMAIL: info@richardandrews.co.uk
Richard Andrews Architects Ltd
Registered Office: Gorseway House, Gorseway, Newport, NP20 1EW
www.richardandrews.co.uk

Job: **45 Kingsway Centre,
Newport
NP20 1EW**

Drawing: **Existing Elevations & Sections**

Number: **R 9 8 2 - 0 2 A 1**
Scale: **1:50**
Date: **03/2025**
Drawn: **RM**
Checked: **AM**