



Site Plan 1:200

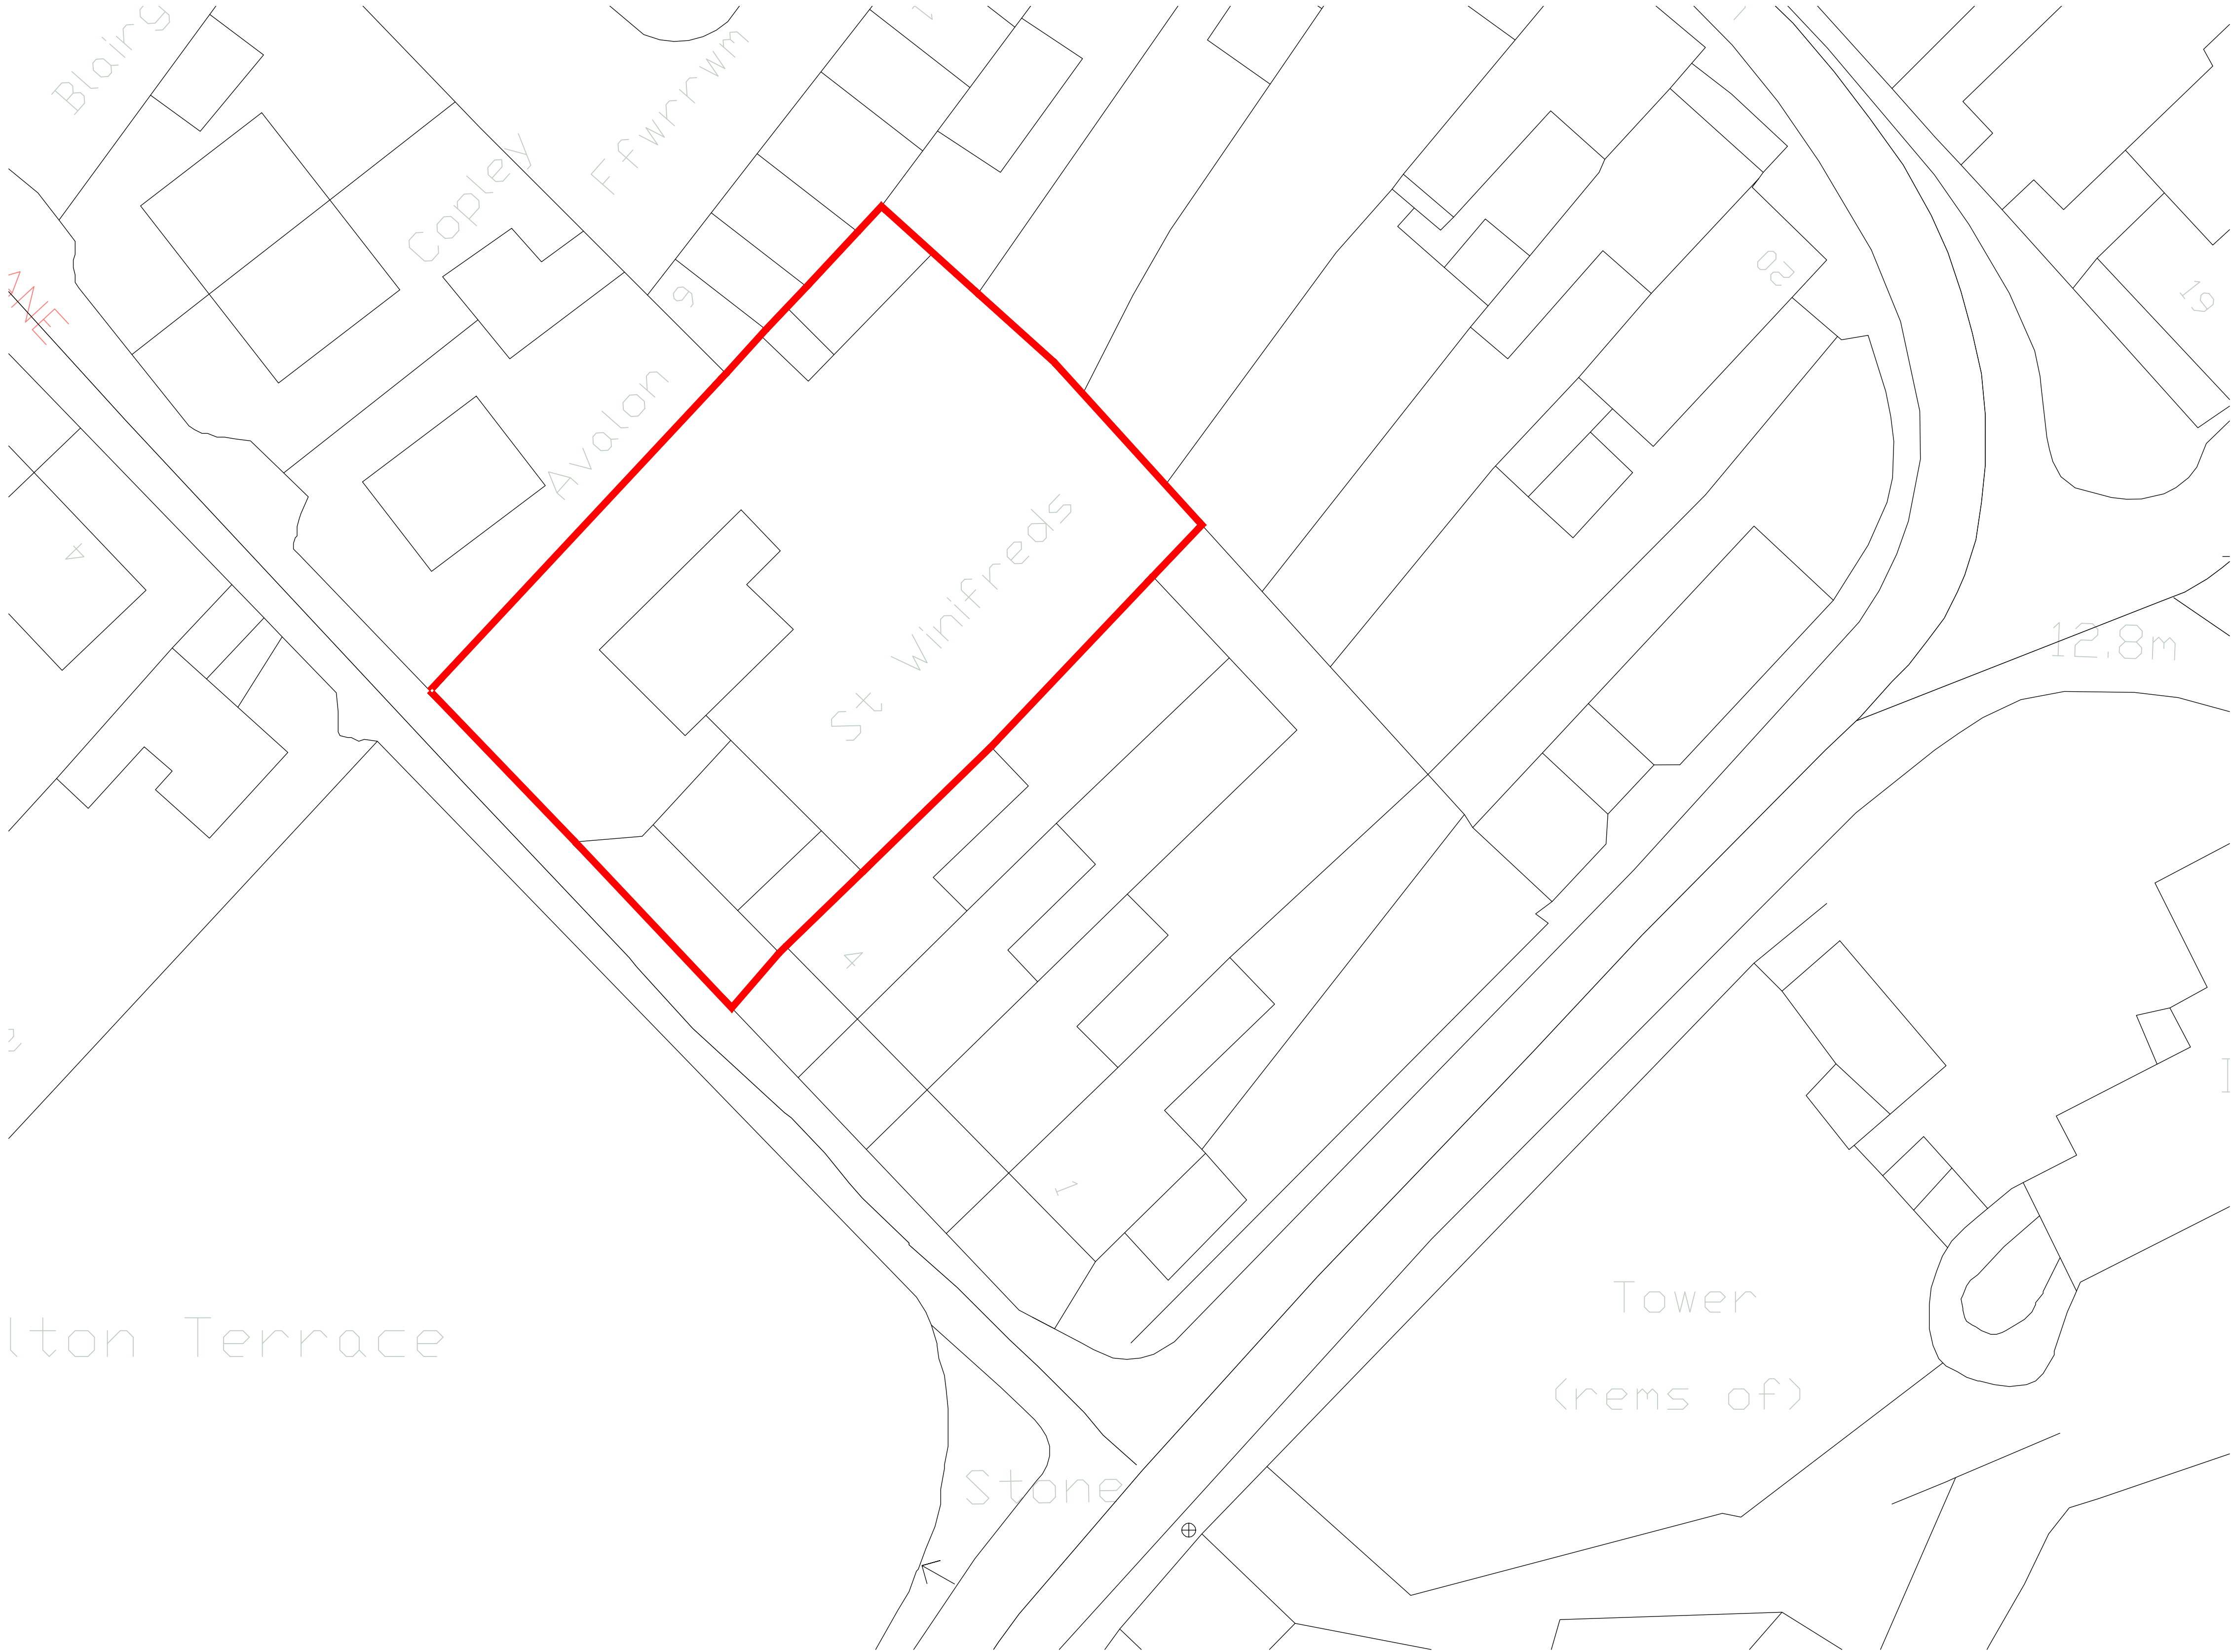

Location Plan 1:1250

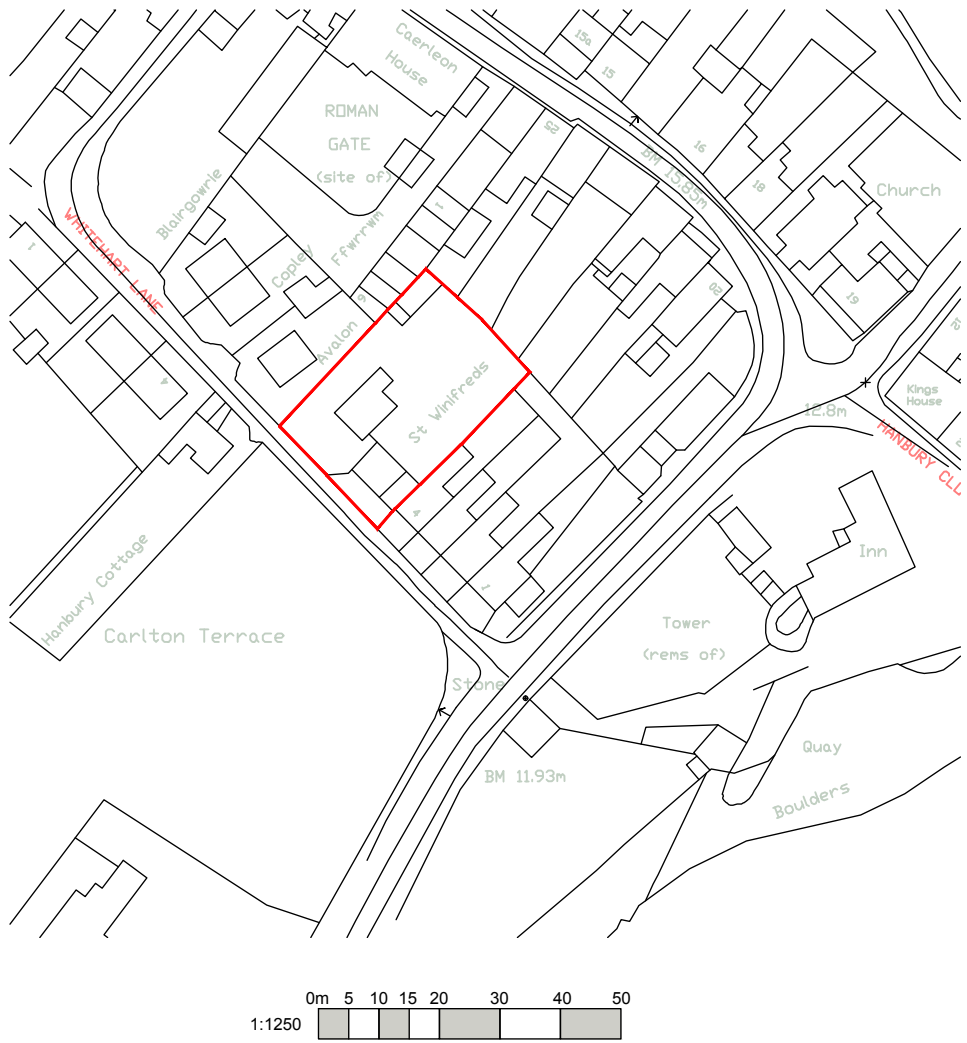

Do not scale from this drawing.
Refer to figured dimensions only.
The Contractors shall check all dimensions
and report all errors and omissions to the
Architect.

Client
MR SAMUEL TAPSELL

Project
ST WINIFREDS
NEWPORT

Drawing Title
SITE & LOCATION PLAN

Project No. Drawing No. Revision
306 100

Drawn Director Date
MAY 24

Project Status	Stage
Prelims P Tender T	
Planning PL Construction C	

Scale: 1:200/1250 Sheet Size: A1