






PROPOSED Side Elevation - container
SCALE: 1:100

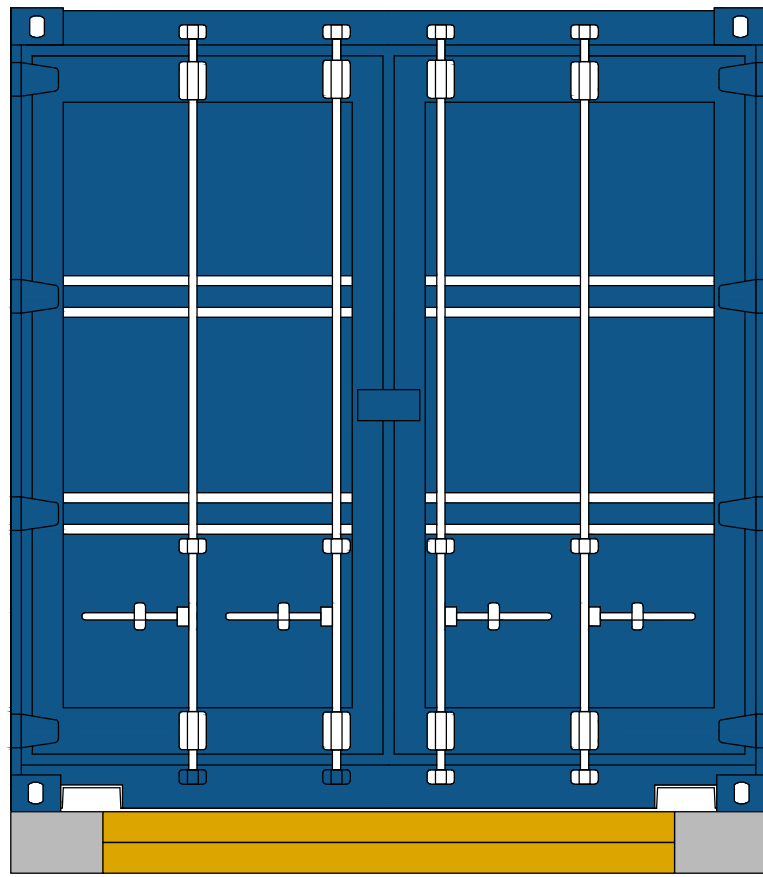


PROPOSED Front Elevation - container
SCALE: 1:100

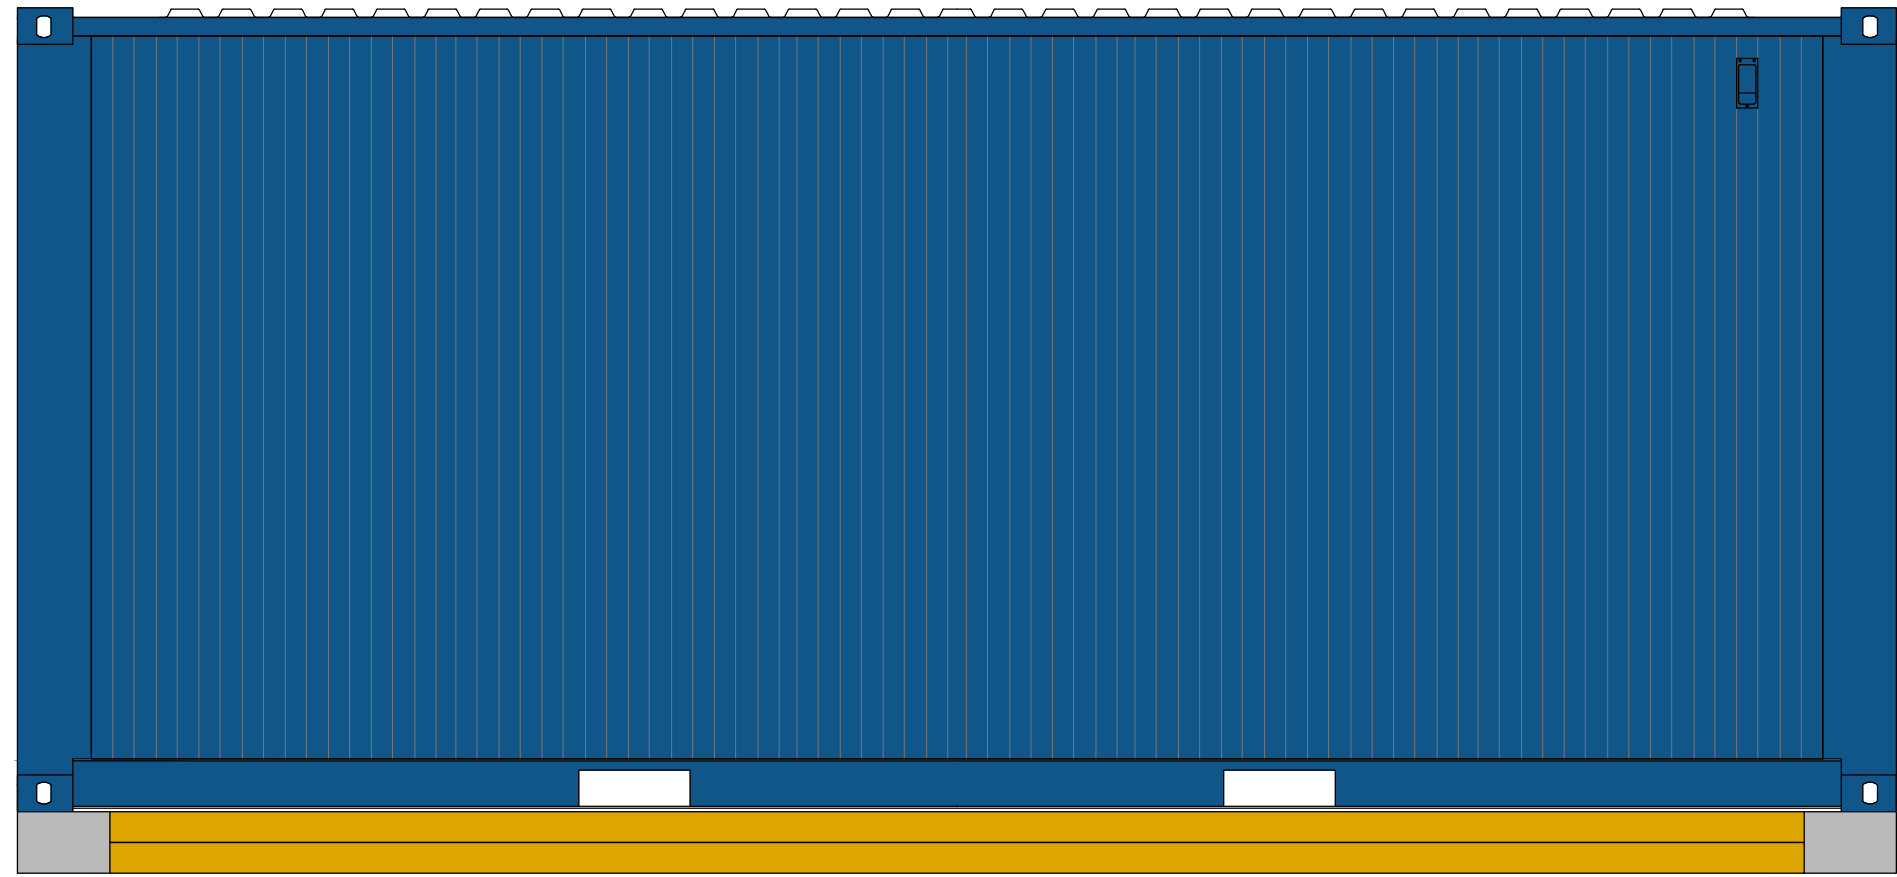


PROPOSED Side Elevation - container
SCALE: 1:100

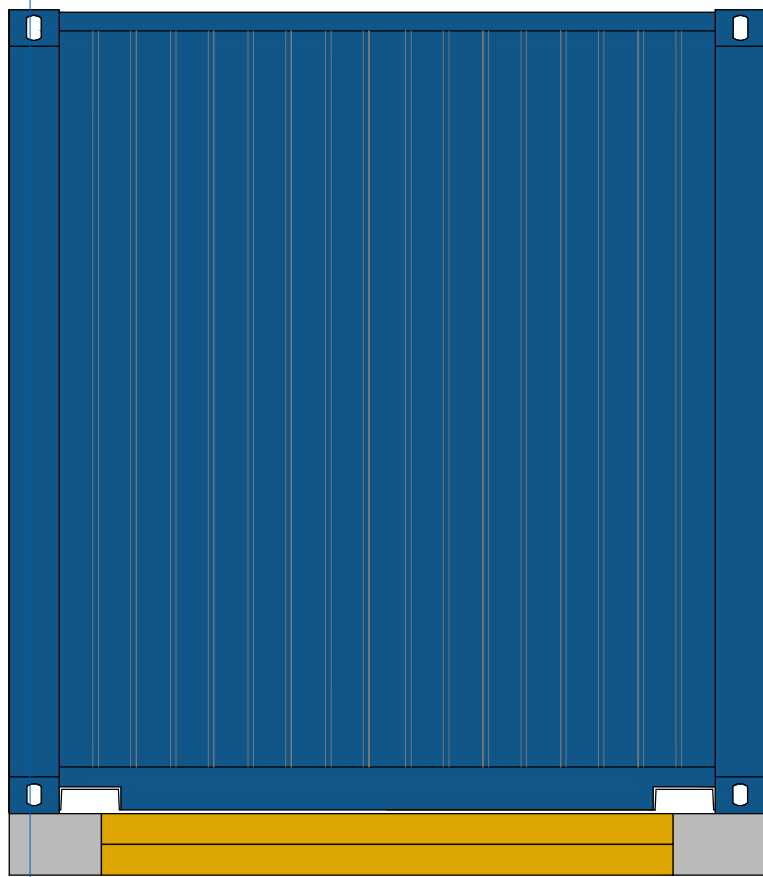


PROPOSED Rear Elevation - container
SCALE: 1:100

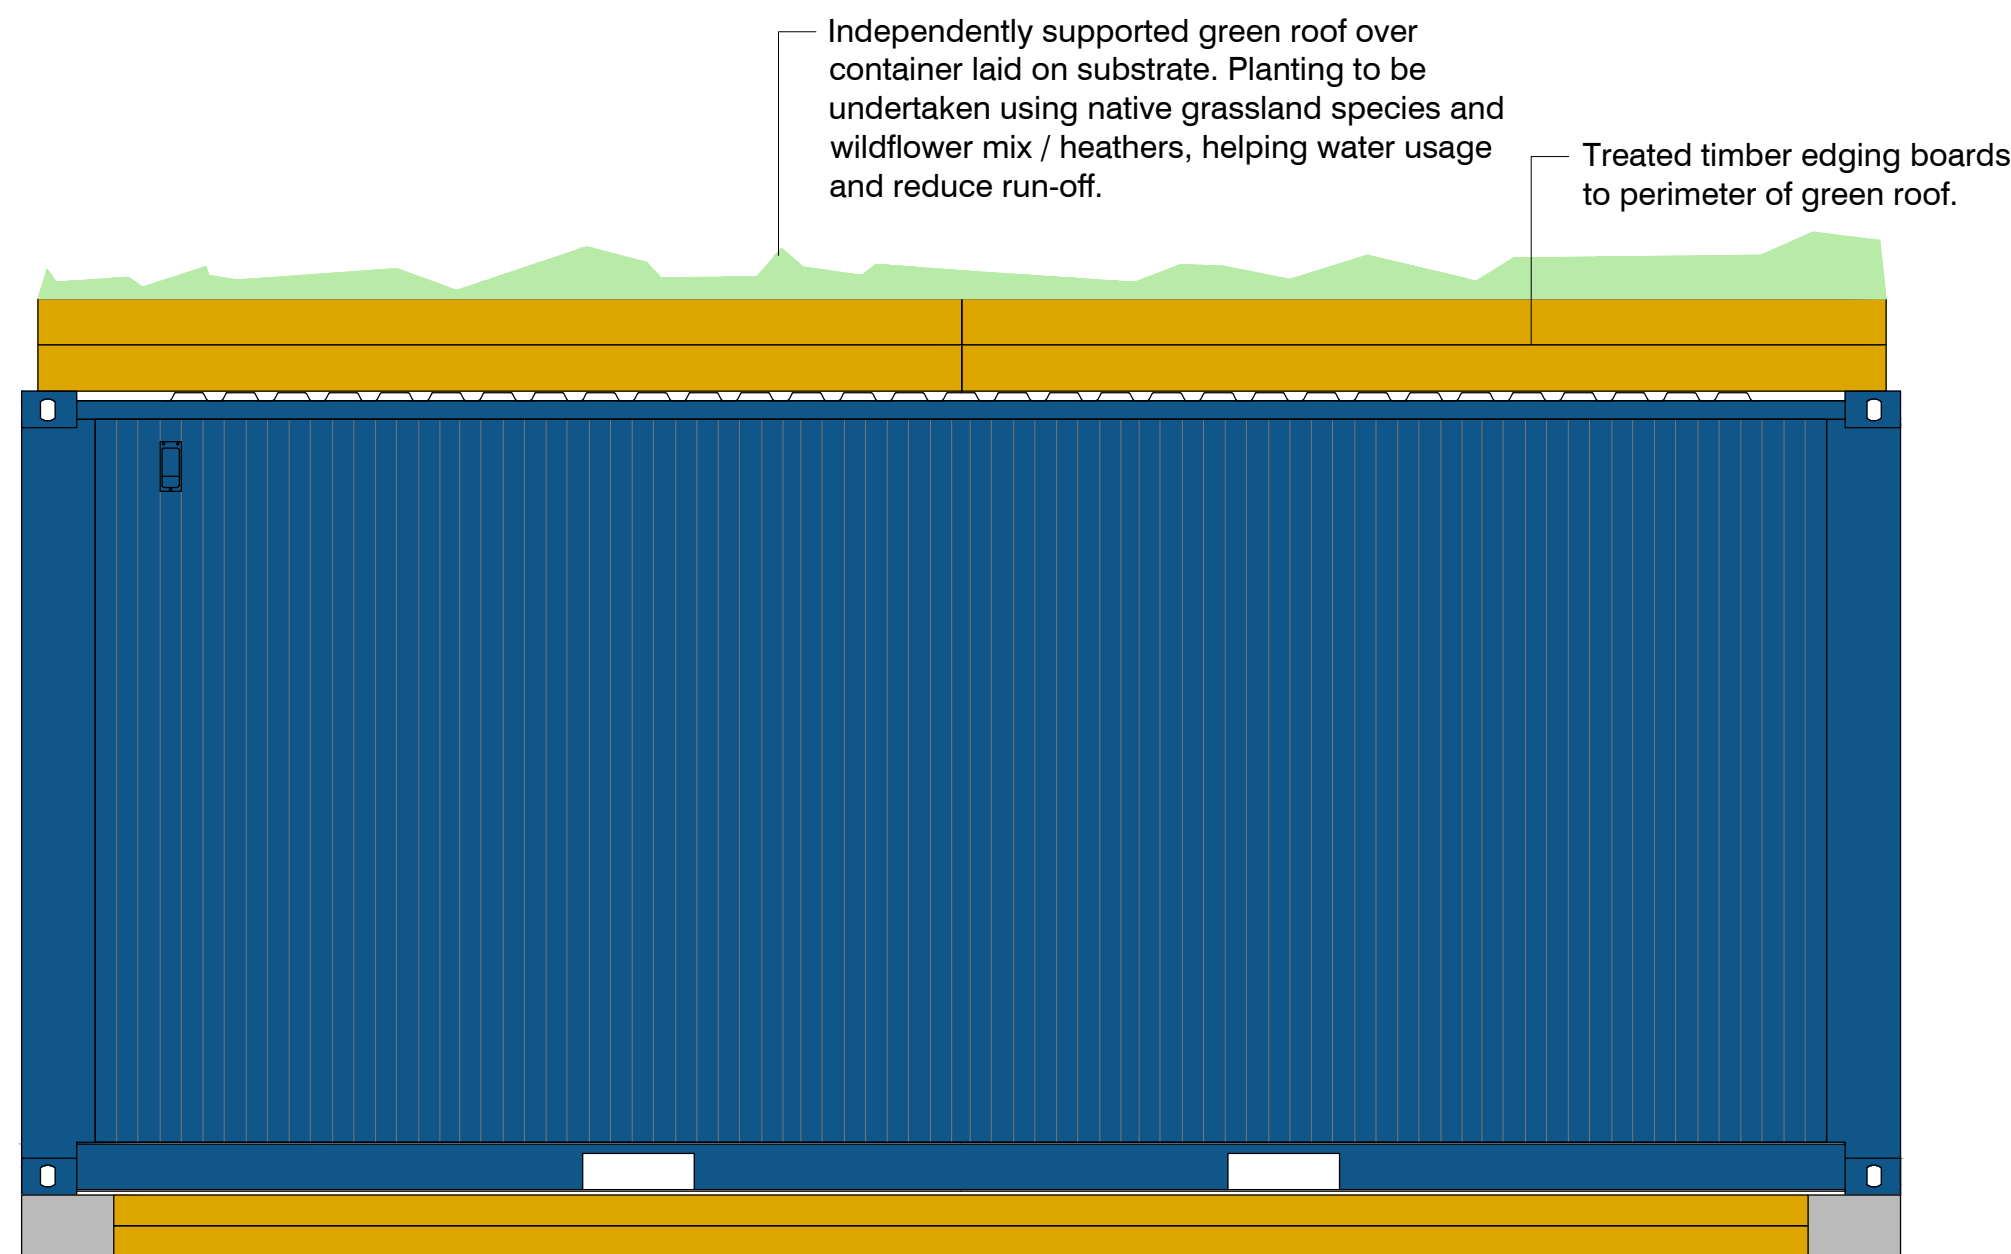


PROPOSED Side Elevation - container (green roof)
SCALE: 1:100

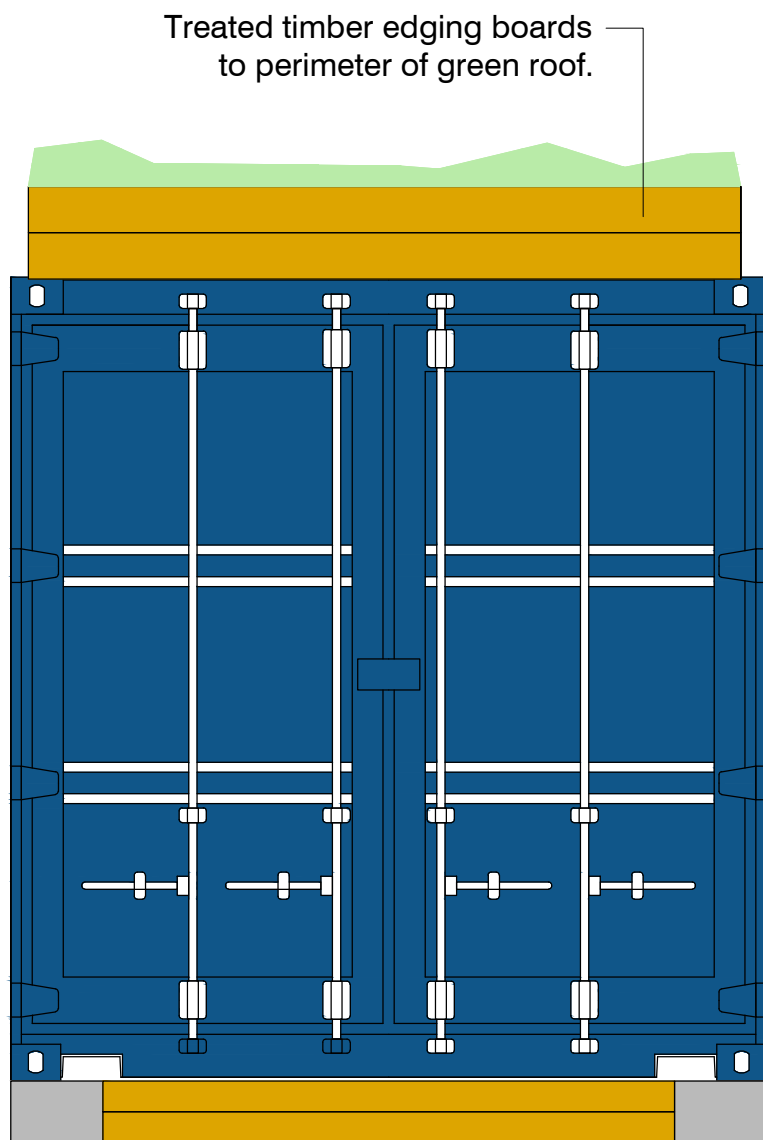


PROPOSED Front Elevation - container
SCALE: 1:100

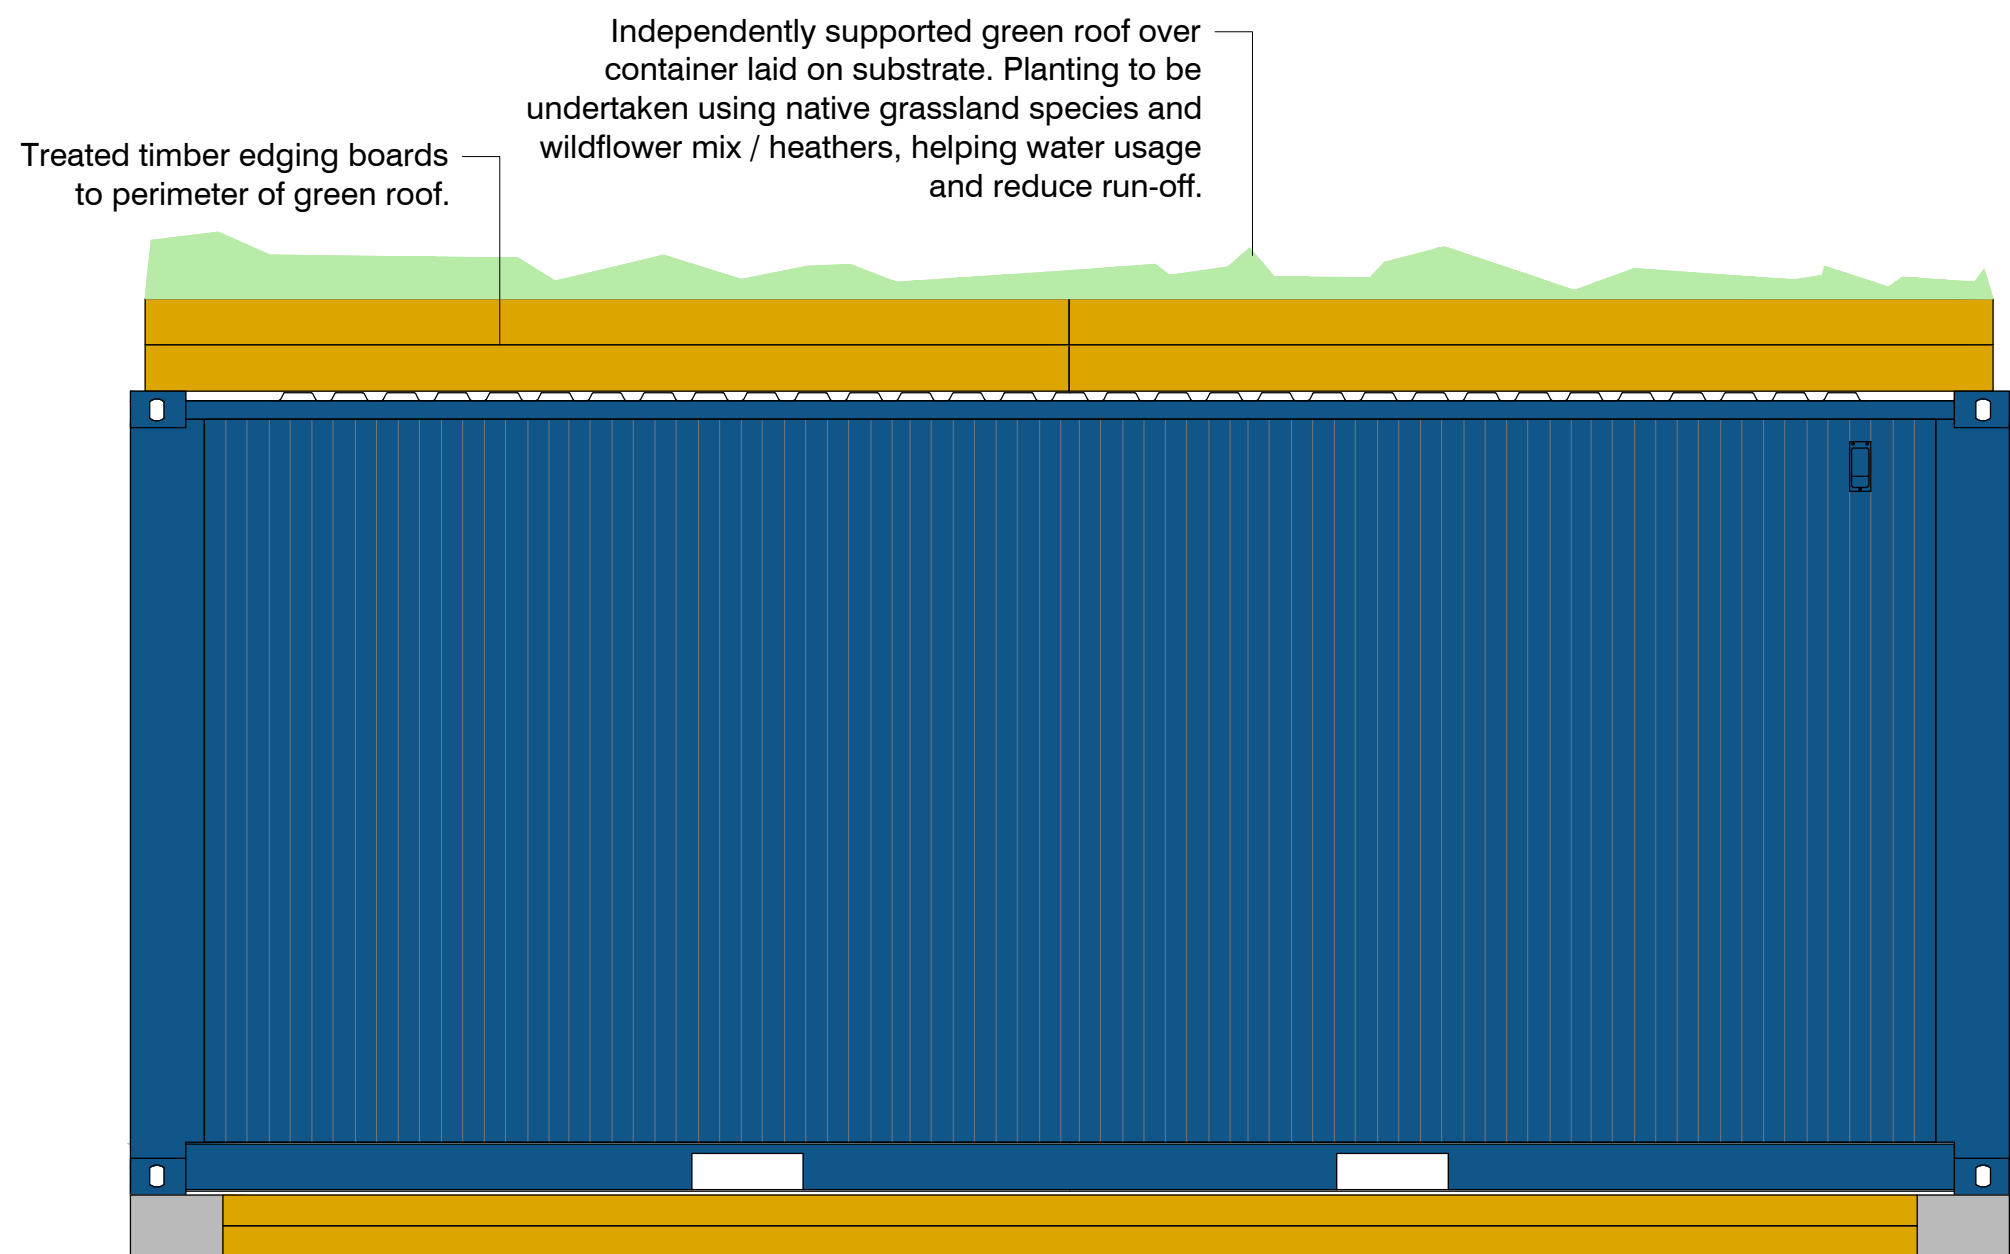


PROPOSED Side Elevation - container (Green Roof)
SCALE: 1:100

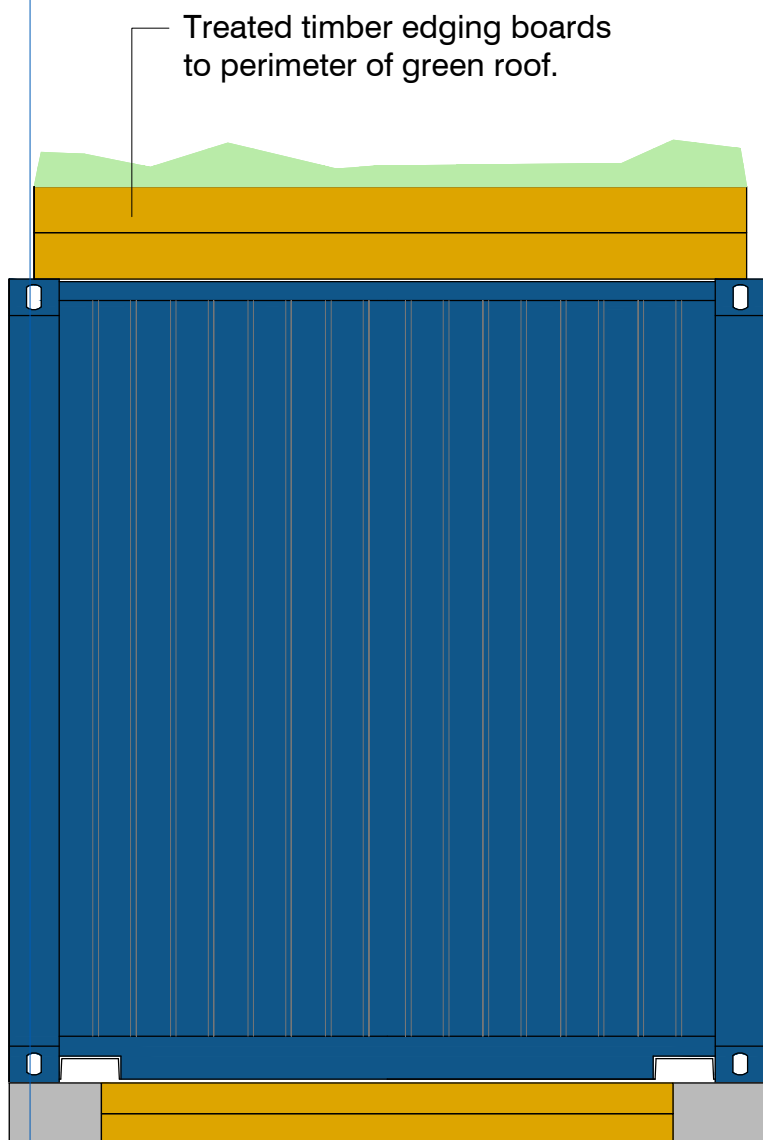


PROPOSED Rear Elevation - container (Green Roof)
SCALE: 1:100

 

PROPOSED Site sectional elevation A-A
SCALE: 1:200

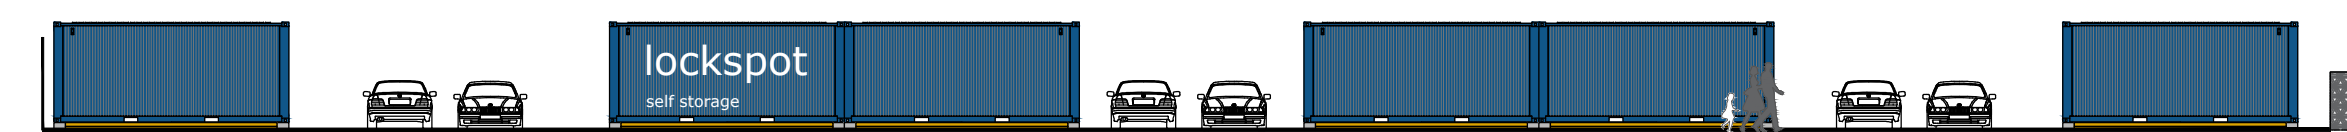

PROPOSED Site sectional elevation b-b
SCALE: 1:200

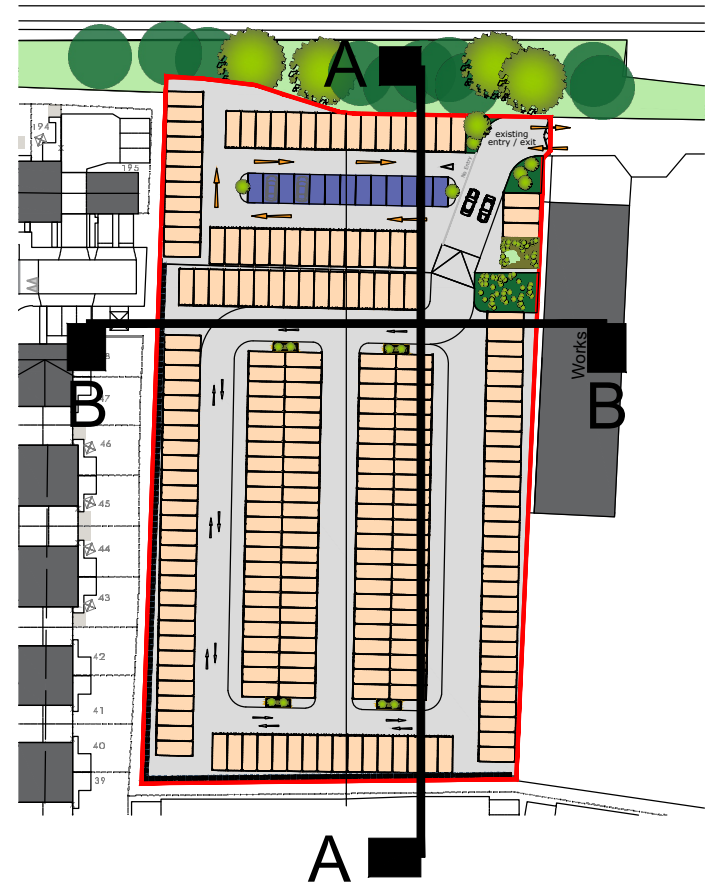

REV:	DESCRIPTION:	BY:	DATE:
STATUS: planning application			

**HAFOD DESIGN LTD**
Architectural Services

Hafod Design Ltd
07830 296758
craig@hafoddesign.co.uk
www.hafoddesign.co.uk

CLIENT:

LOCKSPOT SELF STORAGE
Unit 1 LLANELLI GATE BUSINESS PARK
DAFEN
LLANELLI



SITE:
Herbert Road
Newport

TITLE:
Container ELEVATIONS

SCALE AT A1: as shown@A1	DATE: 17.09.26	DRAWN: CW	CHECKED: CW
PROJECT NO: haf_191	DRAWING NO: 191_L03	REVISION: -	