


AMENDMENTS

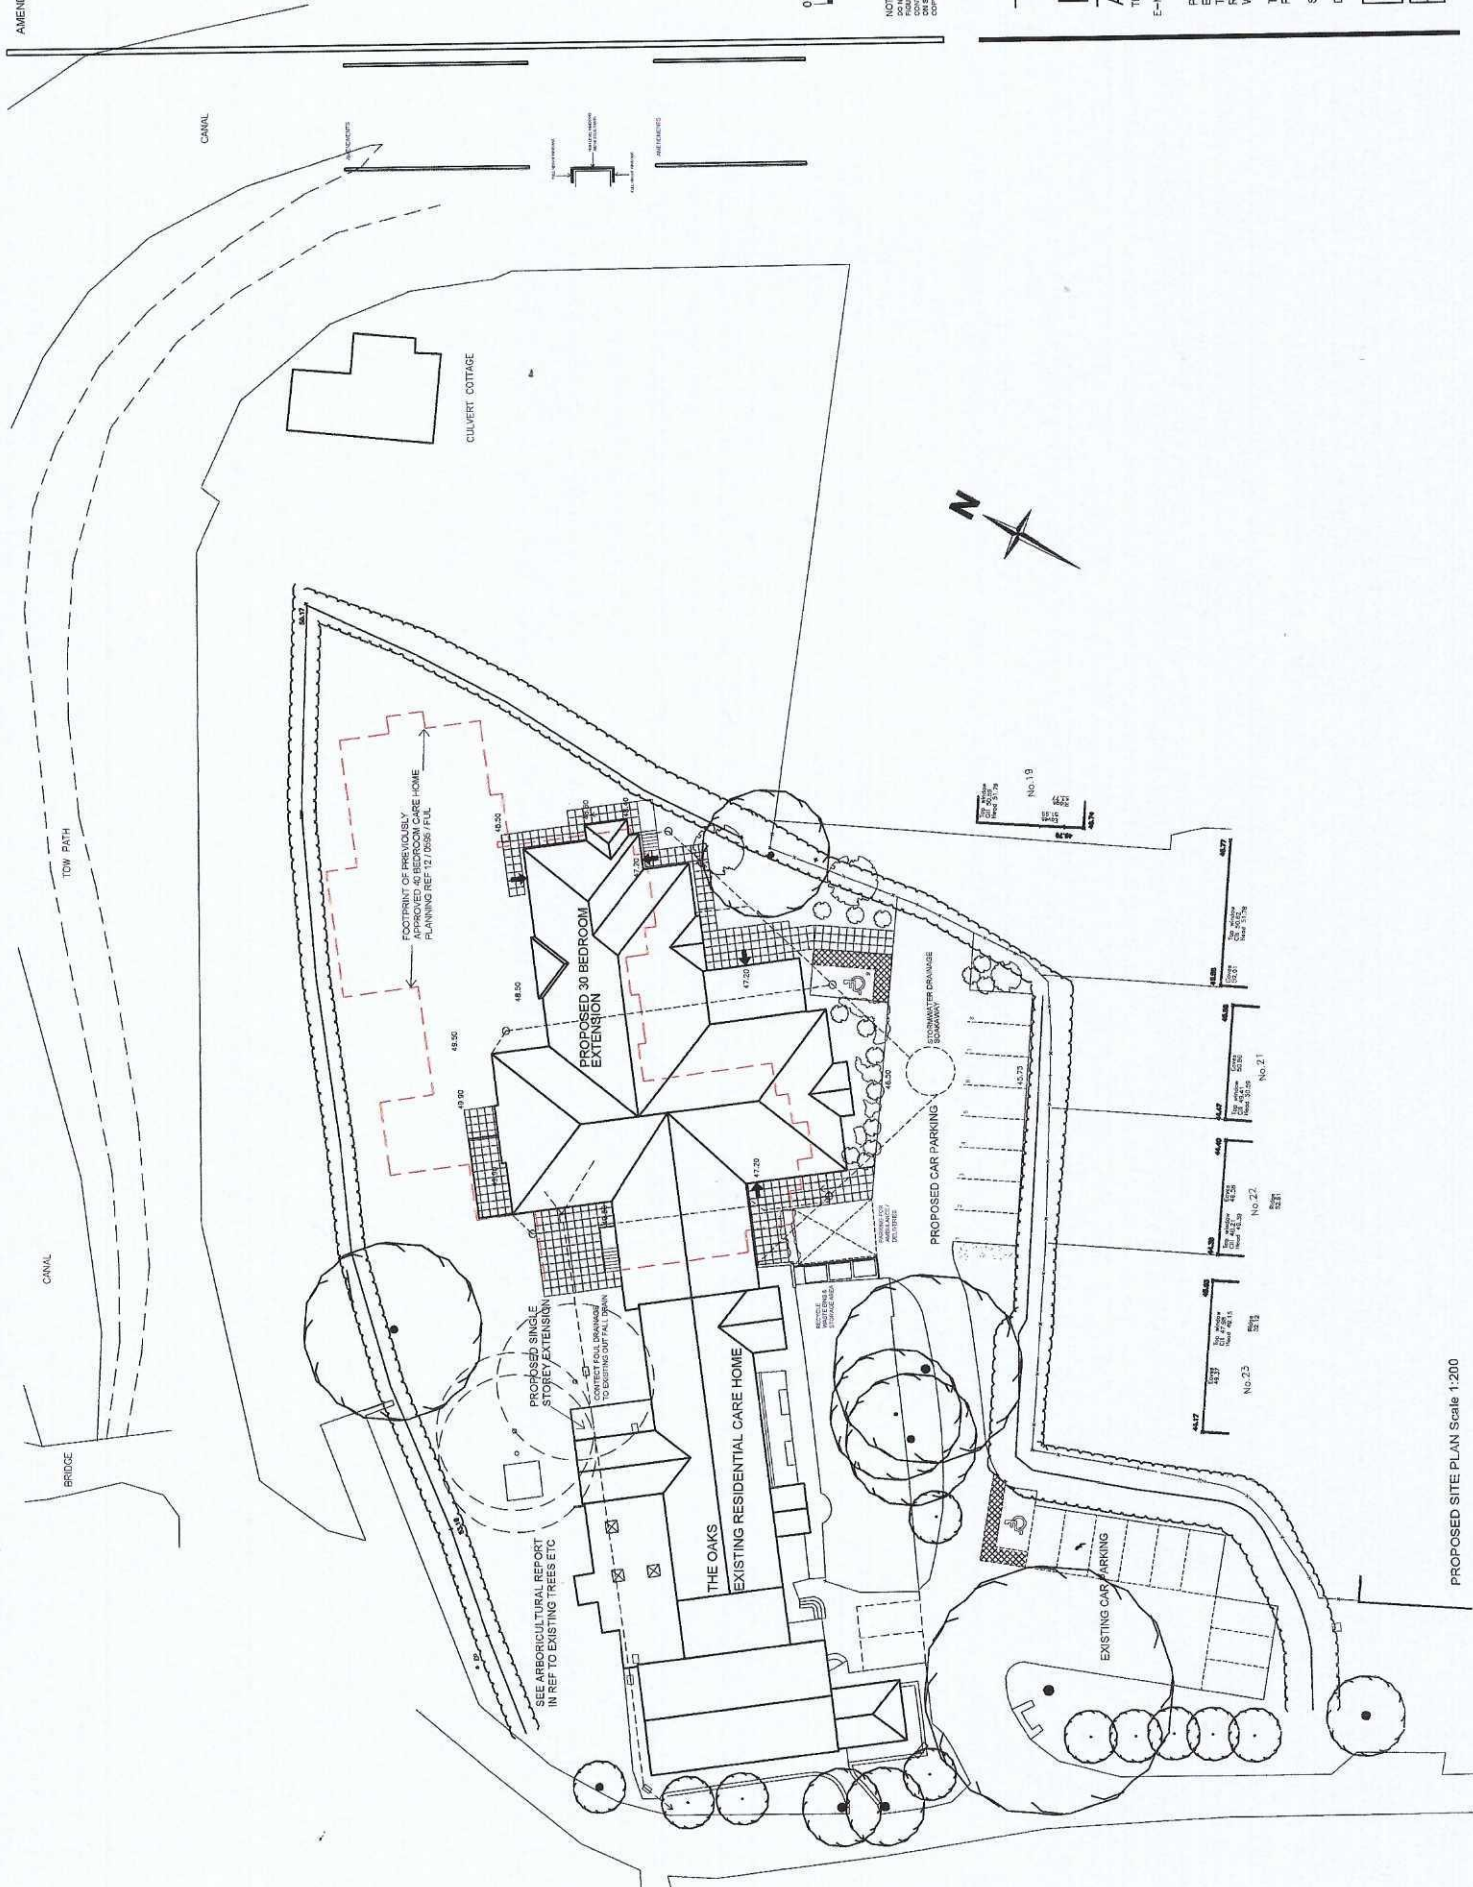

NOTES:
1. THIS PLAN IS A PRELIMINARY DESIGN.
2. THE CLIENT HAS AGREED TO BE RESPONSIBLE FOR OBTAINING ALL NECESSARY CONSENTS AND APPROVALS.
3. THE CLIENT HAS AGREED TO BE RESPONSIBLE FOR OBTAINING ALL NECESSARY CONSENTS AND APPROVALS.
4. THE CLIENT HAS AGREED TO BE RESPONSIBLE FOR OBTAINING ALL NECESSARY CONSENTS AND APPROVALS.

CLIVE PETCH ARCHITECTS
TELEPHONE: (01242) 521608
FAX: (01242) 224430
E-Mail: clive@clivepeck.com

PROJECT:
EXTENSION TO
THE OAKS RESIDENTIAL CARE HOME
ROBERTSON NEWPORT
WALES

TITLE:
PROPOSED SITE PLAN

SCALE: 1:200

DATE: APRIL 2014

PROJECT REF DWG No.	
21418	06

A	B	C	D	E					
---	---	---	---	---	--	--	--	--	--

PROPOSED SITE PLAN Scale 1:200