



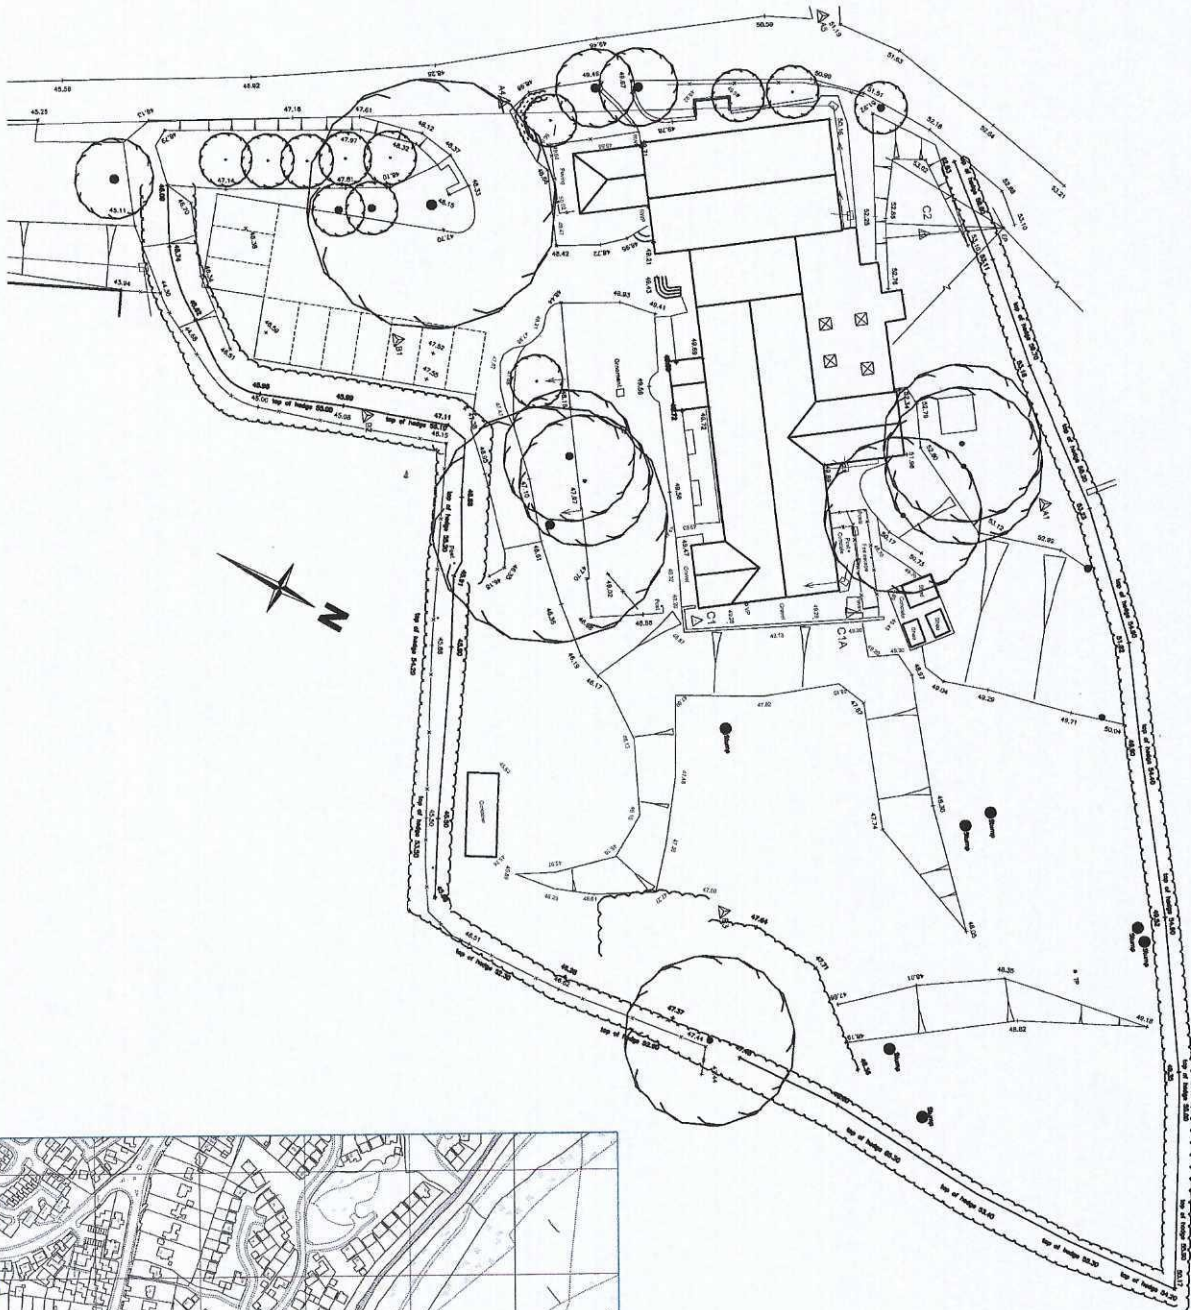

EXISTING SITE PLAN Scale 1:200

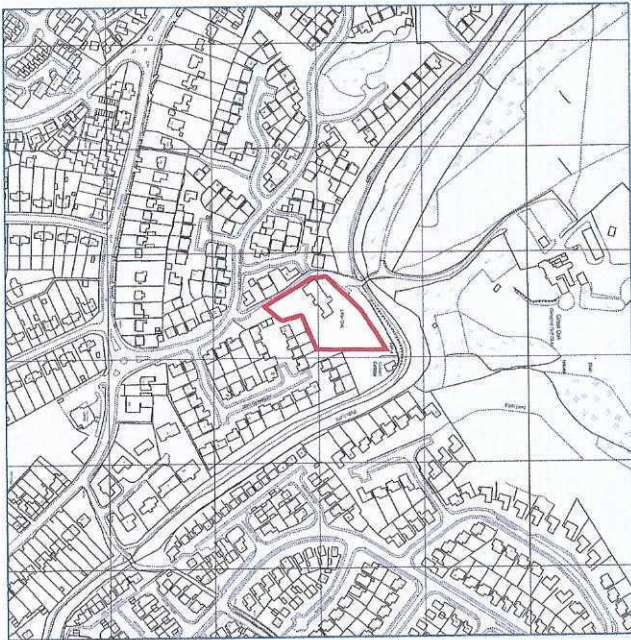

LOCATION PLAN Scale 1:2500

NOTES:
DO NOT SCALE THIS DRAWING.
DIMENSIONS SHALL BE TAKEN
FROM THE DIMENSION LINES
ON THE DRAWING.
COPYRIGHT RESERVED.

CUVE
PETCH
ARCHITECTS
TELEPHONE: 01242 551608
FAX: 01242 551609
E-MAIL: info@cuvetch.co.uk
WEBSITE: www.cuvetch.co.uk

PROJECT:
NEW HOME TO
THE OAKS CAFE HOME
ROGERSTONE NEWPORT
WALES

TITLE:
EXISTING SITE & LOCATION
PLAN

SCALE: 1:200 & 1:2500

DATE: APRIL 2014

PROJECT REF: DWG No

21418 01

A									
---	--	--	--	--	--	--	--	--	--