



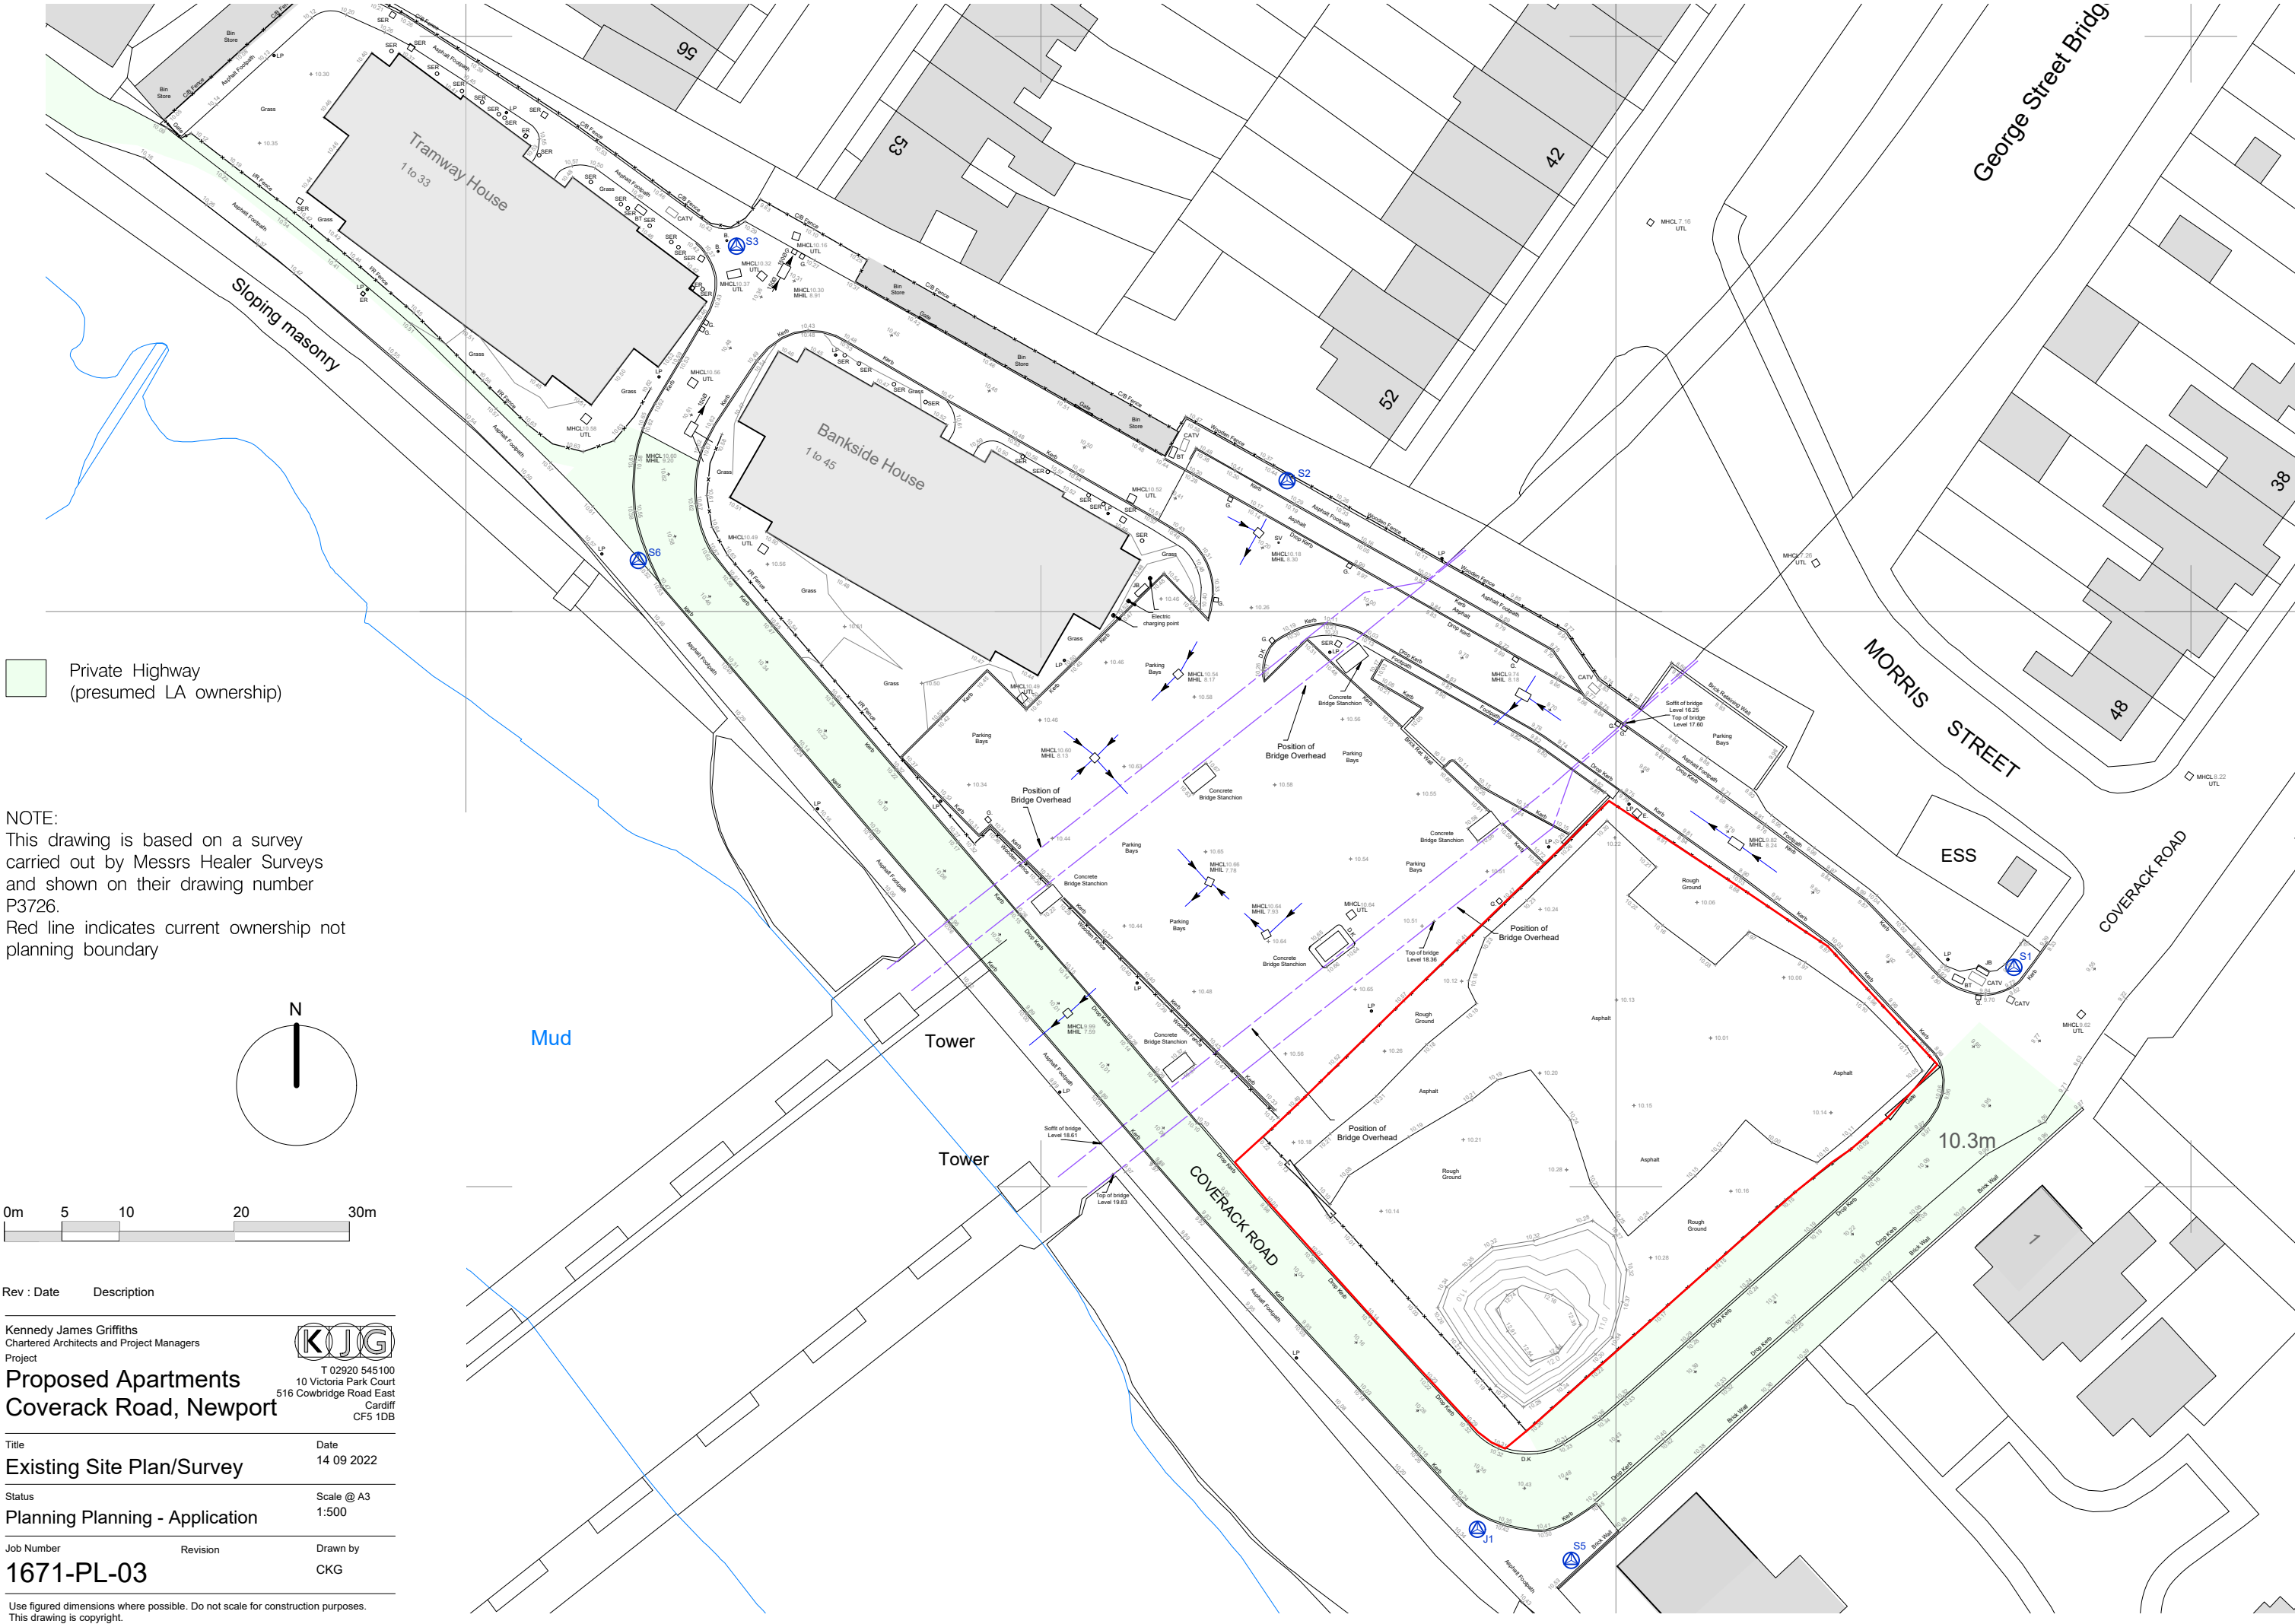

NOTE:
This drawing is based on a survey
carried out by Messrs Healer Surveys
and shown on their drawing number
P3726.
Red line indicates current ownership not
planning boundary

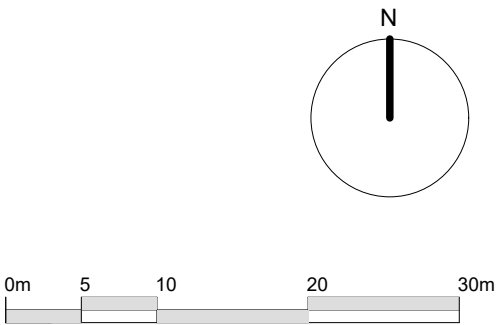

Rev : Date		Description
Kennedy James Griffiths Chartered Architects and Project Managers Project Proposed Apartments Coverack Road, Newport  T 02920 545100 10 Victoria Park Court 516 Cowbridge Road East Cardiff CF5 1DB		
Title		Date
Existing Site Plan/Survey		14 09 2022
Status		Scale @ A3
Planning Planning - Application		1:500
Job Number	Revision	Drawn by
1671-PL-03		CKG

Use figured dimensions where possible. Do not scale for construction purposes.
This drawing is copyright.