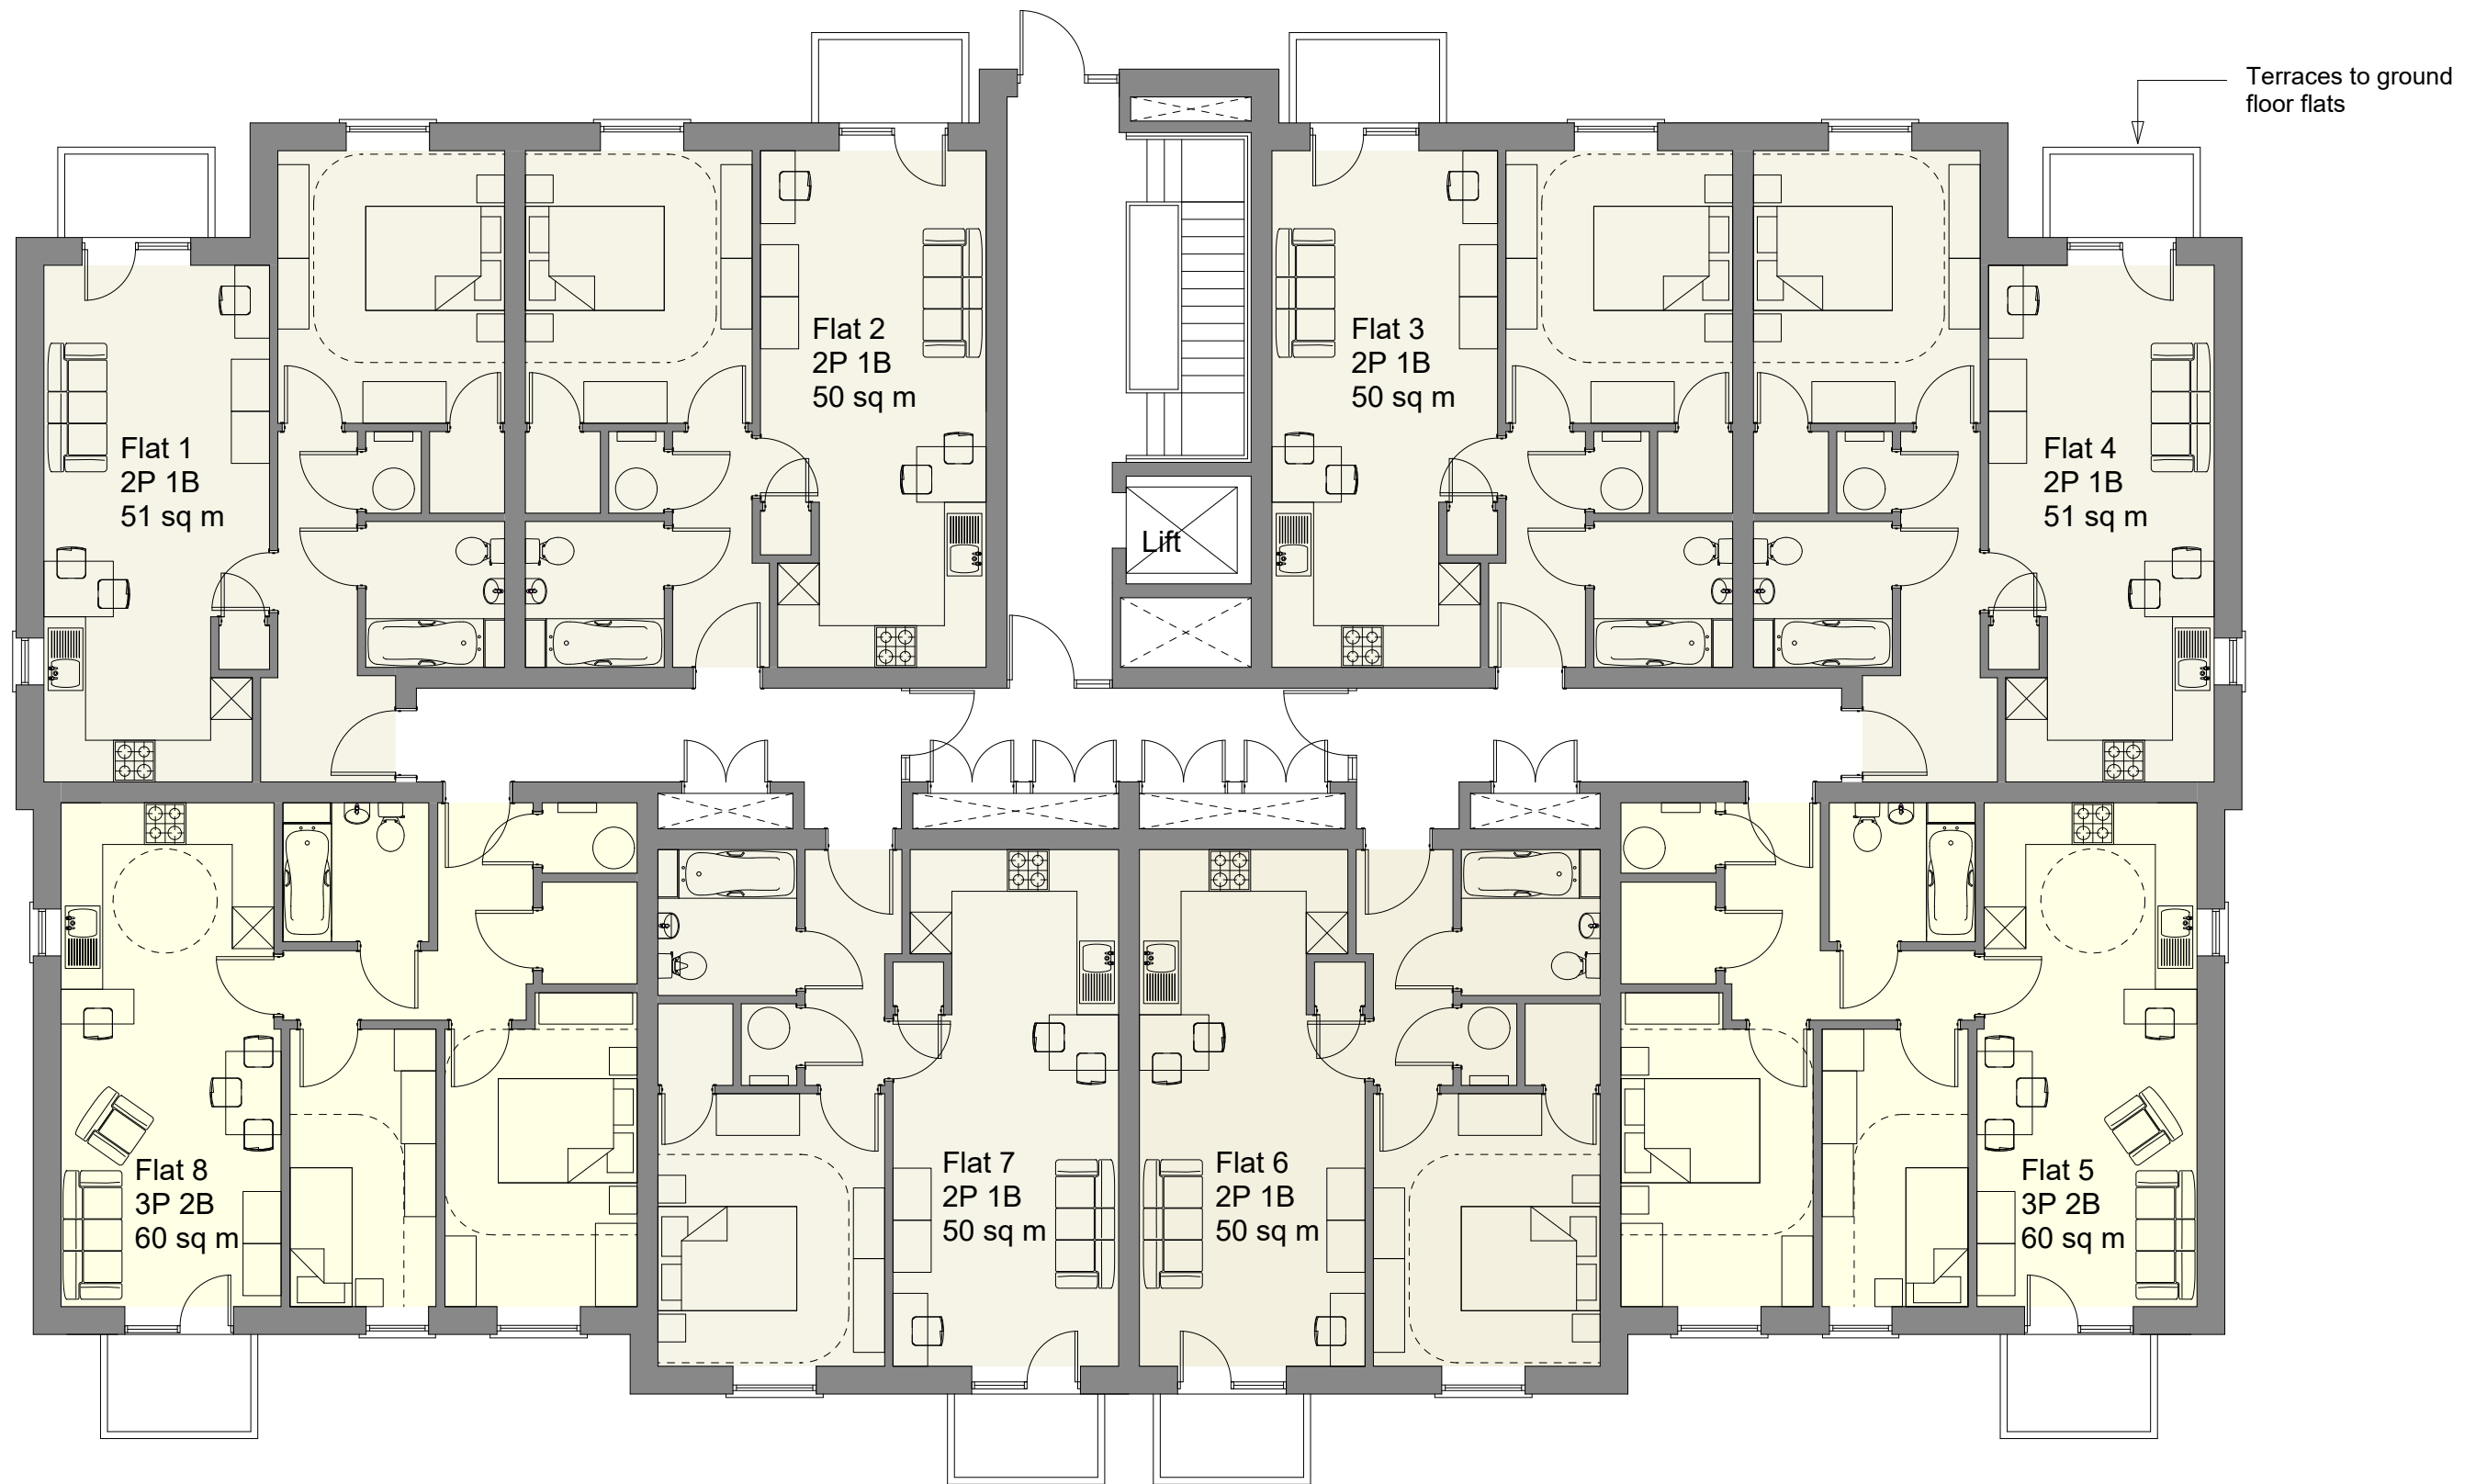


Kennedy James Griffiths Chartered Architects and Project Managers Project		 T 02920 545100 10 Victoria Park Court 516 Cowbridge Road East Cardiff CF5 1DB
Proposed Apartments Coverack Road, Newport		
Title	Date	
Ground Floor Plan		
Status	Scale @ A3	
Planning Application		1:100
Job Number	Revision	Drawn by
1671-PL-05		DJ
Use figured dimensions where possible. Do not scale for construction purposes. This drawing is copyright.		