




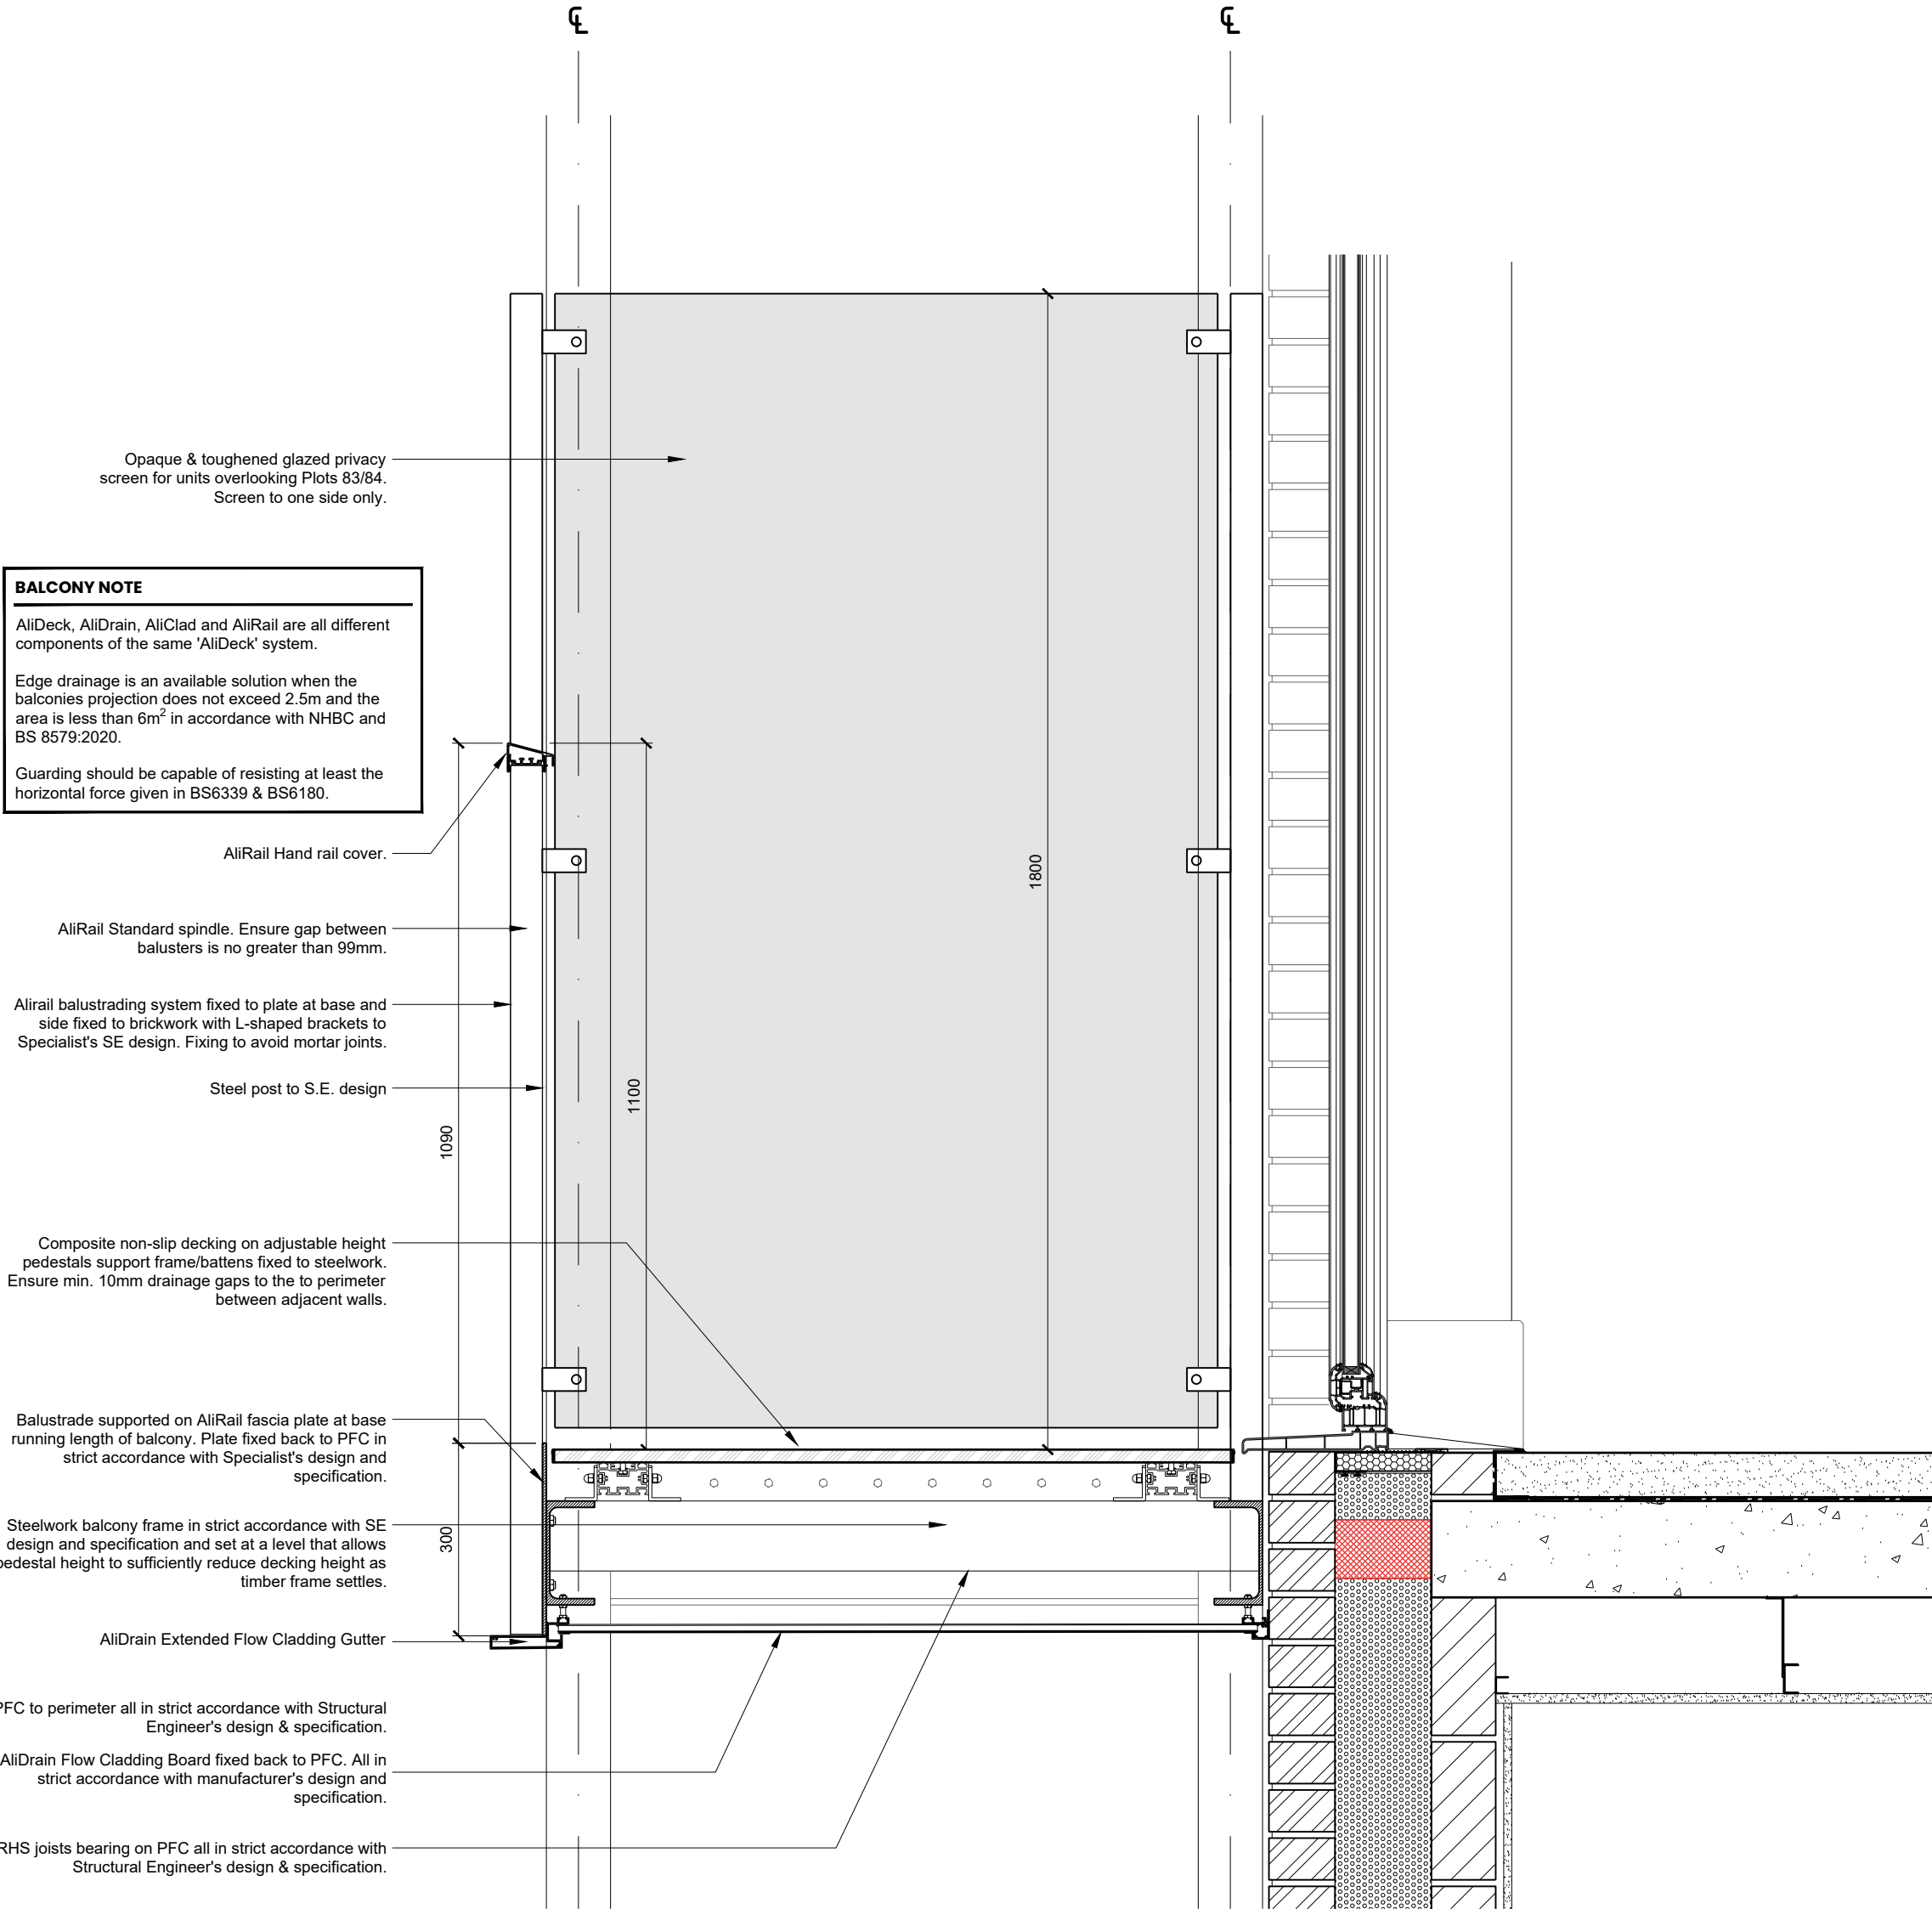

Balcony with Privacy Screen Detail
1:10 A2

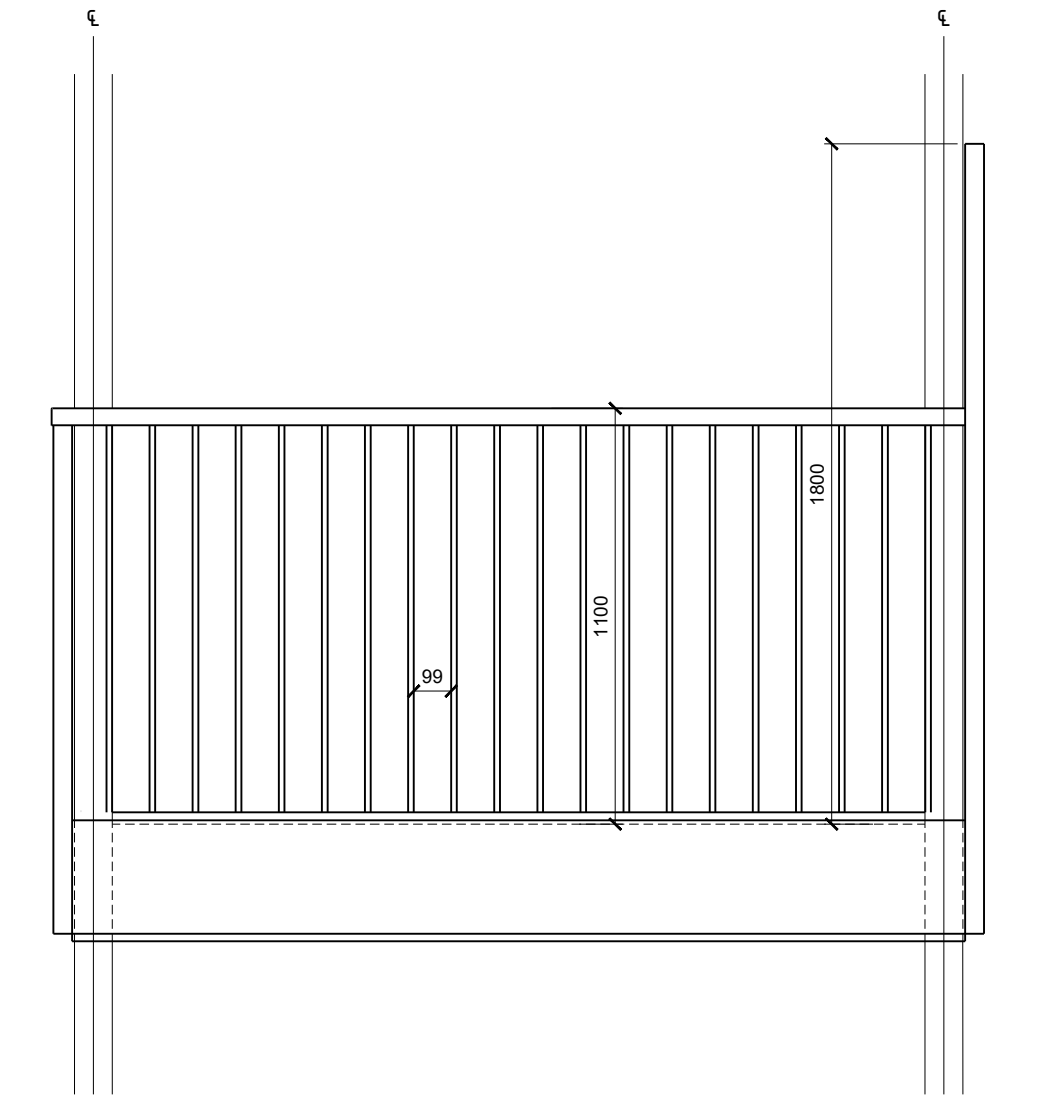

Balcony Front Elevation with Privacy Screen
1:20 A2

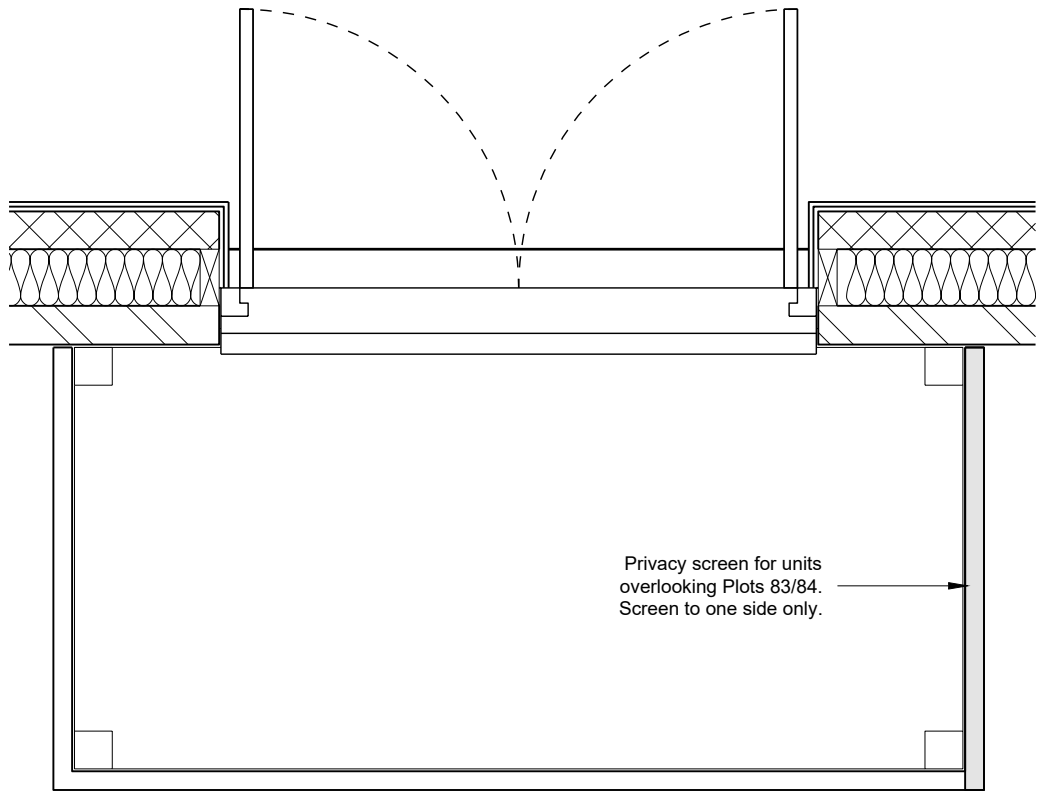

Balcony with Privacy Screen Plan
1:20 A2

This line should measure 70mm when printed correctly

This drawing is the copyright of Roberts Limbrick Ltd and should not be reproduced in whole or in part or used in any manner whatsoever without their written permission.

Responsibility is not accepted for errors made by others in scaling from this drawing. Use only figured dimensions and report any discrepancies or omissions to the Architect immediately.

Rev	Date	By	Chk	Description
P01	02.06.26	BOL	--	Issued for review & comment



Roberts Limbrick

03333 405 500
mail@robertslimbrick.com
robertslimbrick.com
Registered Office: England No. 06658029

Project Name

Apartment BLock
Llanwern 4B & 5D

Client Name

Miller Homes

Drawing Title

Upper Floor Balcony
with Privacy Screen Detail

Scale	Project No.
Varies • A2	9630

Status	Purpose Of Issue
S3	Issued for Review & Comment

Project	Org	Vol	Level	Form	Role
9630	• RL	• XX	• XX	• DR	• A

Number	Revision
0600	P01